


Copyright of this drawing is vested in the Architect and it must not be copied or reproduced in any form without the written consent of the Architect. The Architect accepts no liability for any loss or damage, whether direct or indirect, arising from the use of this drawing. All contractors must visit the site and be responsible for taking and checking all dimensions relative to their work. Hewitt&Carr Architects Ltd are to be advised of any variation between drawings and site conditions. **CLIENTS ARE ADVISED TO CLARIFY DIMENSIONS WITH THE ARCHITECT PRIOR TO SETTING OUT AND NOT TO SCALE FROM THE DRAWING**

Rev	Drawn	Comments	Date
A	SV	Amended table block and seating	14/10/2025
B	SV	Boundary line	21/10/2025

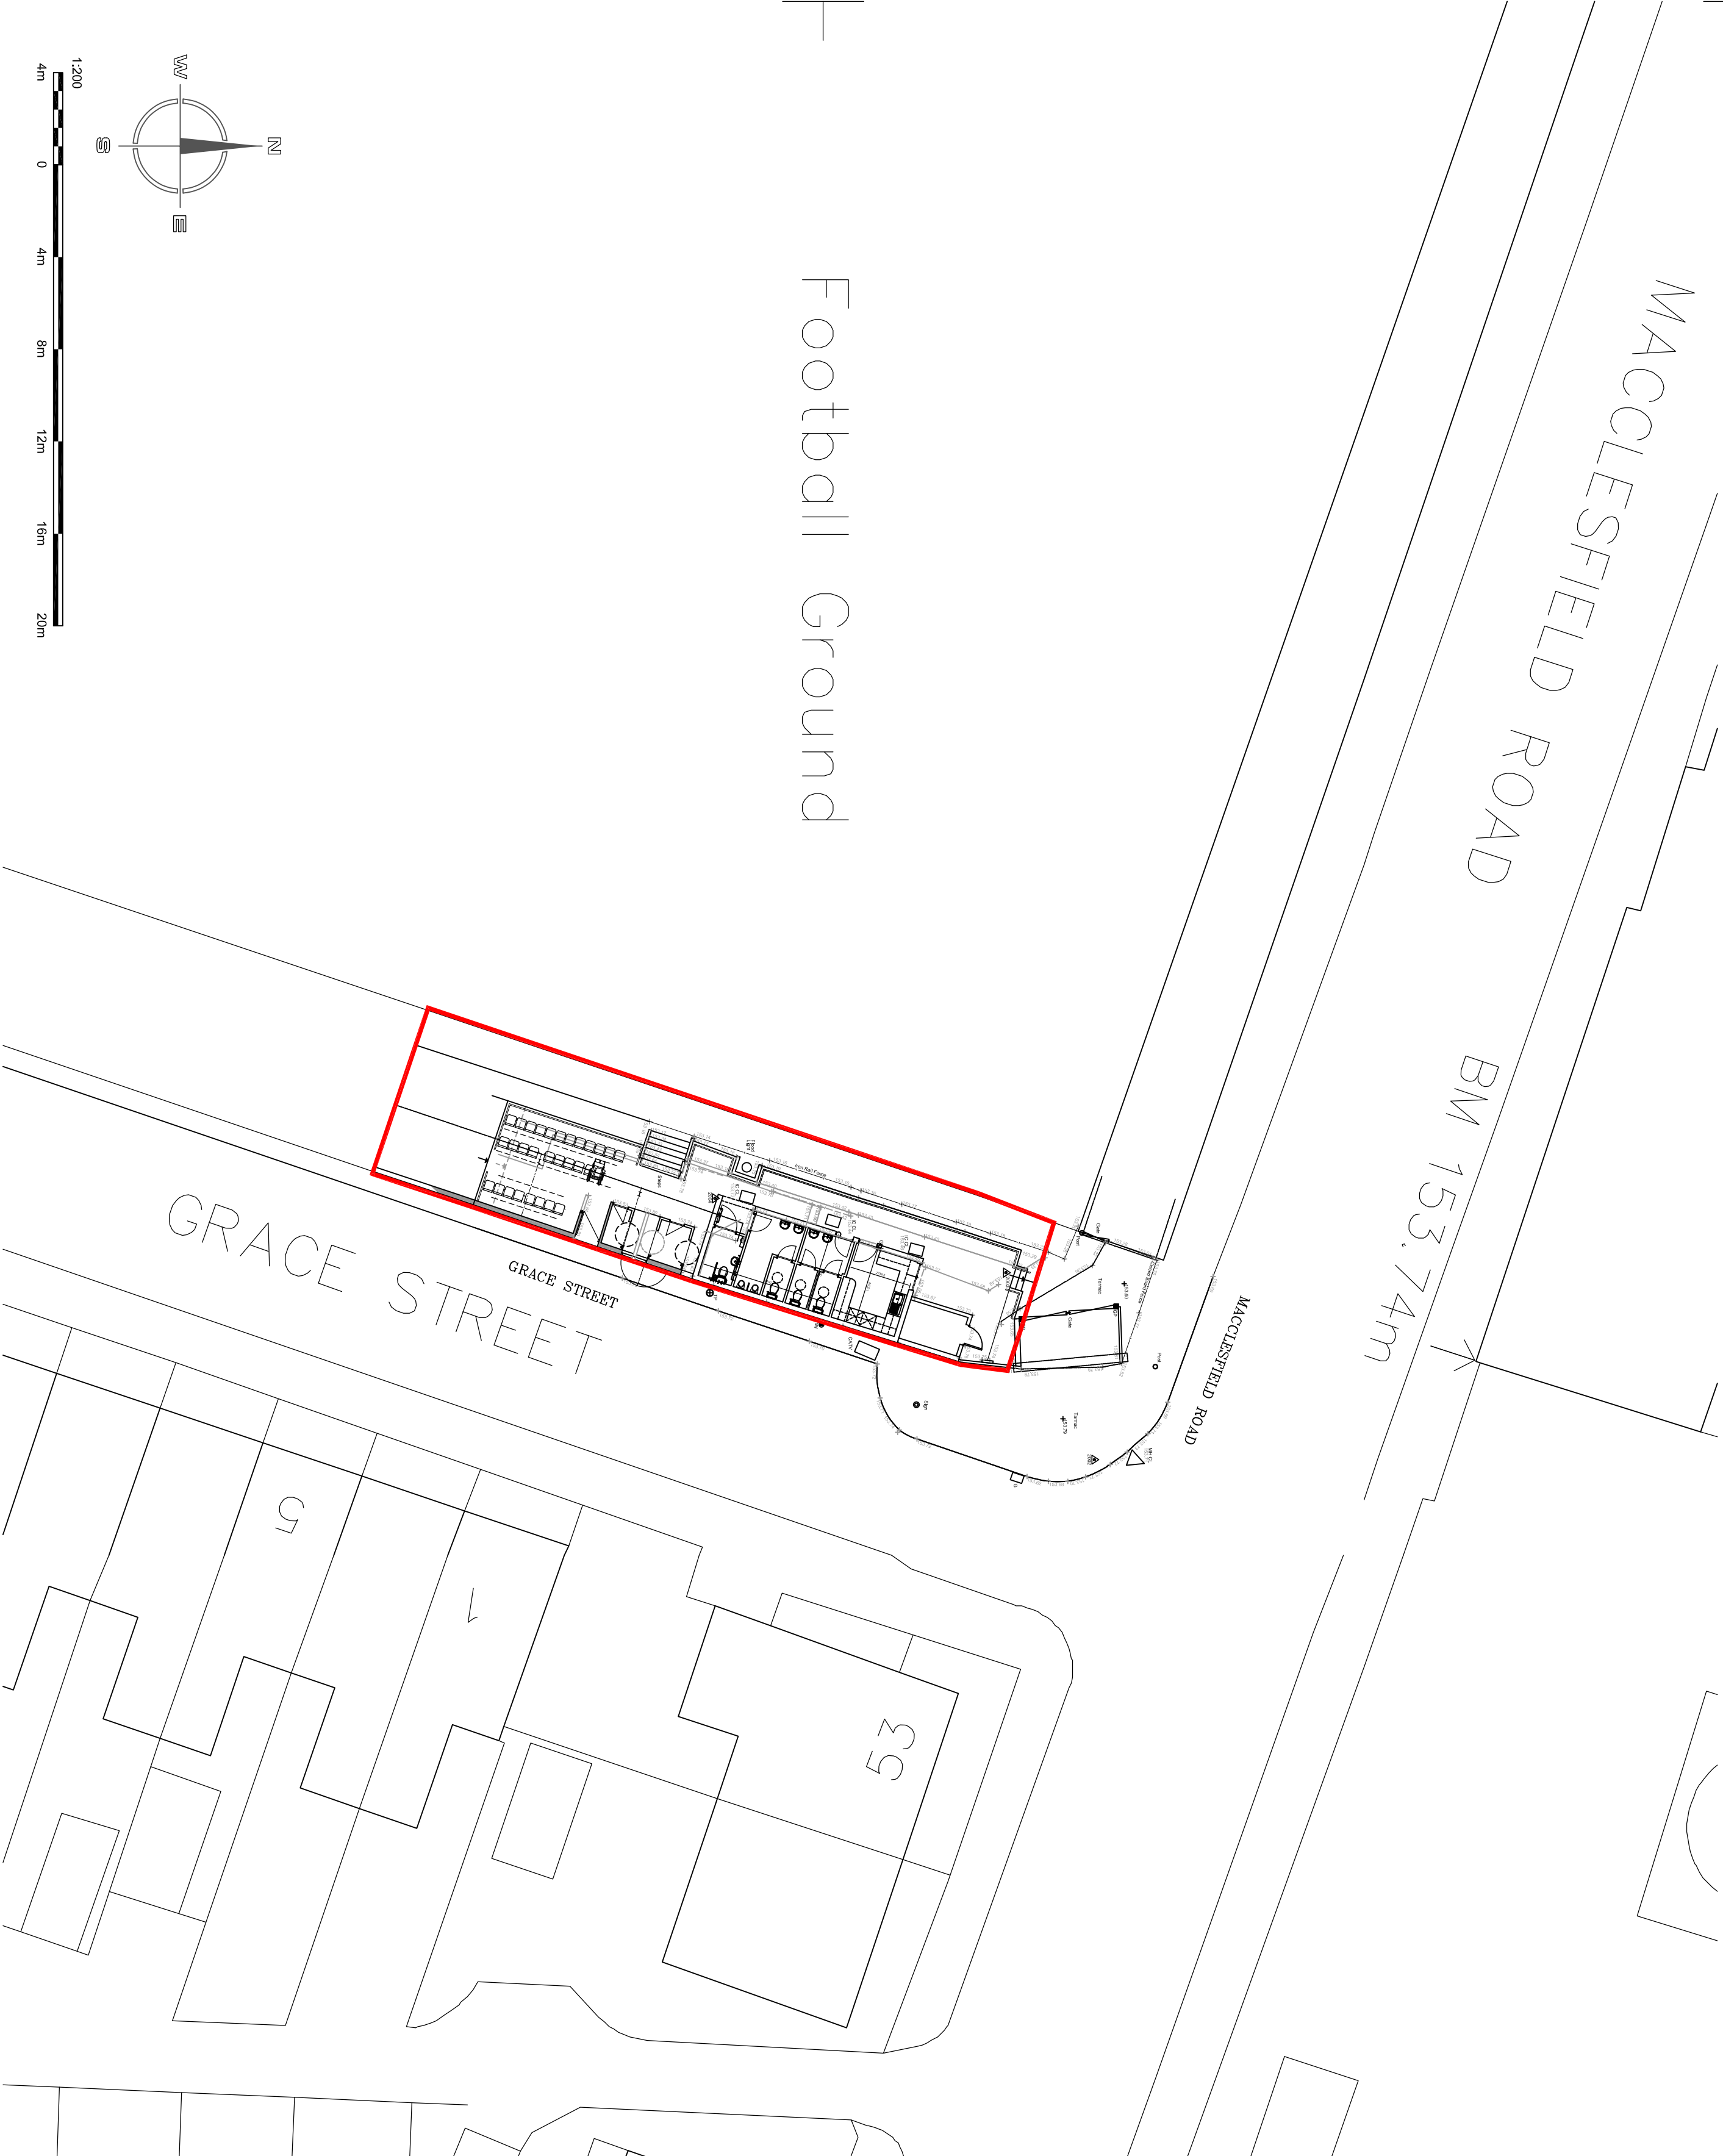

Hewitt&Carr Architects
A: DotsyBank House 117-119 Leek Road **I** Cheddle ST10 1JE
T: 01538 756888
E: enquiries@hccarchitects.co.uk
W: www.hccarchitects.co.uk

Client
Leek Town FC

Project
Proposed tea hut, toilets & disabled seating
Leek Town Football Club, Macclesfield Rd.,
LEEK, Staffordshire. ST13 8LD

Title
Site location plan proposed

Status
Planning
Date **October 2025** **Drawn** **SV**
Scale @A2 **1:200** **Checked**

Project No **Drawing No.** **Rev**
01501 AL(0)05 **B**