


NOTES

Key:

- Careful removal / Strip out
- The existing brick piers will be carefully taken down to the stone coping of the underlying ashlar wall. All remnants of mortar associated with the brick piers will be removed from the upper face of the stone coping.
- Return of Existing Wall

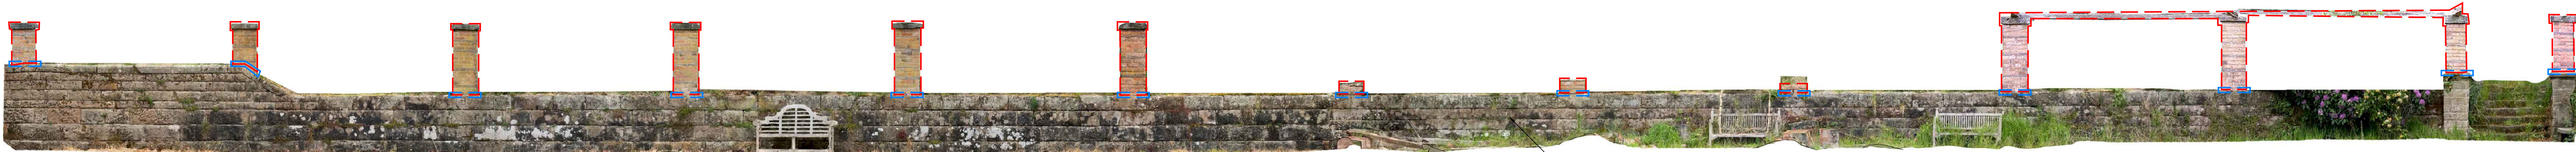

Once the brick piers have been fully removed, a second phase of work will be carried out that will involve careful repair / conservation works to the historic ashlar walls, steps and seating. These works will form part of a separate subsequent application.

01 East Bank Elevation As Removal/Strip Out
5020 1:50




Existing stone seating to be retained

Once the brick piers have been fully removed, a second phase of work will be carried out that will involve careful repair / conservation works to the historic ashlar walls, steps and seating. These works will form part of a separate subsequent application.

Return of wall

02 South Lawn Elevation As Removal/Strip Out
5020 1:50

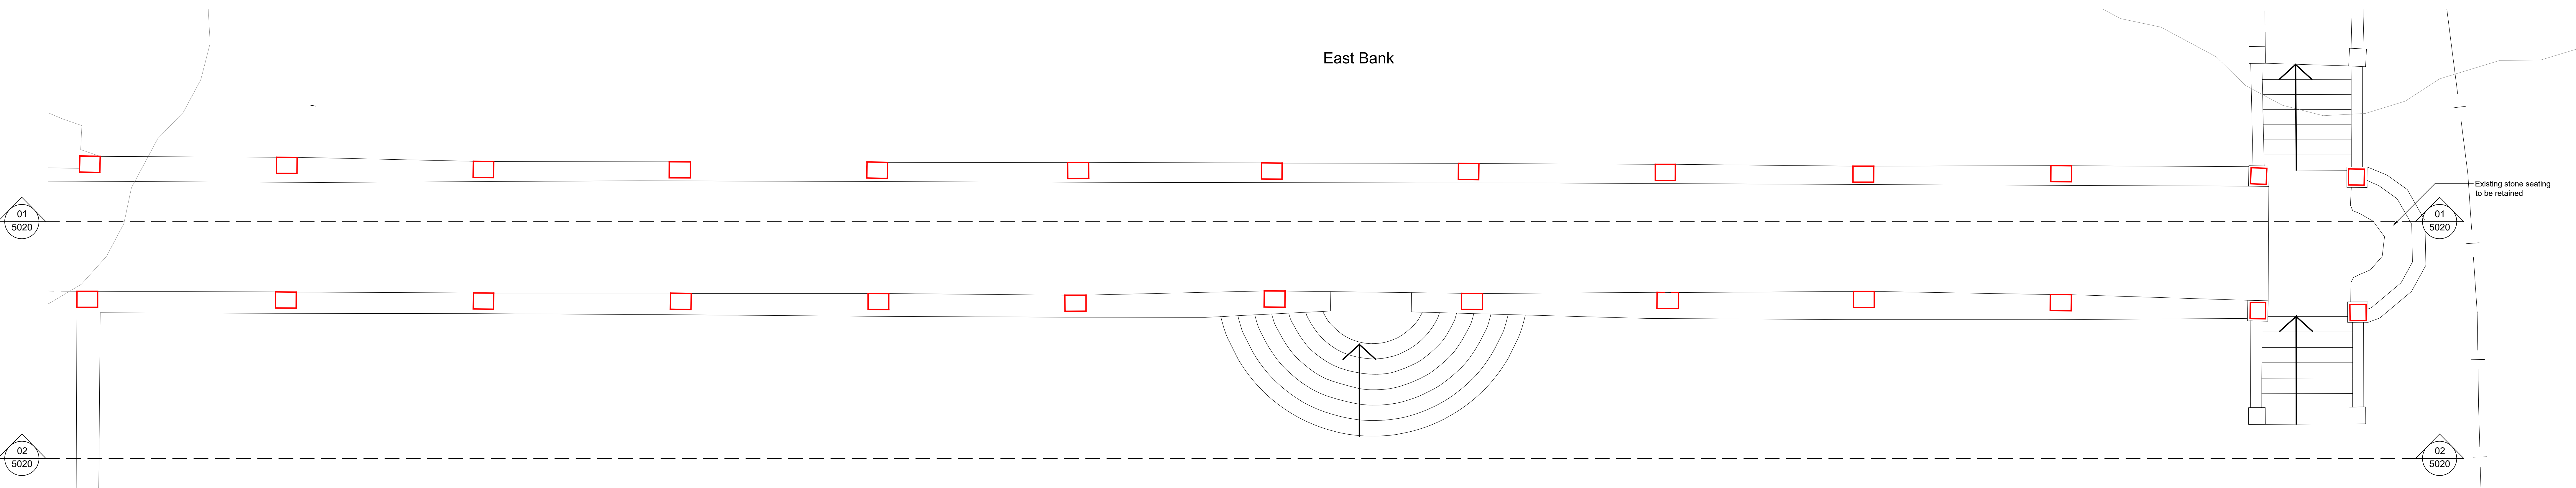

Existing stone seating to be retained

03 Plan As Removal/Strip Out
5020 1:50

- Notes
- Any dwg format drawing is to be read in conjunction with and at the scale of the accompanying pdf.
 - Where colours other than black or grey are used, the drawing must be plotted in colour.
 - For status "C" (Construction) drawings all dimensions are to be checked on site by the contractor, scaling is for Local Authority purposes only.
 - Unless otherwise indicated, all dimensions are in millimeters.
 - All information on this drawing is to be read in conjunction with the relevant Donald Insall Associates specification and trade contractors' drawings and information by specialists.
 - In the event of any discrepancy please contact us immediately.
 - This drawing may contain survey information by others and is to be used solely for the purposes for which it was issued.
 - These are uncontrolled documents issued for information purposes only. If you have any queries regarding the drawings, please contact DIA immediately.
 - Please note DIA cannot be held responsible for any errors arising from changes made to an uncontrolled dwg file.

© 2019 DONALD INSALL ASSOCIATES LTD

- Drawing Status
- F Feasibility
 - S Sketch Design
 - P Planning
 - B Building Control
 - D Developed Design
 - M Measurement
 - T Tender
 - C Construction
 - R Record

P1	25-11-25	MDP	DYP	Planning Issue
P2	22-09-25	MDP	DYP	Initial Issue
Rev	Date	Dem	Auth	Revision

Rev	Date	Dem	Auth	Revision
-----	------	-----	------	----------

Donald Insall Associates
Chartered Architects and Historic Building Consultants

Bridgegate House, 5 Bridge Place
Chester CH1 1SA
(+44) 01244 350 063
chester@insall-architects.co.uk

The Heath House, Tean, Stoke-on-Trent

Brick Pergola
Removals/Strip Out Plan & Elevations

Project	STHH.01	No	5020
Scale (A2)	1:50	Status	3P
		Revision	1