


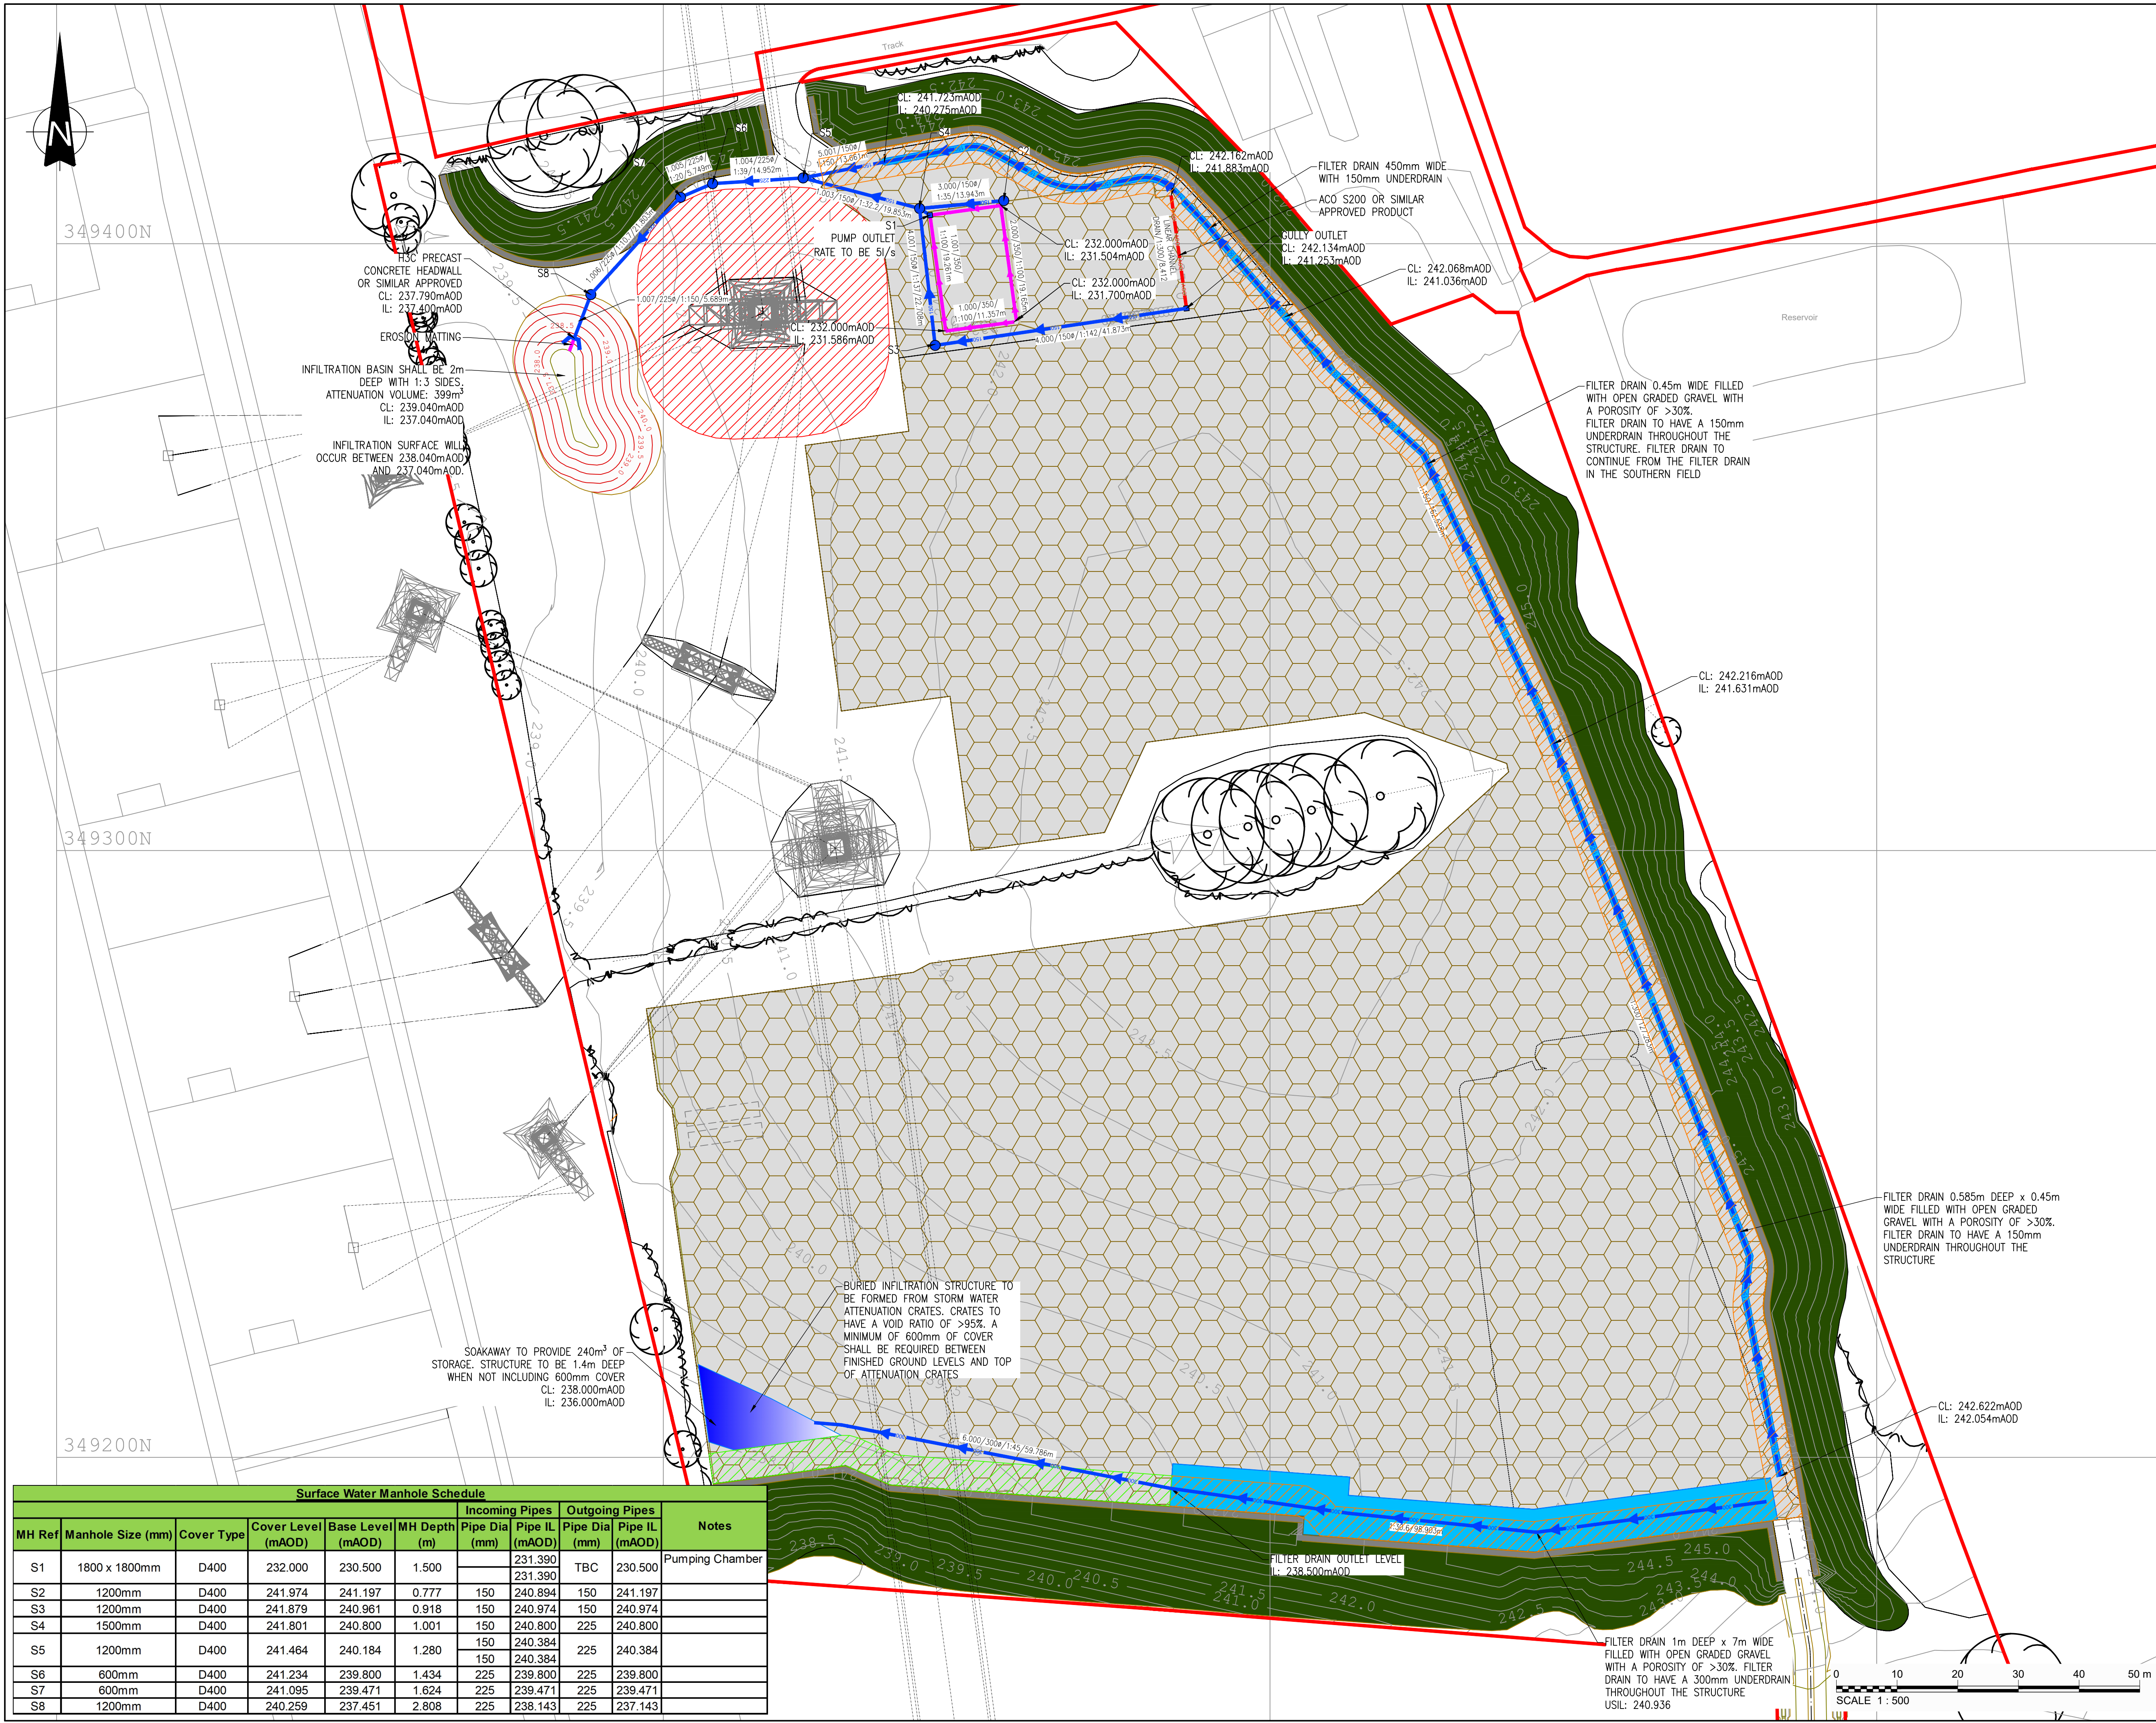

THIS INFORMATION IS CONFIDENTIAL AND THE PROPERTY OF SIRIUS. IT IS RELEASED ON CONDITION THAT NONE OF THE INFORMATION SHALL BE DISCLOSED TO ANY THIRD PARTY OR REPRODUCED IN WHOLE OR PART WITHOUT THE PRIOR CONSENT IN WRITING OF SIRIUS.

NOTES

1. ALL DIMENSIONS IN MILLIMETRES AND ALL LEVELS IN METRES ABOVE ORDANCE DATUM.

2. ANY ANOMALIES IDENTIFIED WITH THE DETAILS SHOWN ON THIS DRAWING ARE TO BE BROUGHT TO THE ATTENTION OF SIRIUS ENVIRONMENTAL PRIOR TO CONSTRUCTION WORKS COMMENCING.

LEGEND

- PLANNING APPLICATION BOUNDARY
- SITE SURVEY
- PROPOSED LAGOON CONTOURS
- PROPOSED 150mm DIA TWINWALL PIPE
- PROPOSED 225mm DIA TWINWALL PIPE
- PROPOSED ACODRAIN
- PROPOSED SW MANHOLE CHAMBER
- PROPOSED GULLY
- PROPOSED PRECAST CONCRETE HEADWALL
- PROPOSED EROSION MATTING
- PROPOSED CONCRETE CHANNEL
- PROPOSED FRENCH DRAIN
- EXCLUSION ZONE
- NO INFILTRATION ZONE
- NO INFILTRATION ZONE WITH PERMEABLE PAVING TO FALL BACK INTO GRAVEL OUTSIDE EXCLUSION ZONE
- PROPOSED GABION RETAINING WALL
- PROPOSED SOIL BUND
- PROPOSED GRAVEL AREAS

REV	DESCRIPTION	DATE	BY
1	NOTES AMENDED, SCALE BAR ADDED	08/12/25	MCC

CLIENT

CELLARHEAD BESS LTD

Sirius Environmental

JOB TITLE

CELLARHEAD Proposed BESS

DRAWING TITLE

Proposed Surface Water General Arrangment

DRAWN	DATE	APPROVED	DATE
M.C	20/11/2025	J.D	20/11/2025

SCALE	SHEET	DRAWING NUMBER	REVISION
1:500	A1L	SRE1165/02/01	1