

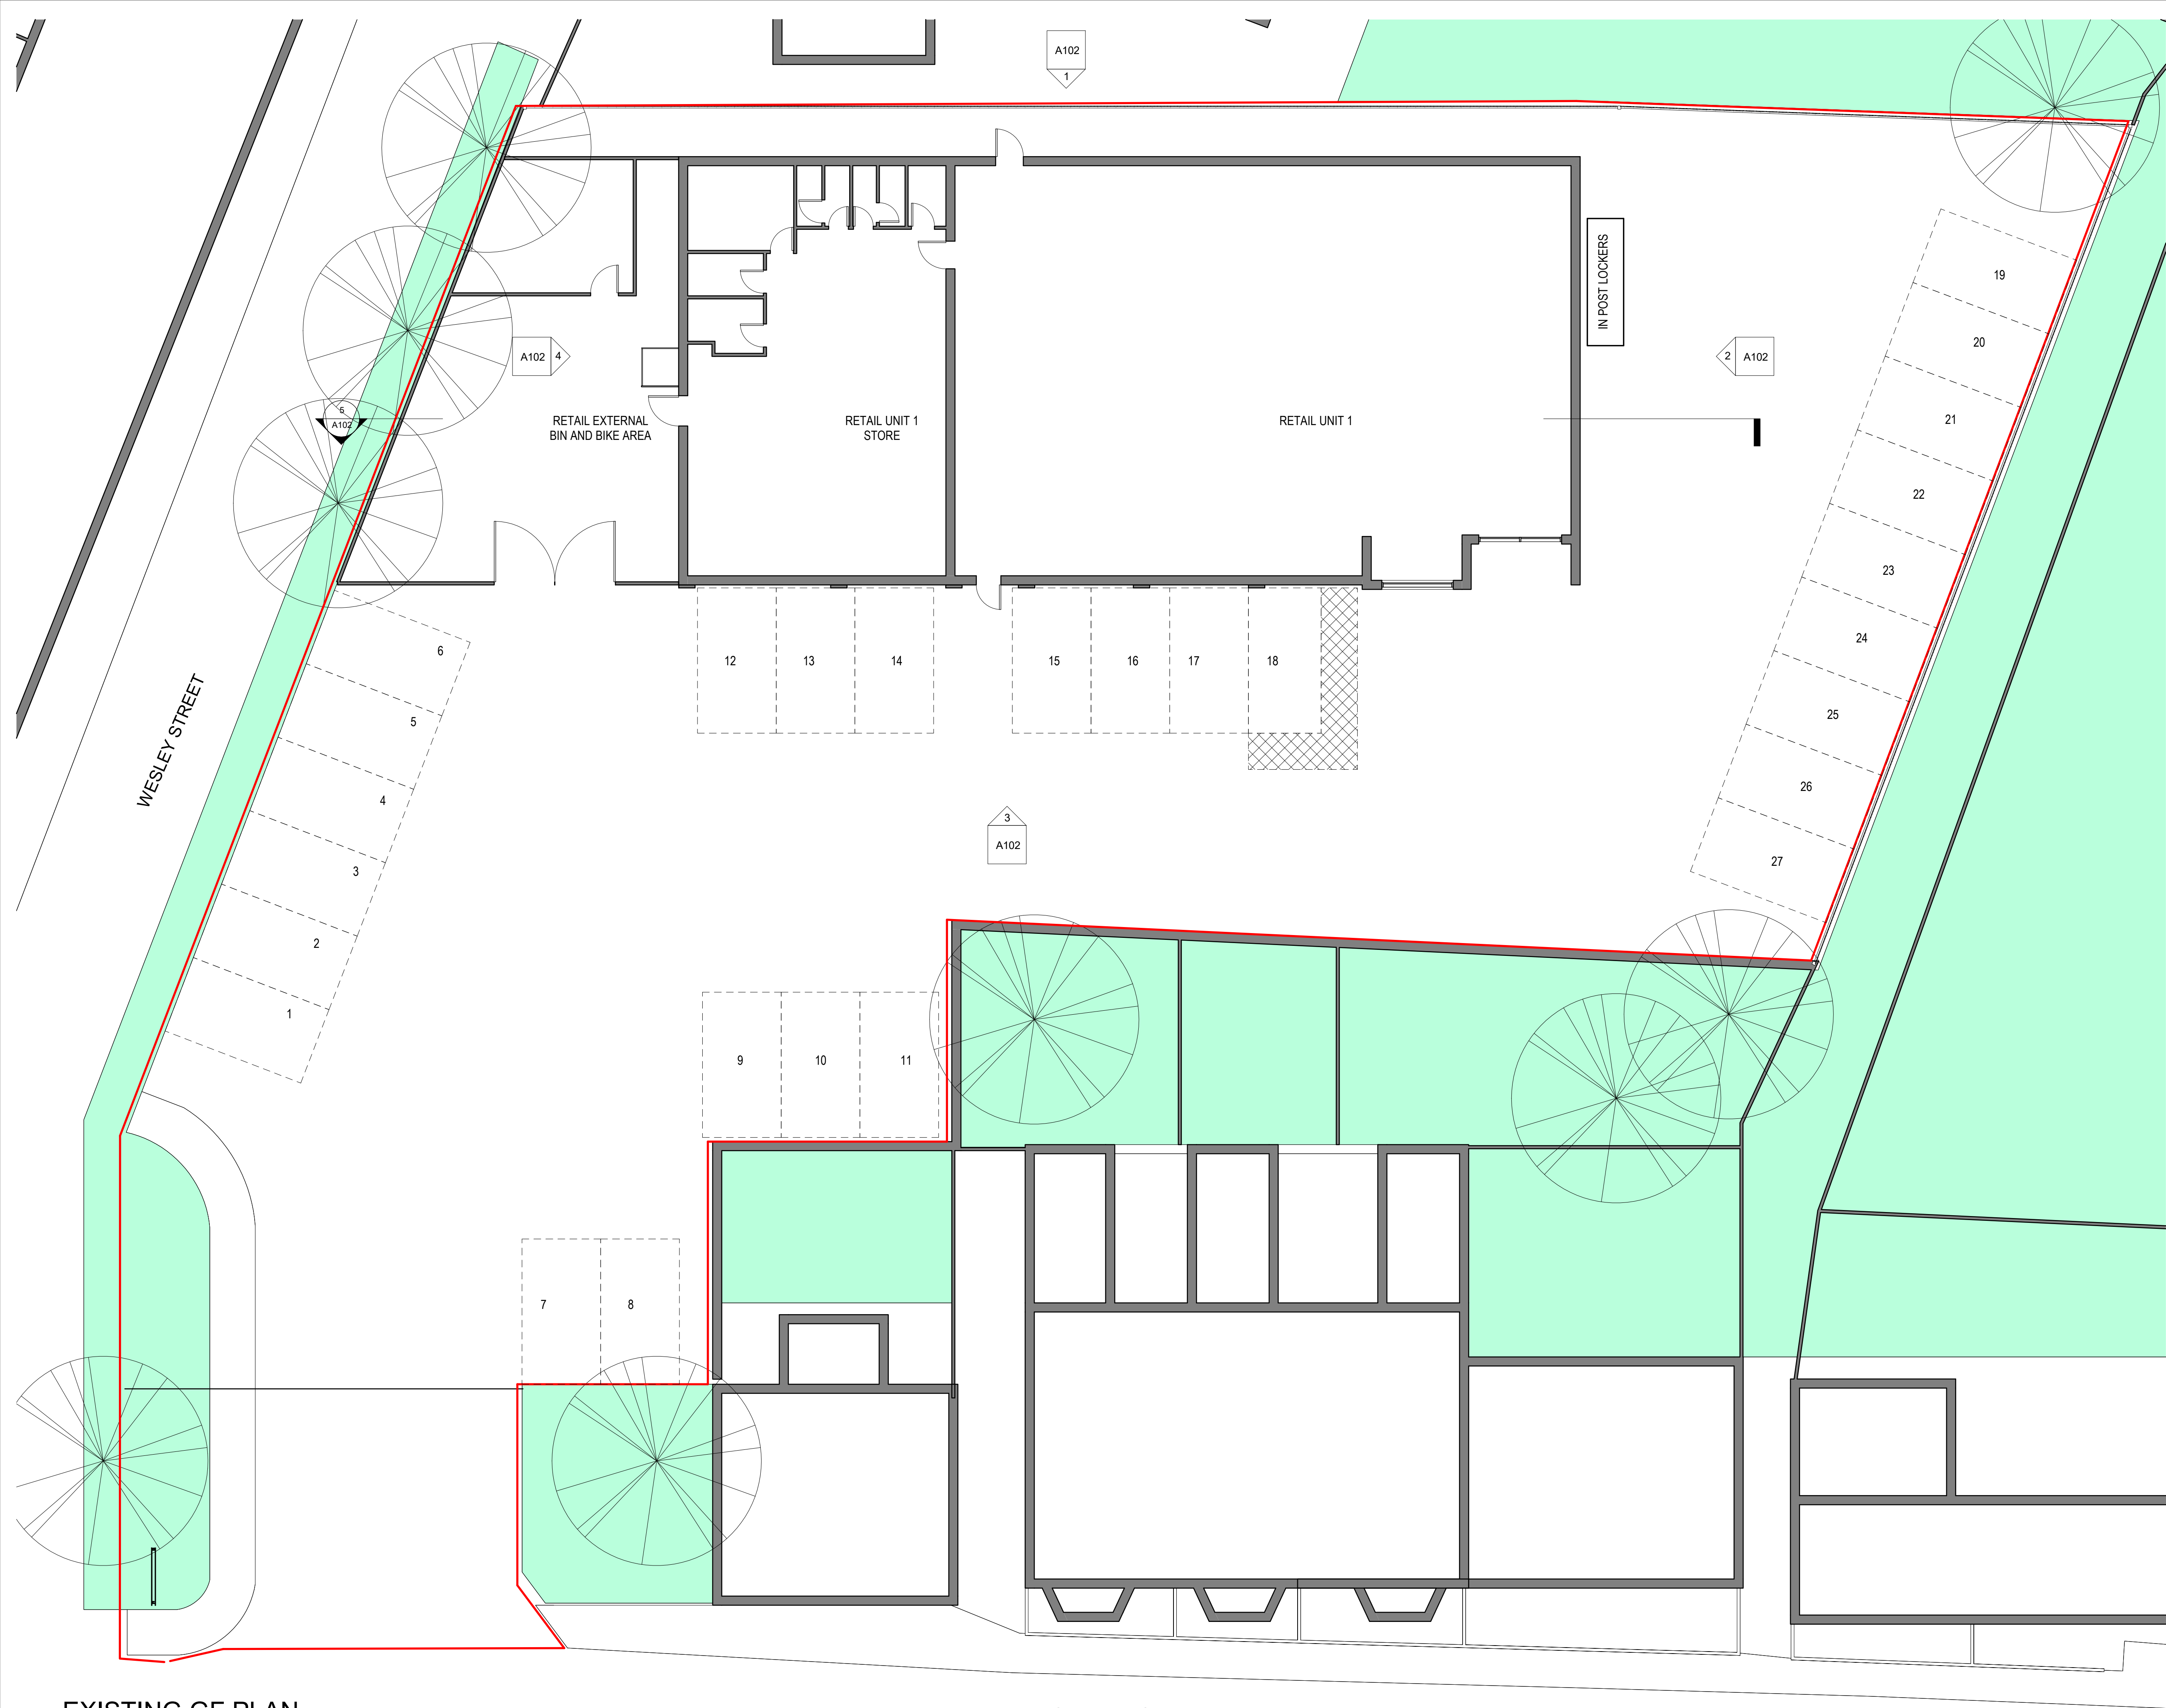


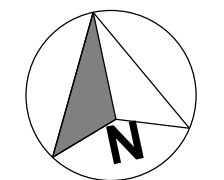

1 EXISTING GF PLAN
1 : 100

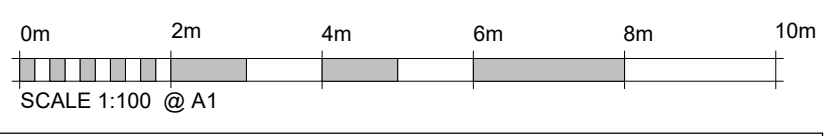

J79 STUDIO

T: +44 (0)7742 071 052
W: info@j79studio.co.uk

Unit 312
Wey House
15 Church Street
Weybridge
KT13 8NA

PLANNING ISSUE P1

FOR CLIENT

CONFIRM ALL DESIGN WITH CLIENT ON SITE
BUILDING CONTROL APPROVAL TBC
ALL DIMENSION TO BE CHECKED ON SITE

This drawing is the property of J79 Studio. Copyright is reserved & this drawing is issued on the condition that it is not copied, reproduced, retained or disclosed to any unauthorised person, either wholly or in part, without our consent. Do not scale from this drawing, check all dimensions on site. Any errors please notify architect in the first instance.

Rev	Date	Note
P1	01-12-2025	PLANNING ISSUE 1

PROJECT

Project Name

DRAWING TITLE

EXISTING GA PLAN

STATUS

PROPOSED REAR EXTENSION

DRAWN BY

Author

Checker

PROJECT NO.

2001

DATE

DEC 2025

SCALE

1:100 @ A1

DRAWING NO.

A101

REVISION

P1