



STAFF LAYOUTS AND DIMENSIONS
INDICATED ARE FOR ILLUSTRATION /
INDICATIVE ONLY.
GENERAL LAYOUTS AND SPECIFICATIONS
ARE TO BE READ IN CONJUNCTION WITH SITE
SPECIFIC PLANS AND DSDPS-005 STAFF
ROOM & BACK OF HOUSE AREA MANUAL.
ANY DISCREPANCIES ARE TO BE REVIEWED
WITH ARCHITECTS/DESIGNERS.

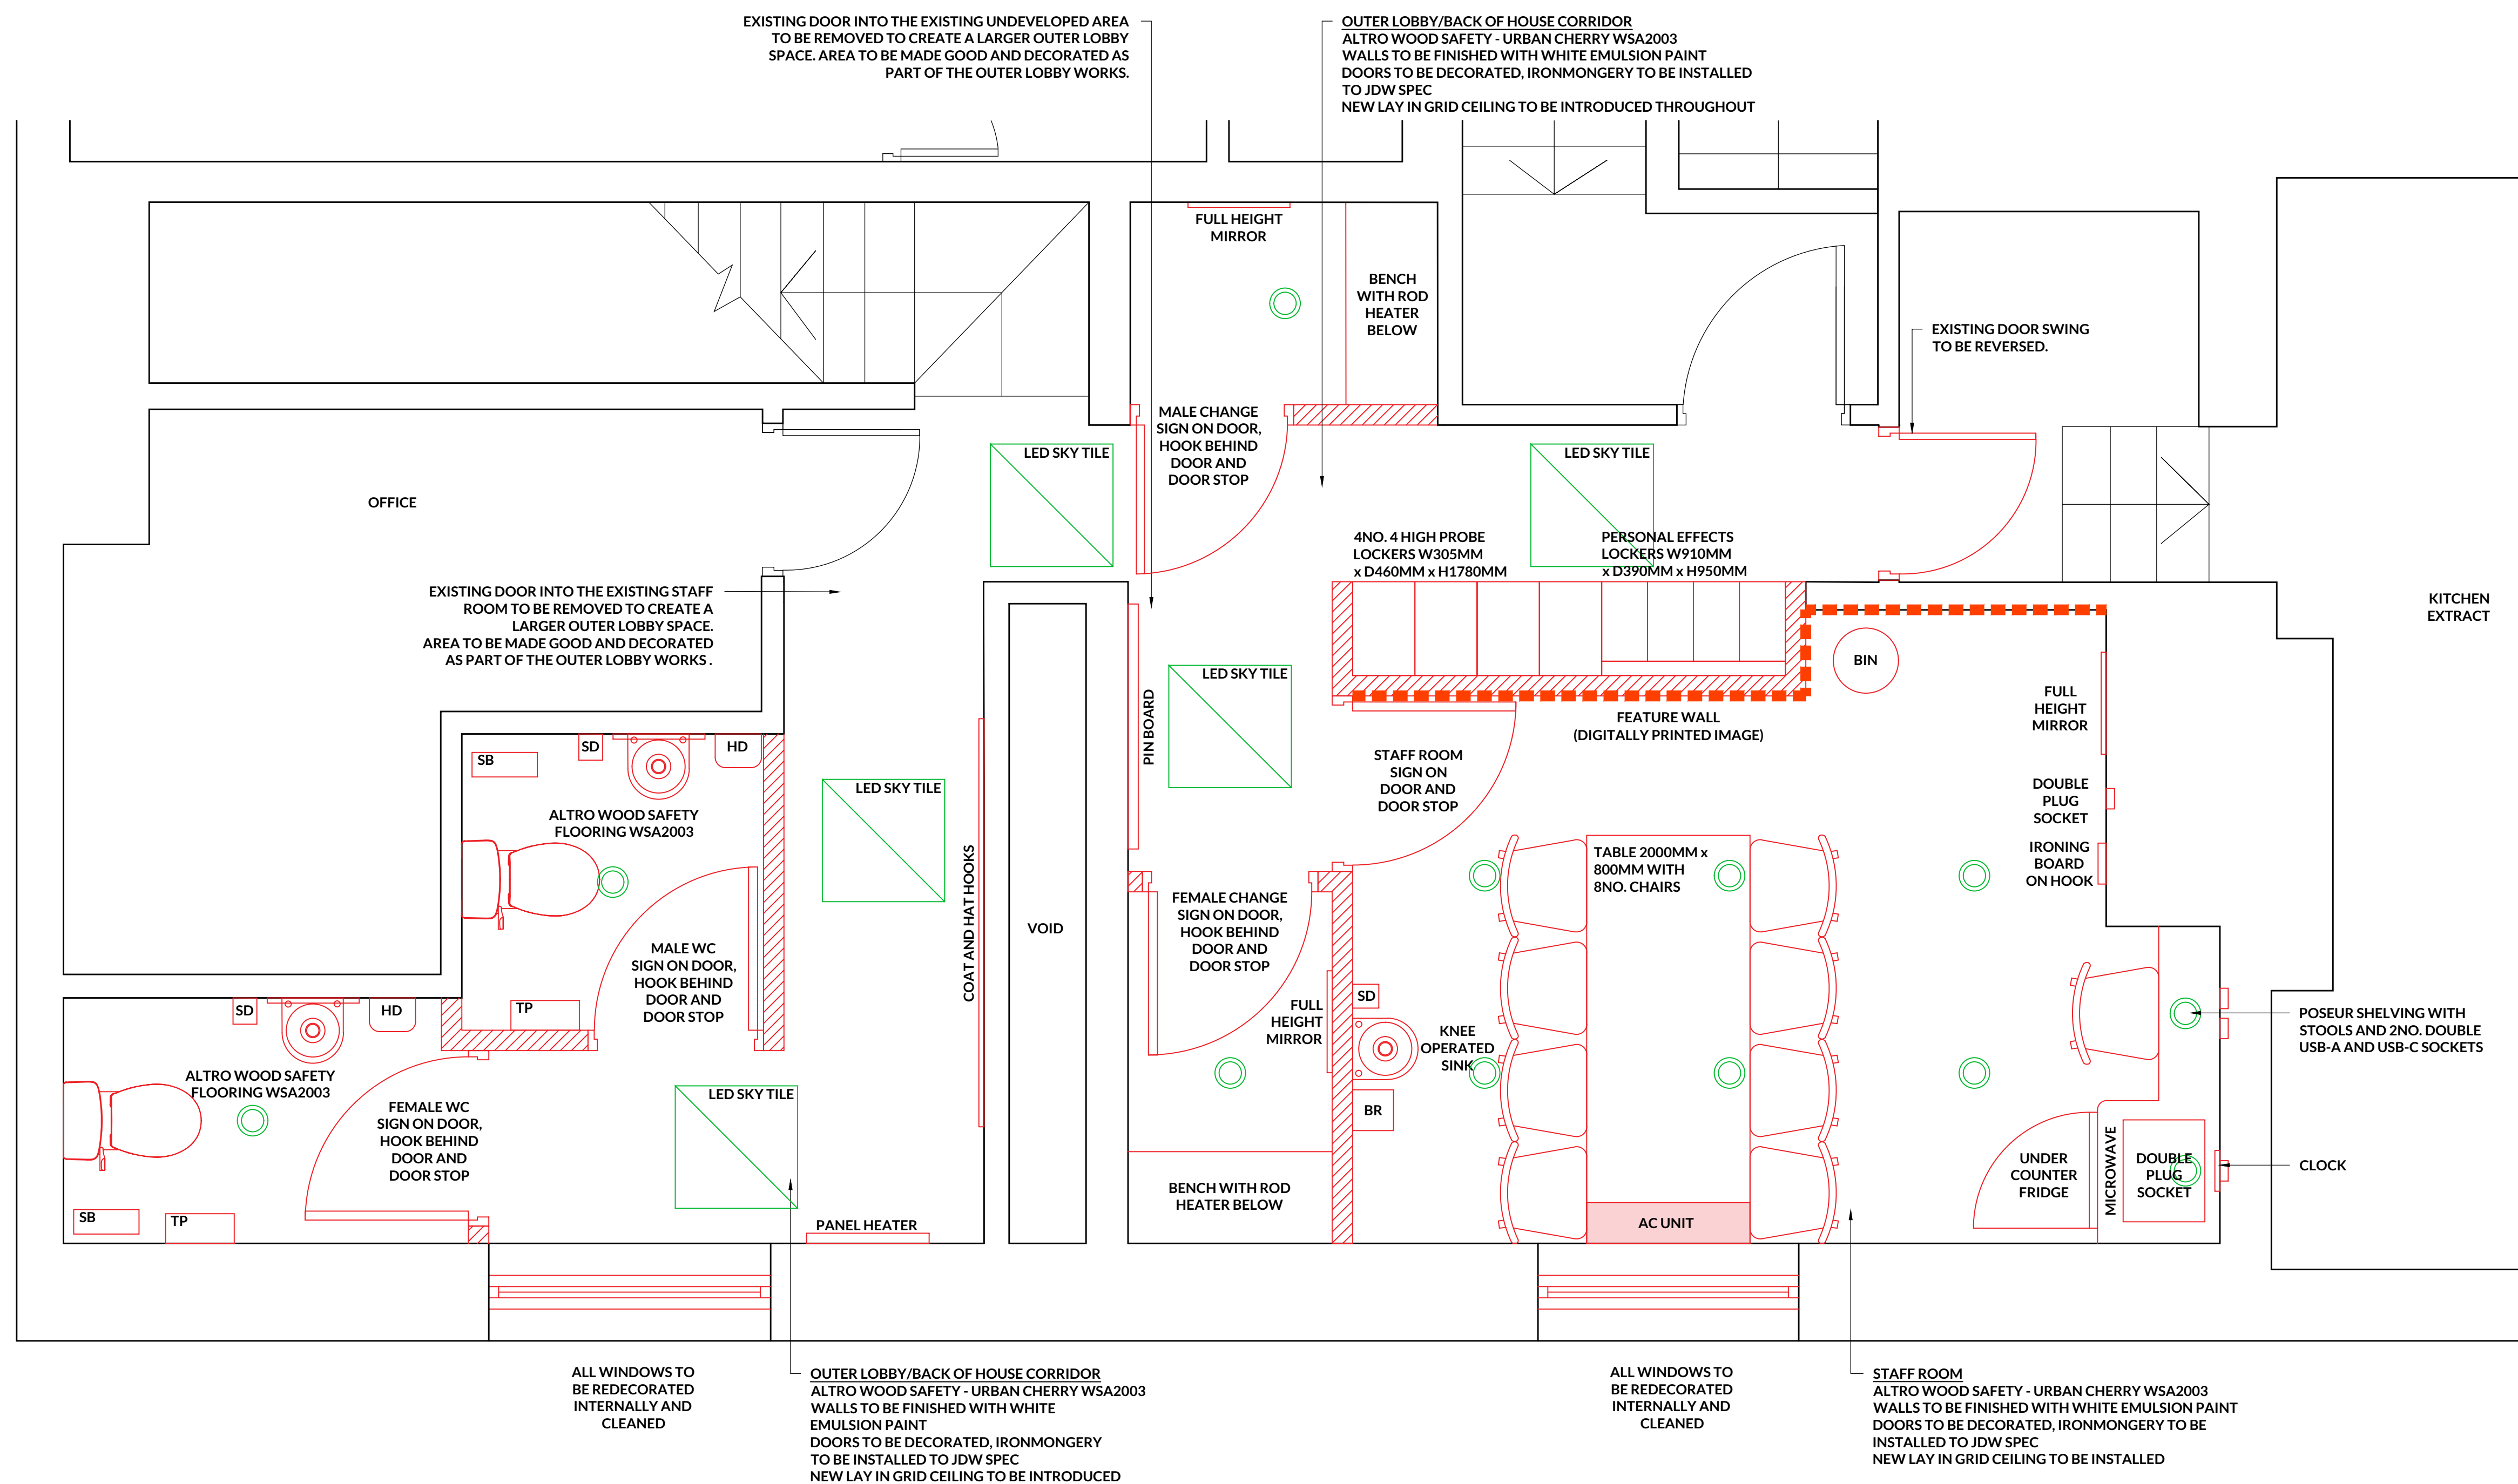

1 SECOND FLOOR: PROPOSED STAFF ROOM & FACILITIES
202 SCALE 1:20

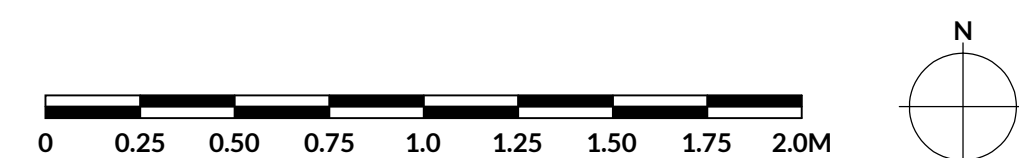

JOB NO 3070		DWG NO 201		REV D	
REVISION		DATE		DWN CHK	
A	REVISED DUE TO FEEDBACK.	05.03.25		HS	CC
B	AS REQUESTED BY JDW - ADDITIONAL CHANGE ADDED TO CREATE 1NO WC & CHANGE PER GENDER, STAFF ROOM REVISED TO SUIT, LIGHTING UPGRADED TO CURRENT SPEC, AS PER DSO'S MANUAL.	29.07.25		HS	CC
C	LAY IN GRID CEILING TO BE INTRODUCED THROUGHOUT THE OUTER LOBBY AND BACK OF HOUSE CORRIDOR	17.11.25		HS	CC
D	DO NOT SCALE NOTE REMOVED.	08.12.25		HS	CC
This drawing is the property of DVA Ventures Limited. Copyright and design rights are reserved by them and the drawing is issued on the condition that it is not copied either wholly or in part without the written consent of DVA Ventures Limited.					

D|V Architects
Interiors | Design | Delivery

Hallcourt House, 8 Hallcourt Cresen
Cannock, Staffordshire WS11 0AB
Telephone: 01543 547 877
Email: studio@dv-architects.co.uk

RIBA 

CLIENT

wetherspoon

PROJECT
**THE WHEATSHEAF
CHEADLE
(PN 6226)**

DRAWING TITLE

**SECOND FLOOR:
PROPOSED STAFF ROOM
AND FACILITIES**

SCALE
1:20 @ A1

DATE 24.02.25	DRAWN BY HS	CHECKED BY CC
------------------	----------------	------------------

STATUS
PRELIMINARY

JOB NO 3070	DWG NO 201	REV D
-----------------------	----------------------	-----------------