



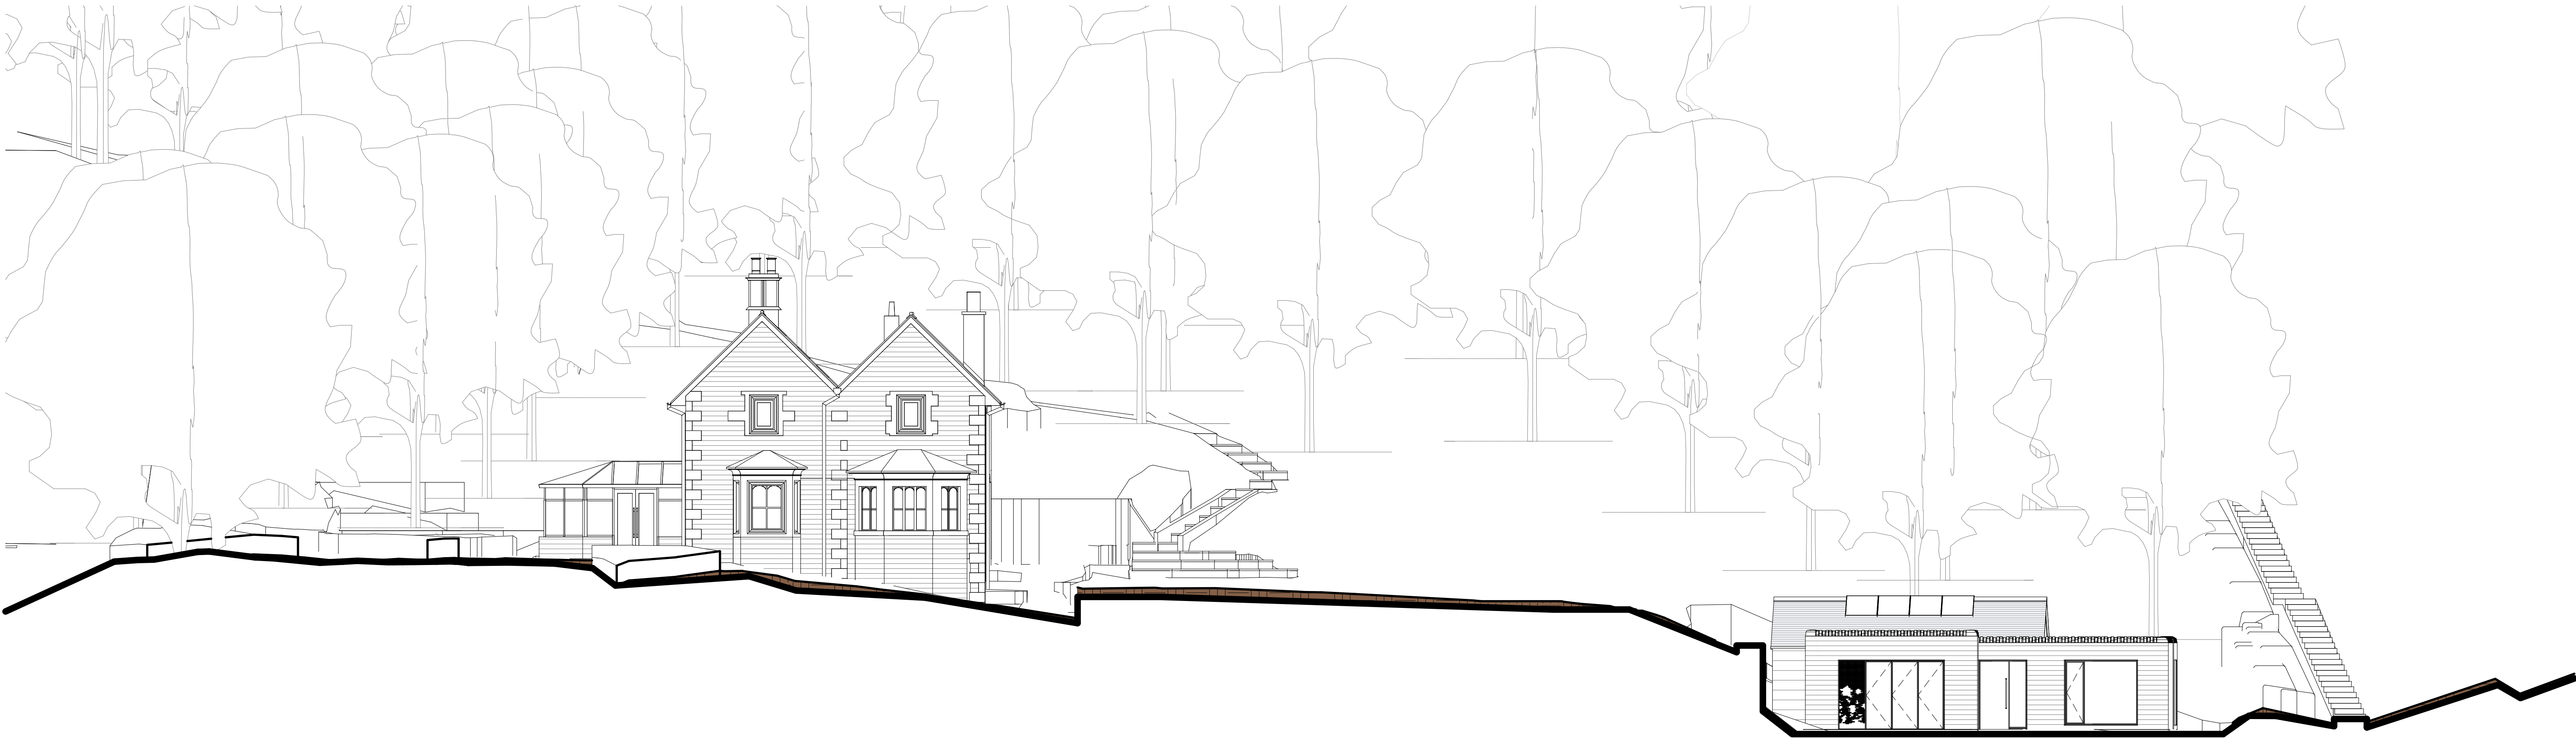

Site Section B-B 'as proposed'

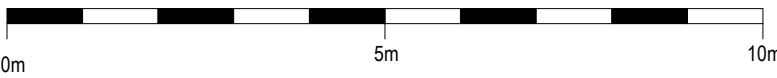

P02	10/11/25	JAC	Amended for Planning					
P01	04/11/25	JAC	Initial Issue					
Rev	Date	Drawn	Description					
ctd architects			Clerk Bank House Clerk Bank LEEK Staffordshire ST13 5HE 1: 01538 373477 e: info@ctdarchitects.co.uk f: 01538 386503 w: www.ctdarchitects.co.uk			ctd architects © 2025 • This drawing is copyright. • All dimensions to be checked on site before proceeding. • Contractor must notify the architect of any discrepancies before proceeding. • Contractor to check height/dimensions of new work to suit existing conditions. Do not assume existing structure or details are plumb, square or level. • All drawings to be read in conjunction with all other consultants drawings and specs.		
Client			Project					
Mr P Sinfield			Thornby Lodge					
			Conall Forge, Welley Rocks, Stoke-on-Trent, ST9 0AJ					
			Title					
			Site Sections 'as proposed'					
			Scale					
			1:100					
			Status					
			PLANNING ISSUE					
			Drawing Ref					
			2522 - CTD - 00 - SI - DR - A - 014 - P02					