


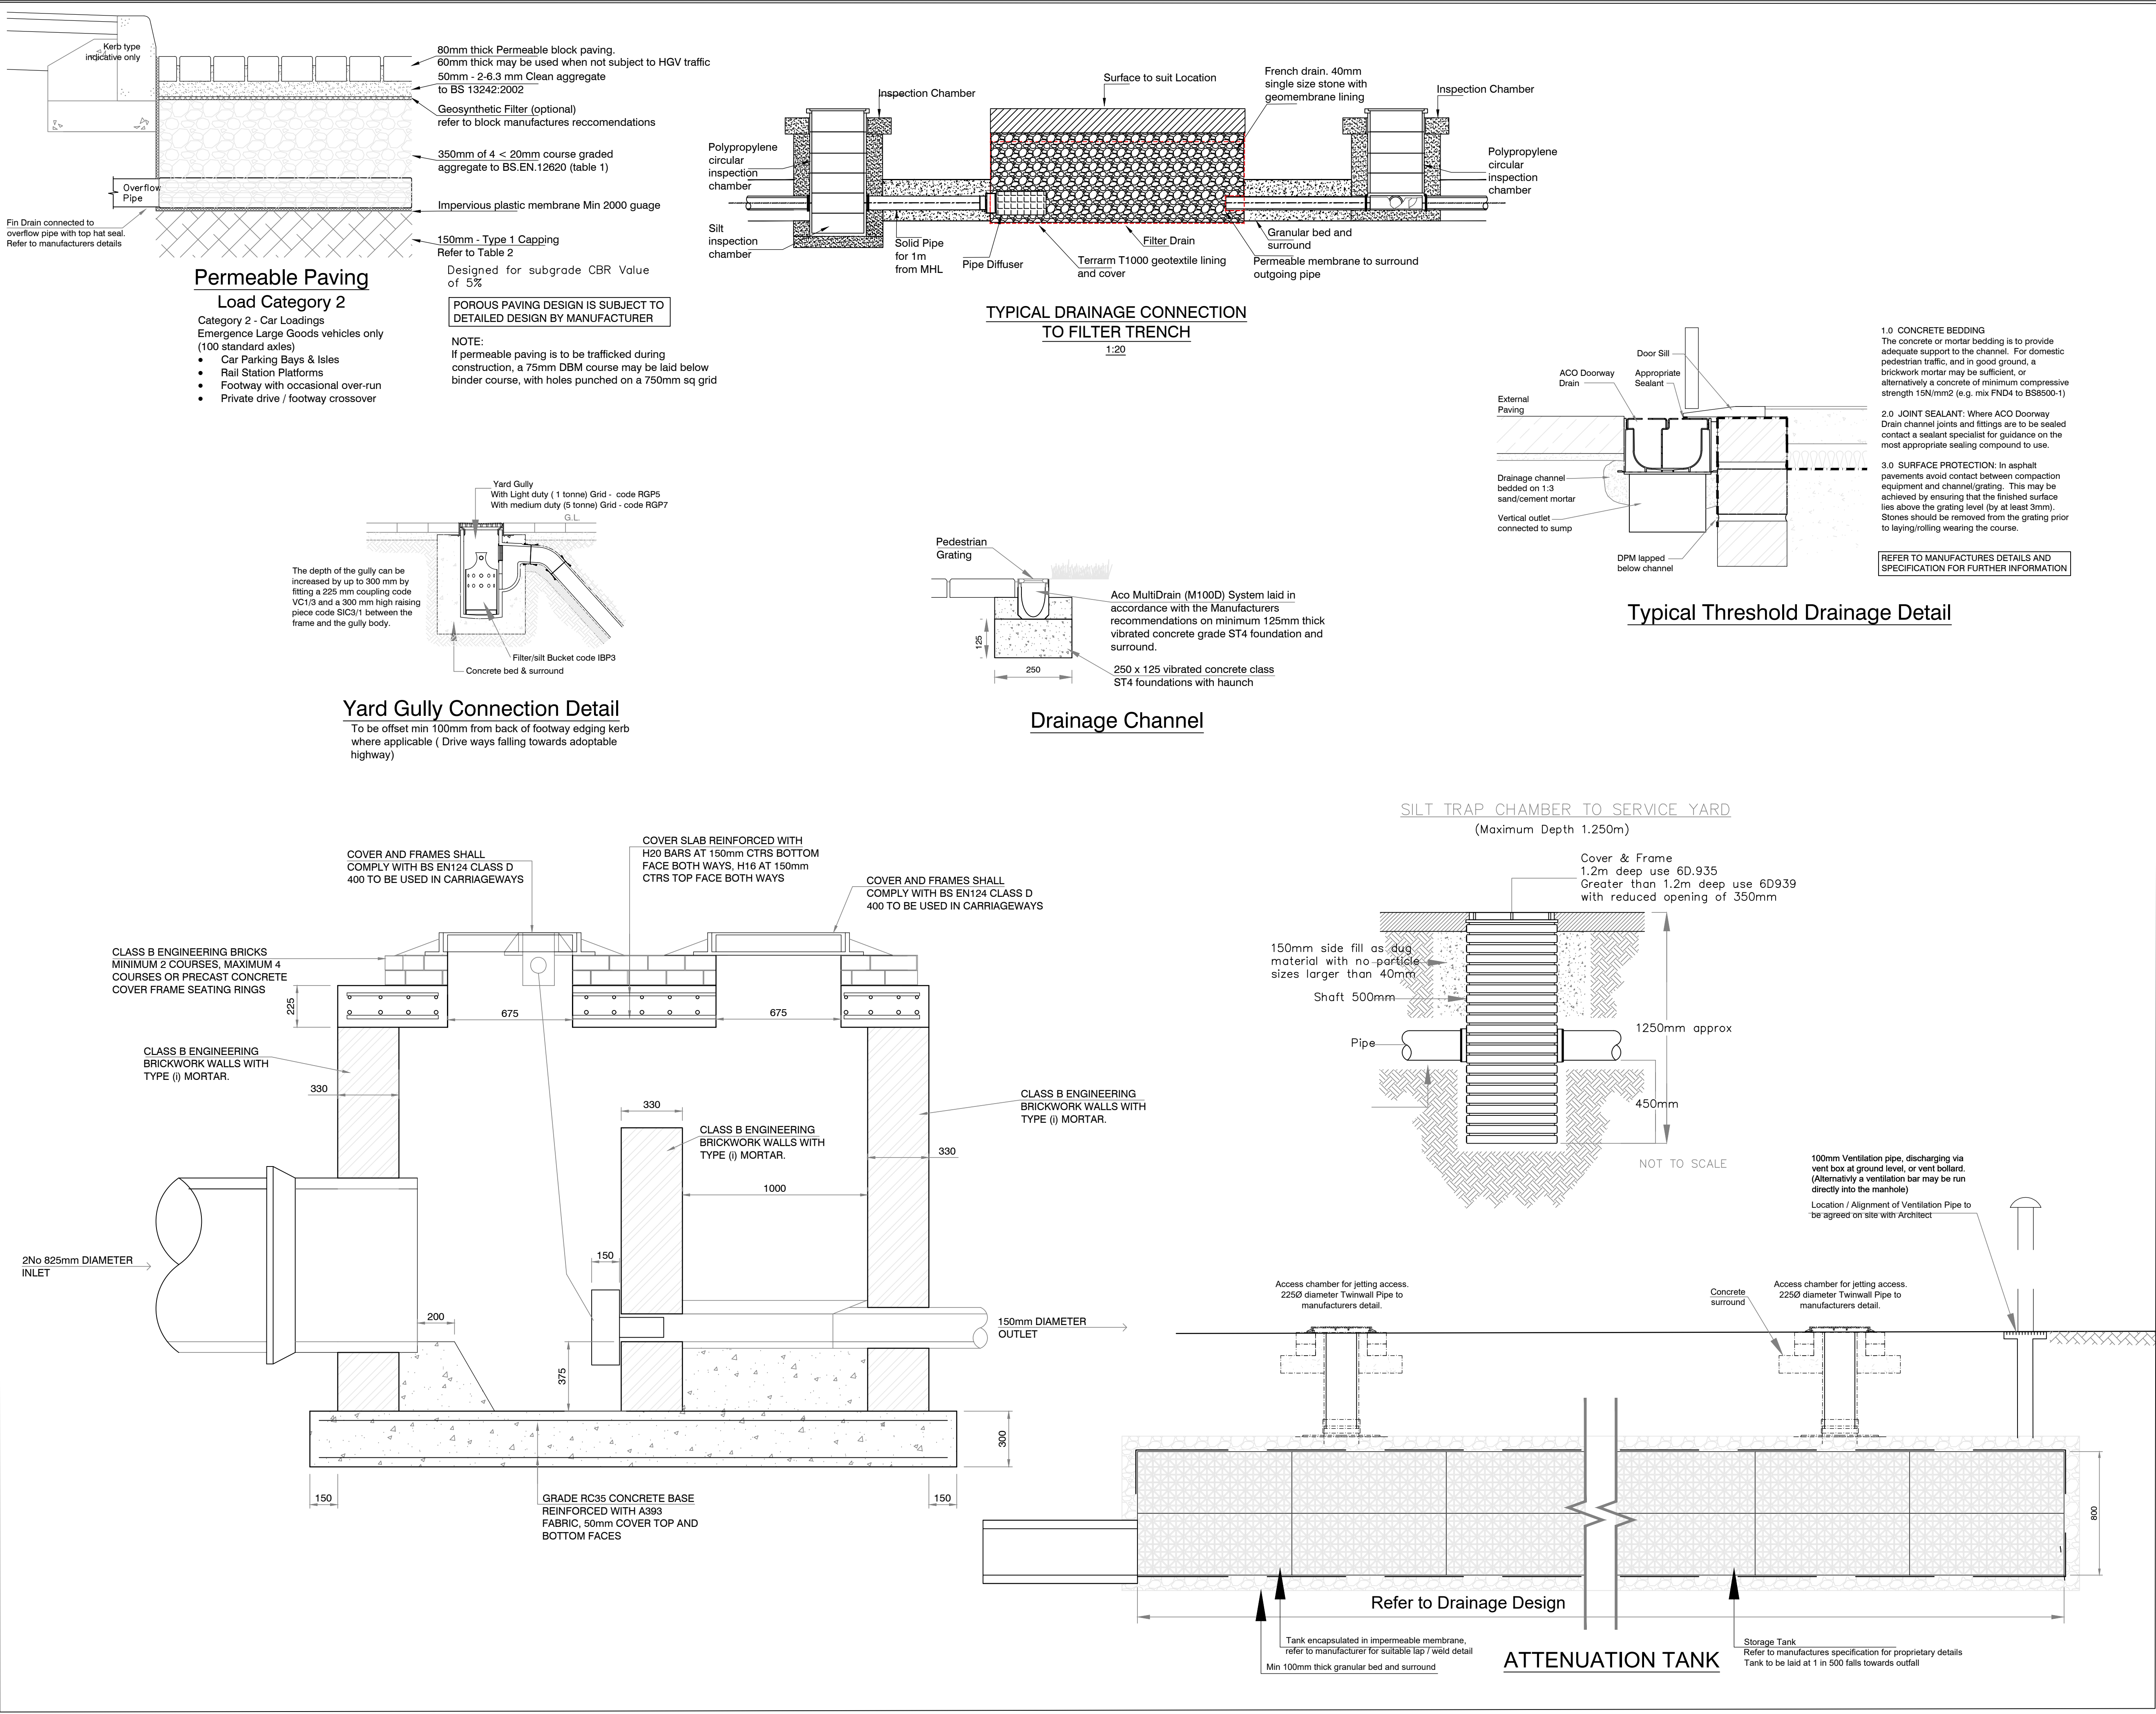

Notes
© This drawing is the copyright of the Engineers and may not be reproduced or used except by written permission.
Drawings must not be scaled. Work to figured dimensions only

B	16.12.25	Additional details added	RAA
A	22.07.25	Additional details added	RAA
REV	DATE	AMENDMENT	BY

MUCKLOW & HARRIS
CONSULTING CIVIL & STRUCTURAL ENGINEERS

DRAWING STATUS: **PRELIMINARY**

CLIENT: **ANDMORE**

PROJECT: **Fole Dairy Uttoxeter**

TITLE: **Suds Details**

DATE 20.06.22	DRAWN RAA
SCALE NTS	CHECKED AM

DRAWING NUMBER: **21047-105**

REVISION: **B**