


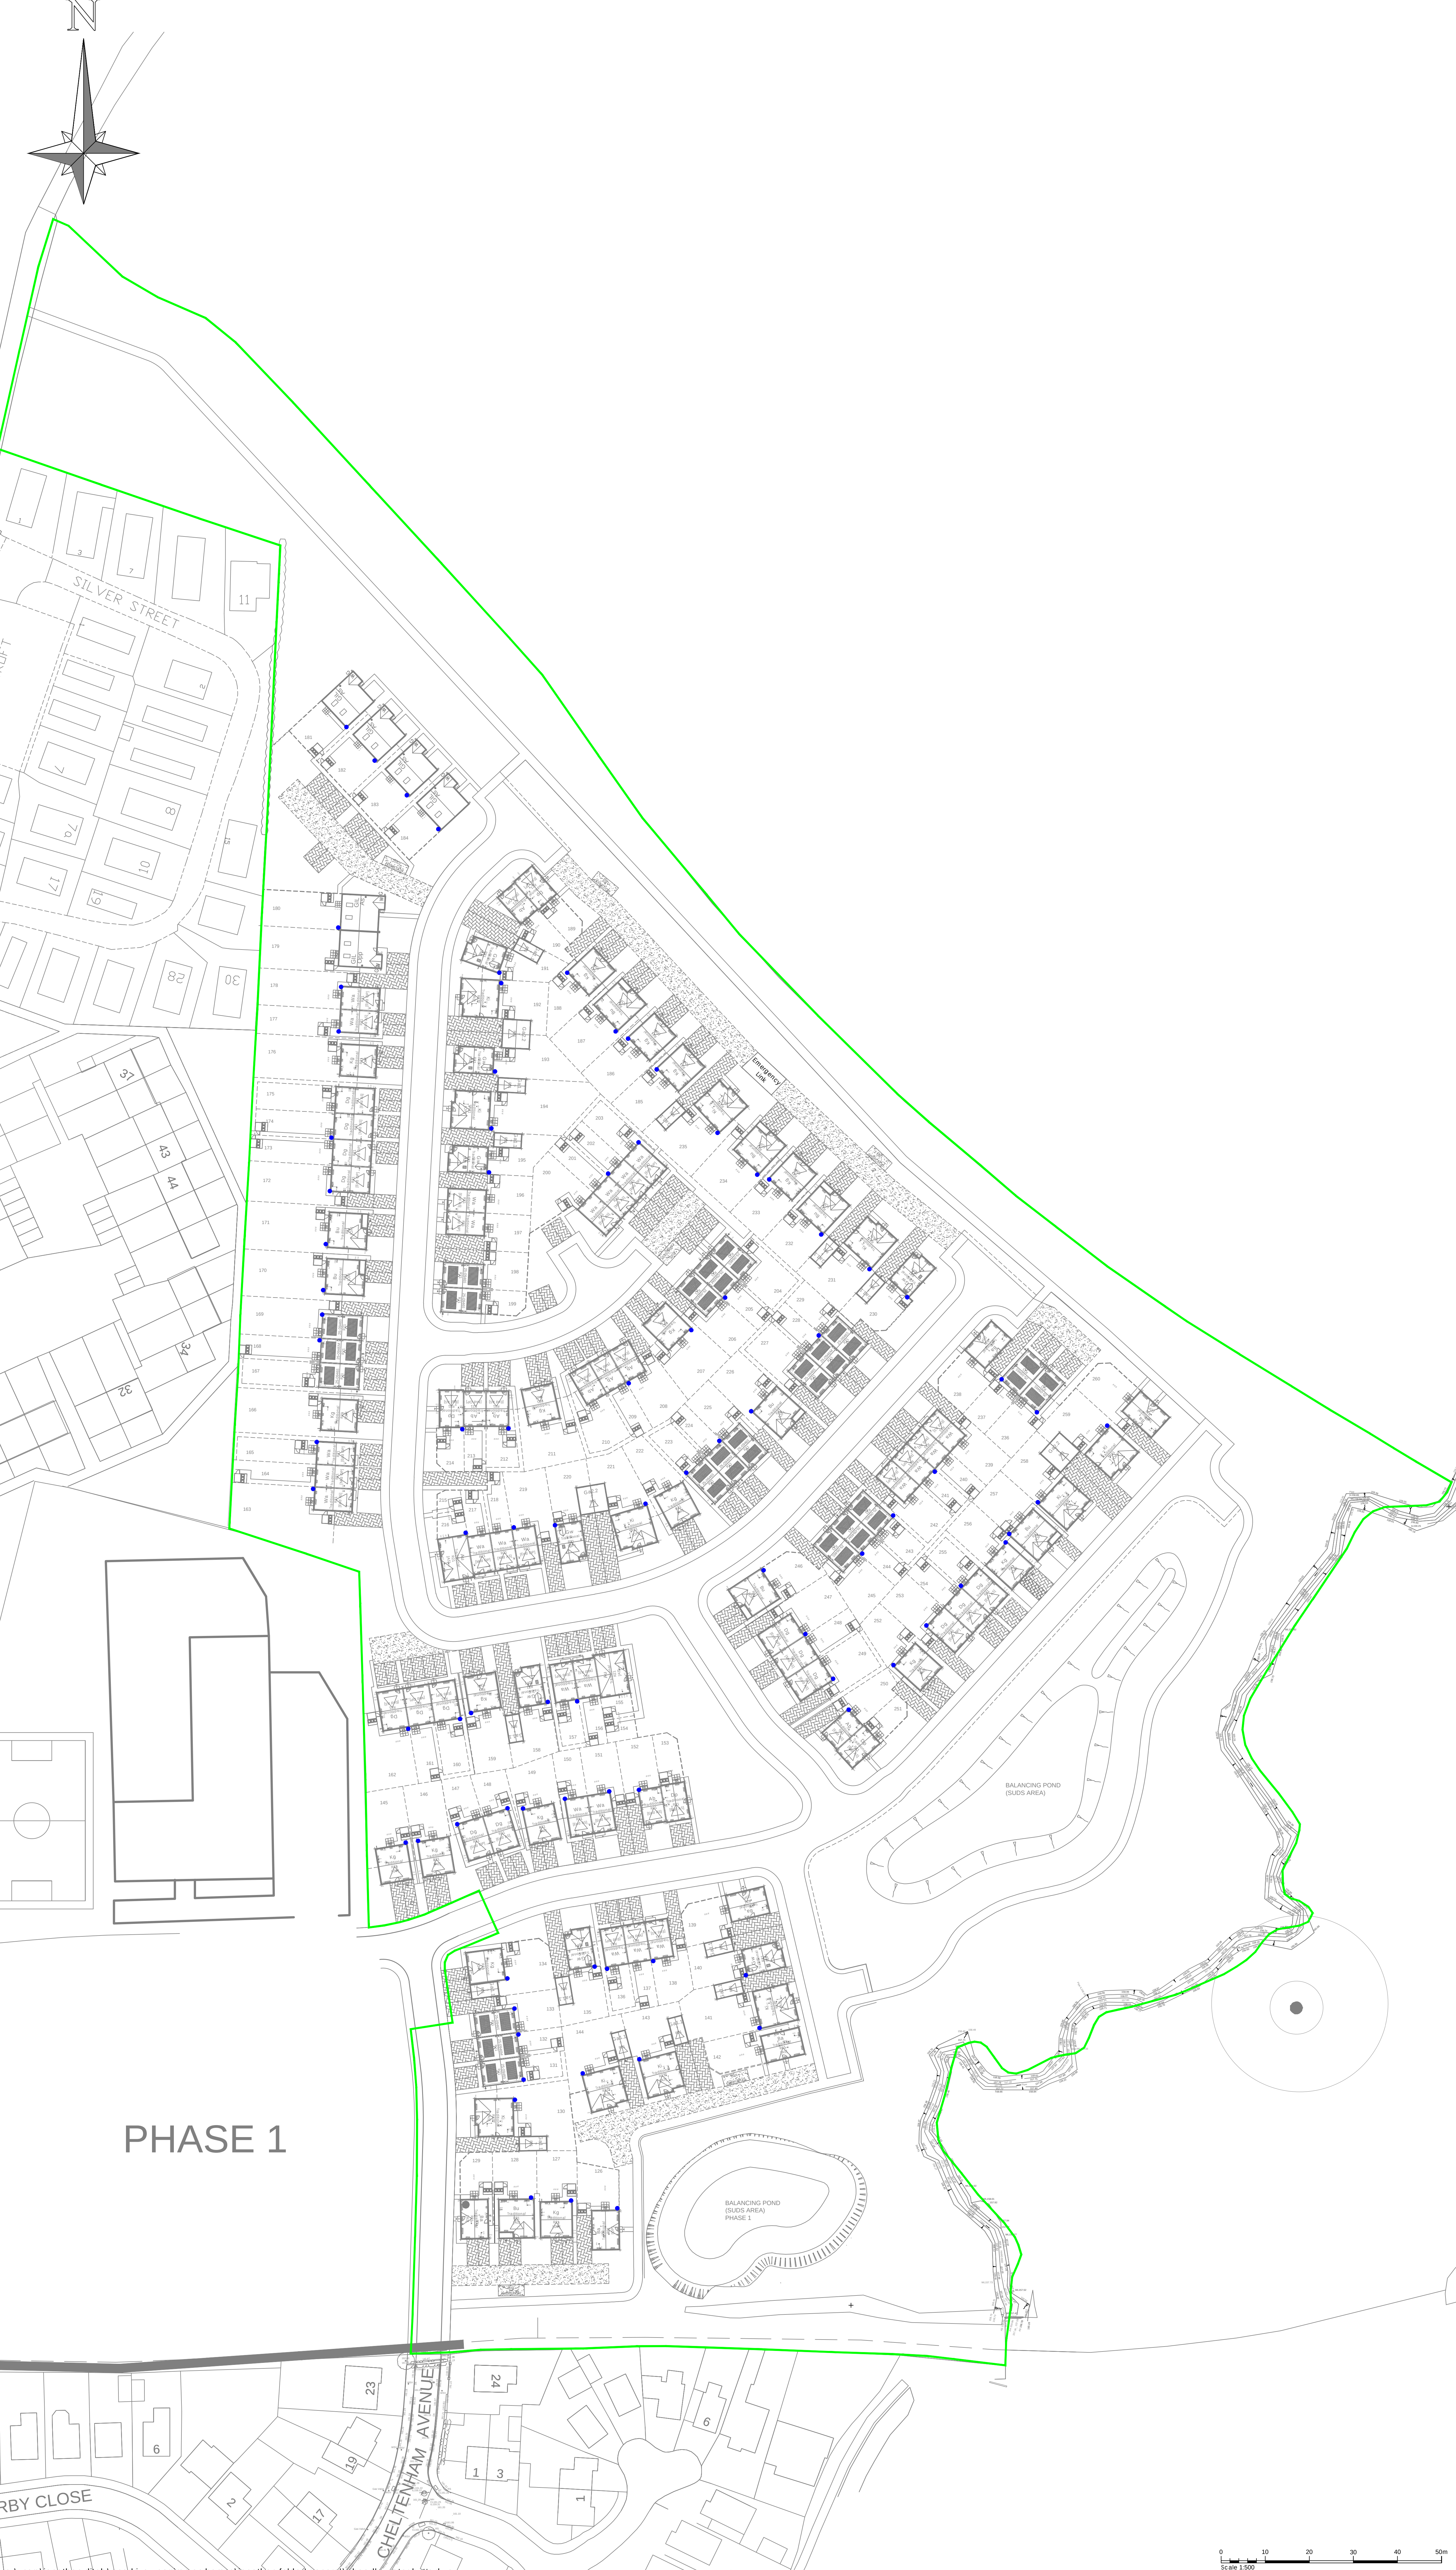

KEY

Water Butt Location

Rev.	Description.	Date.
Drawing Revisions		



Persimmon Homes (North West)
1st Floor East, Chadwick House, Birchwood Park
Warrington, WA3 6AE
Tel: 0161 746 3737

Development Site Royal Gardens Cheadle		
Site Address Ayr Road		
Drawing Title Water Butt Layout		
Date Nov 2025	Scale 1:500@A0	Drawn JN
Drawing Status Approval	Proj. Ref. 366-ENG-SK02	Rev. A