
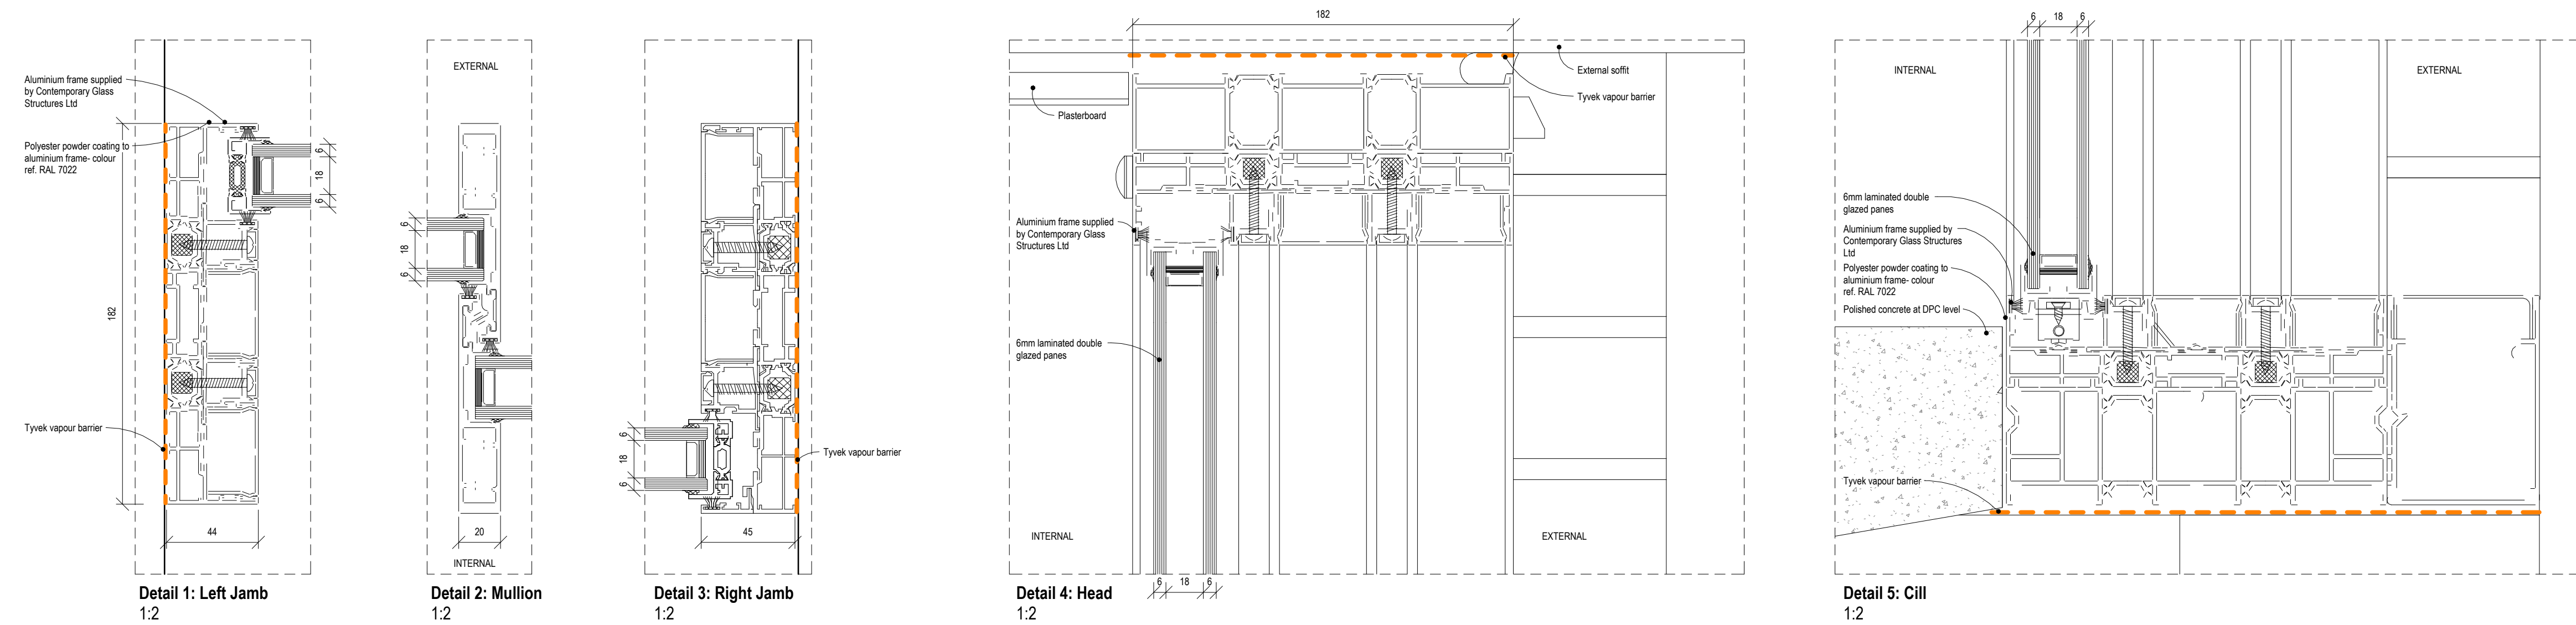


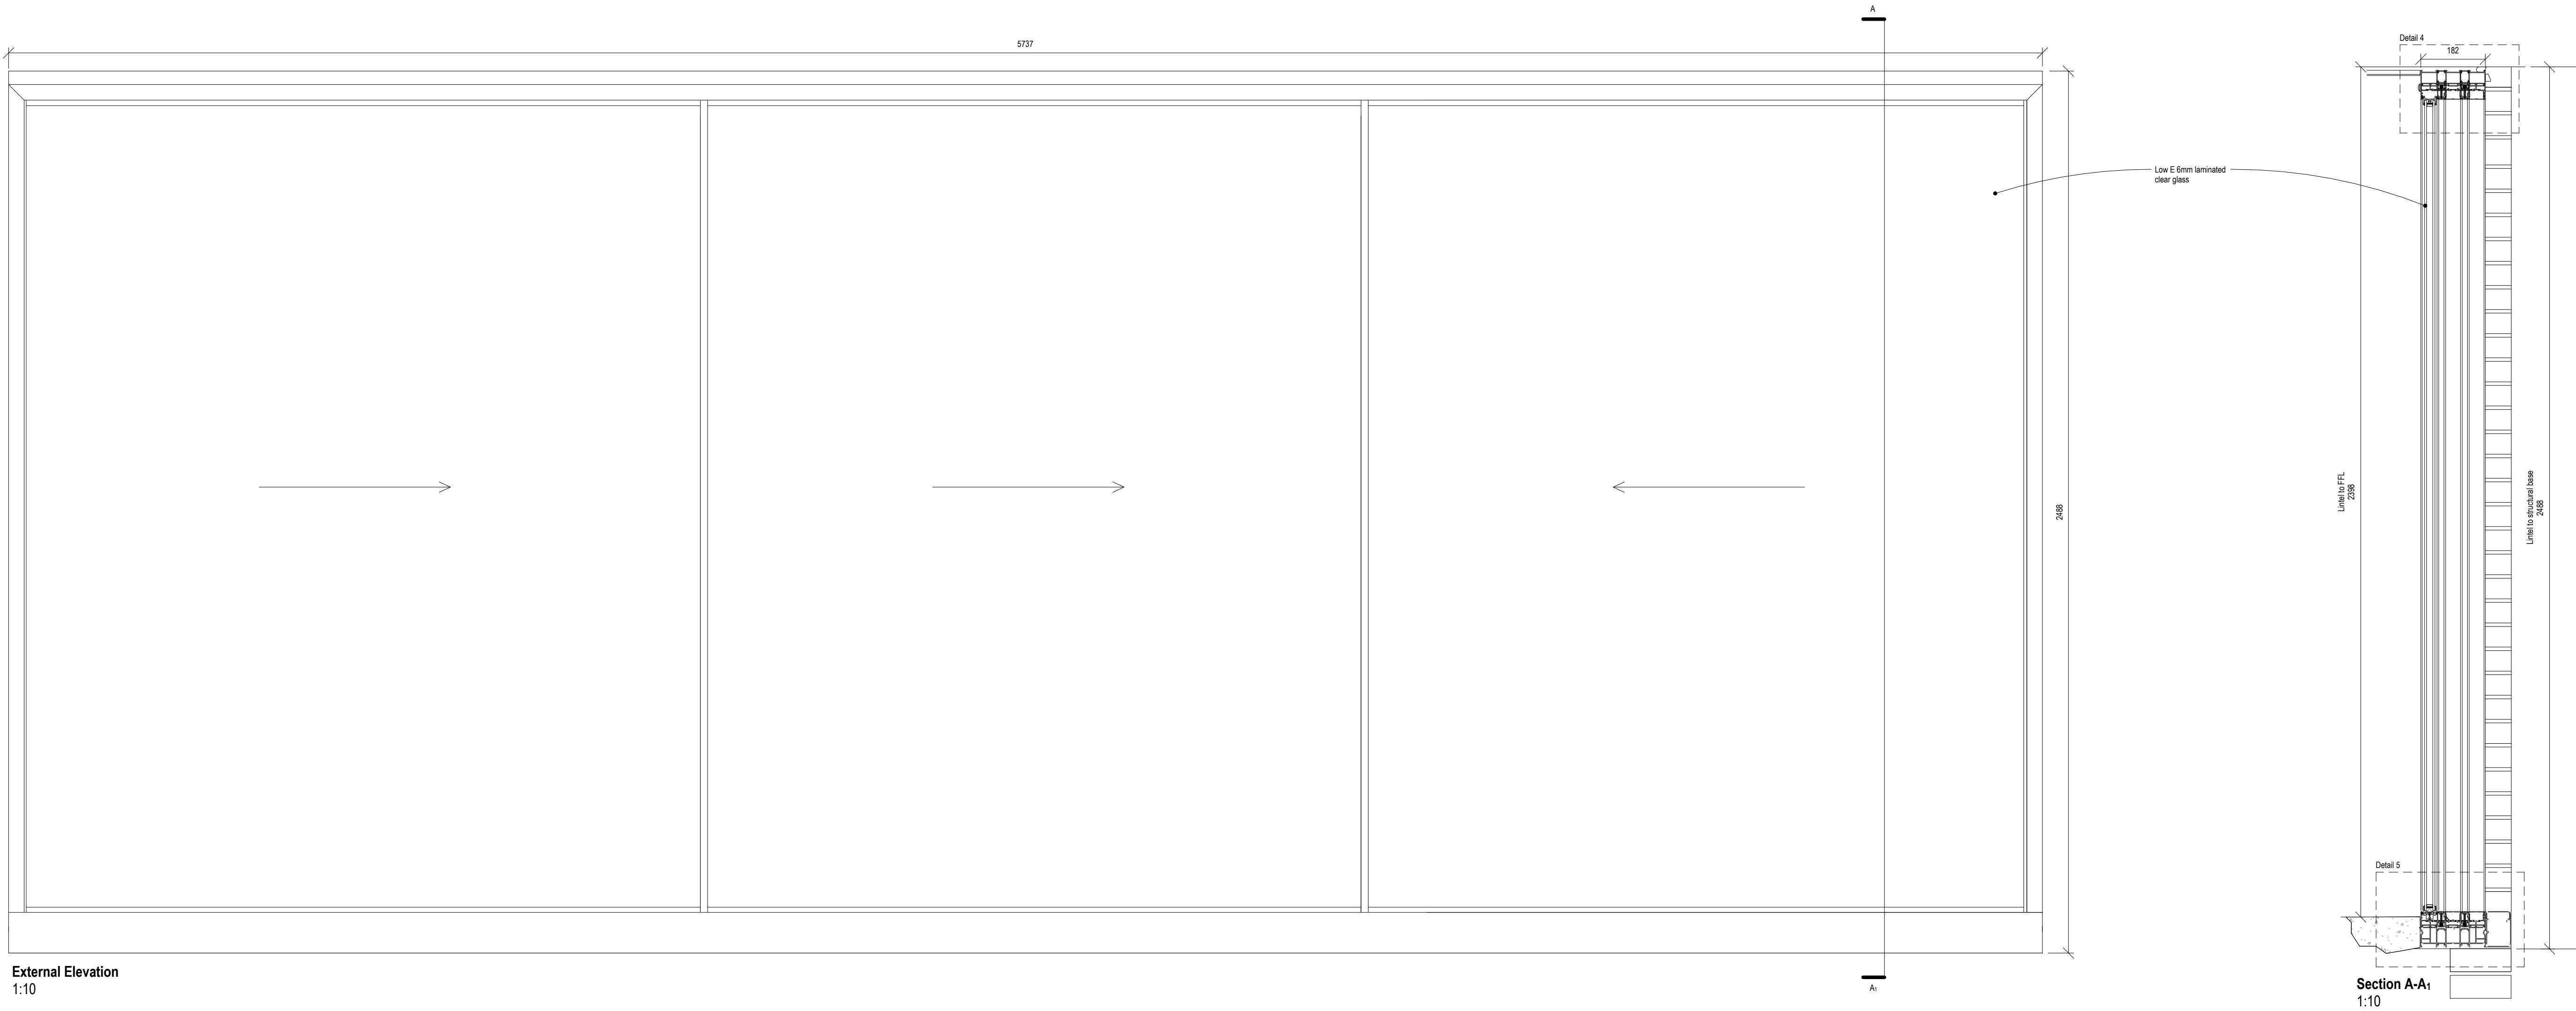

Rev	Date	Drawn	Description				
				ctd architects © 2020			
				• This drawing is copyright.			
				• All dimensions to be checked on site before proceeding.			
				• Contractor must notify the architect of any discrepancies before proceeding.			
				• Contractor to check/adjust dimensions of new work to suit existing conditions. Do not assume existing structure or details are plumb/square or level.			
				• All drawings to be read in conjunction with all other consultants drawings and specs.			
				Client	Proposed Development	Scale	1:10, 1:2
				StoneOak Holdings Ltd.	Haregate Hall, Leek	Status	PRELIMINARY
				Project	Sliding Glass Door D3 Details	Job No.	2051
				Drawing No.	AL337	Rev.	