




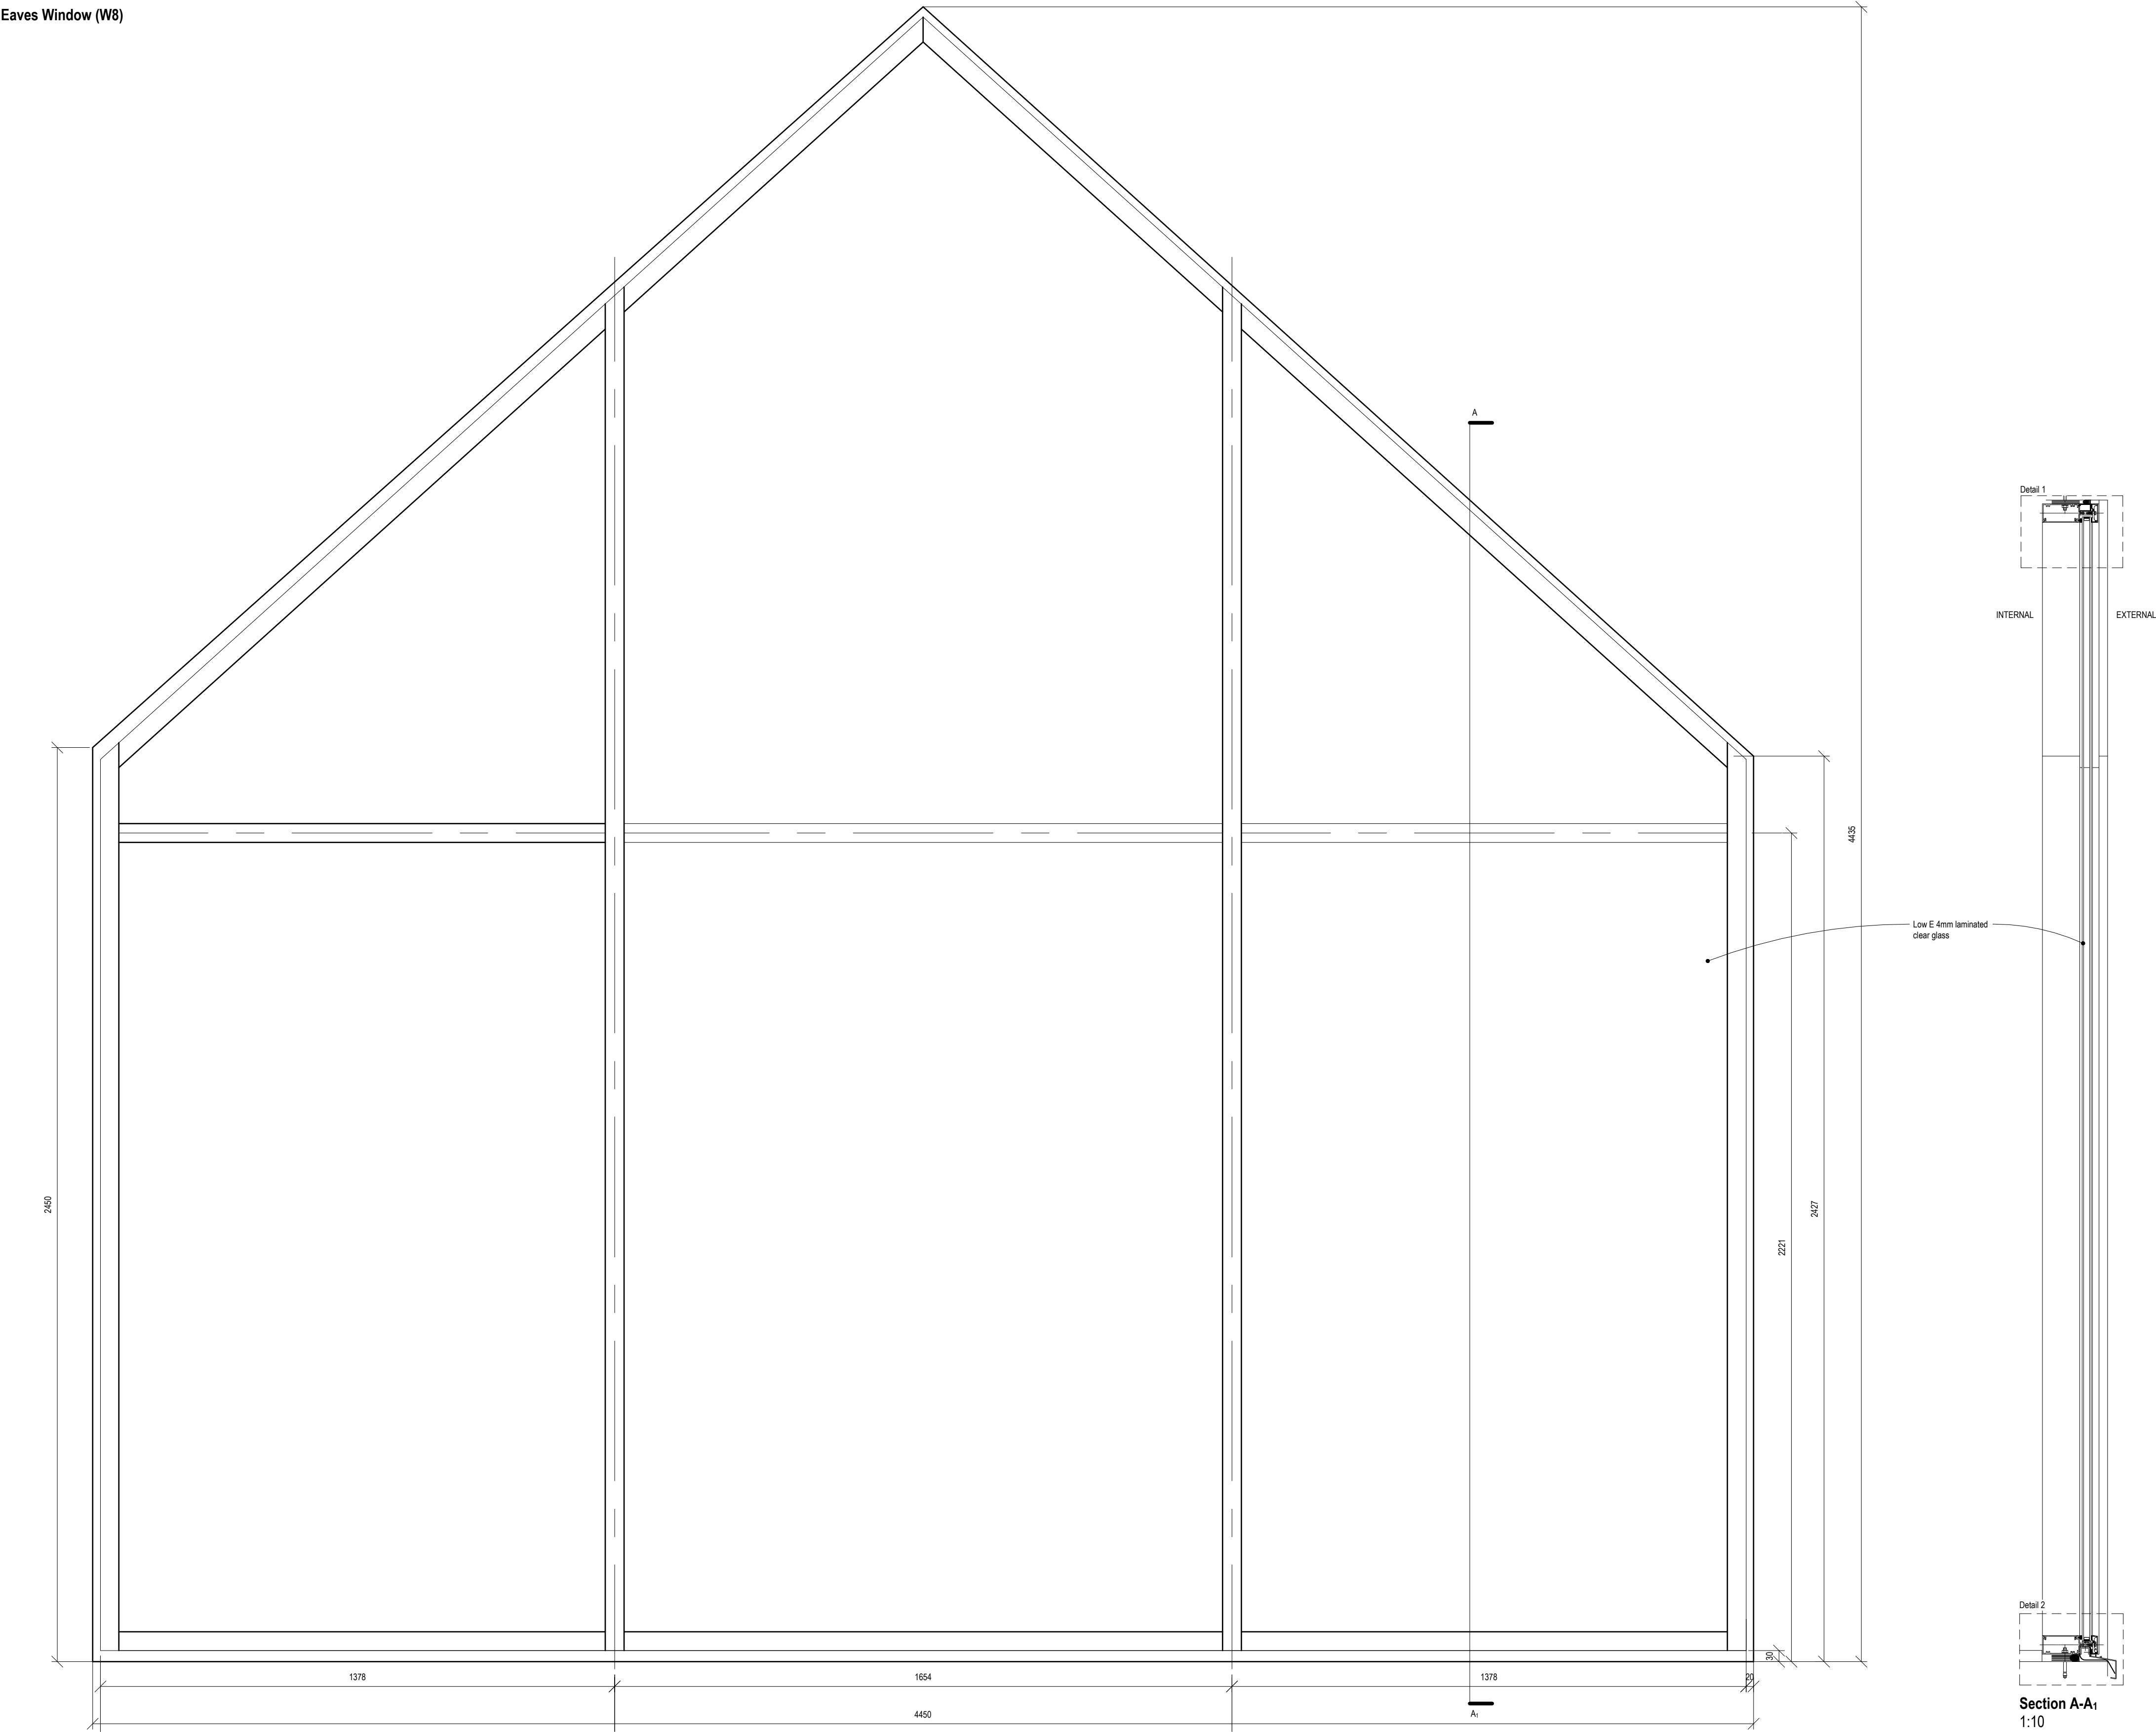


External Elevation
1:10

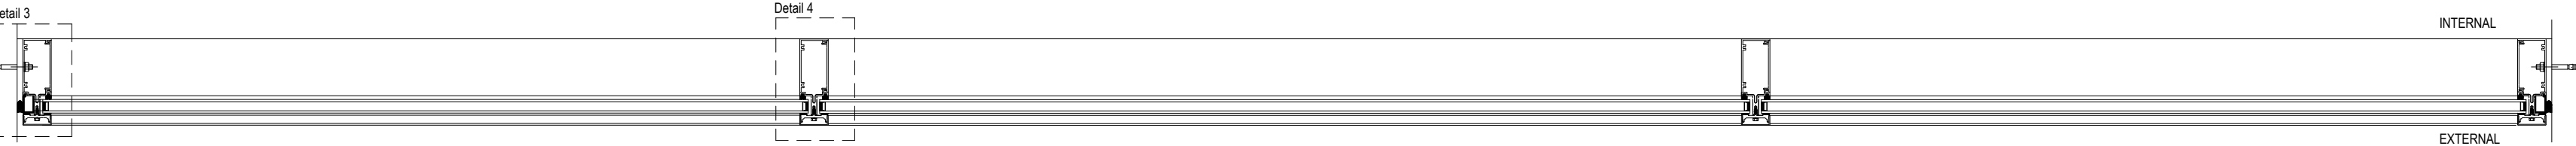


Plan View
1:10

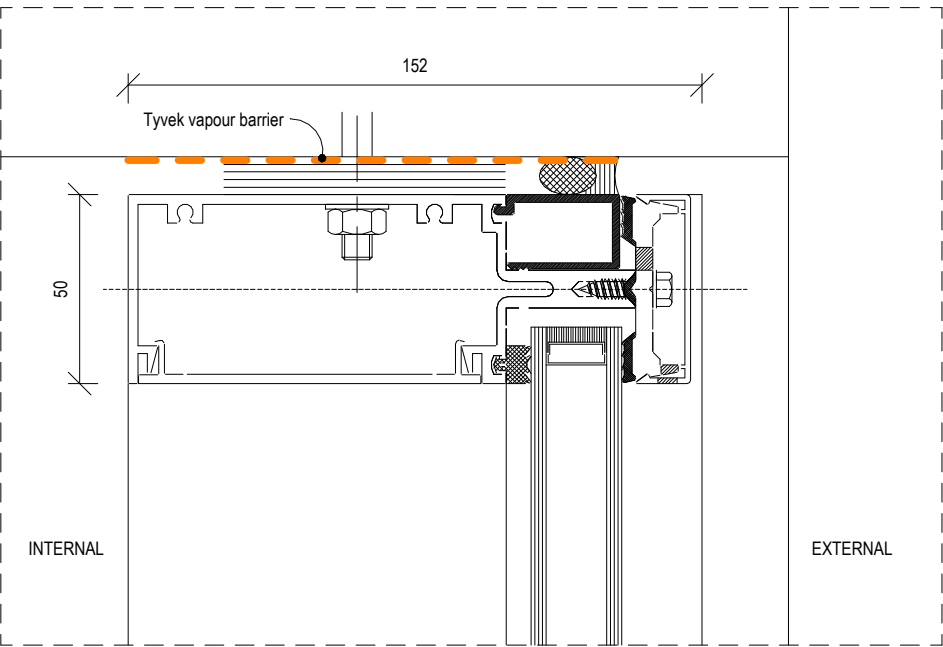


Detail 1: Head
1:2

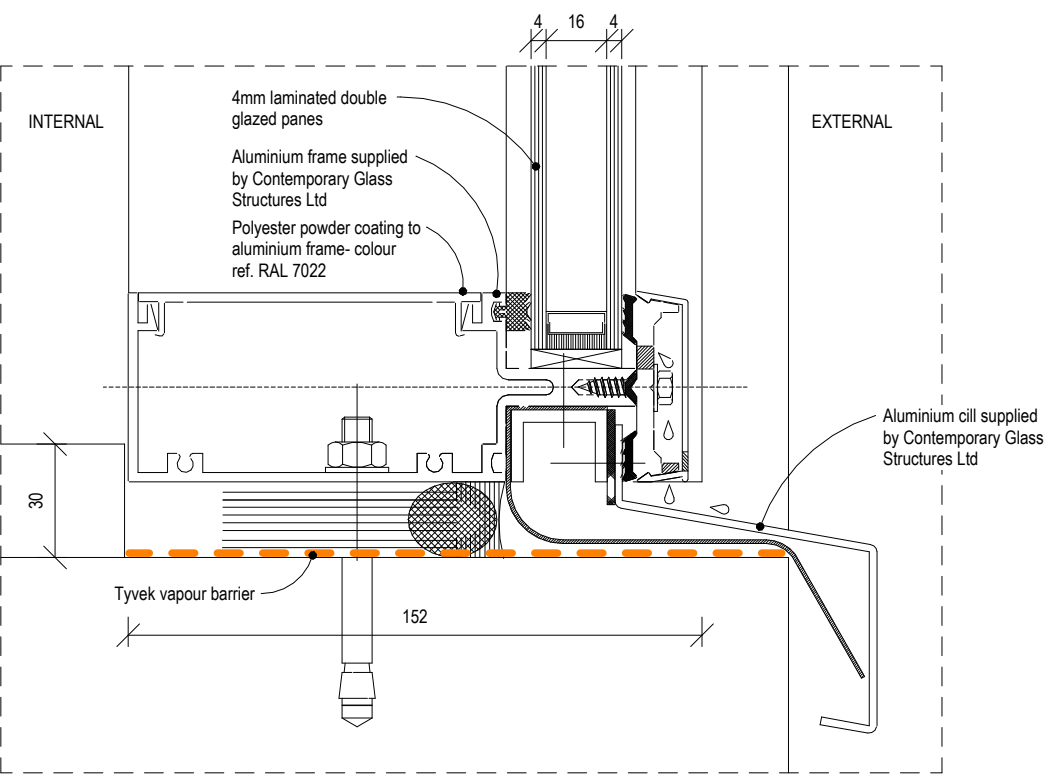

Detail 2: Cill
1:2

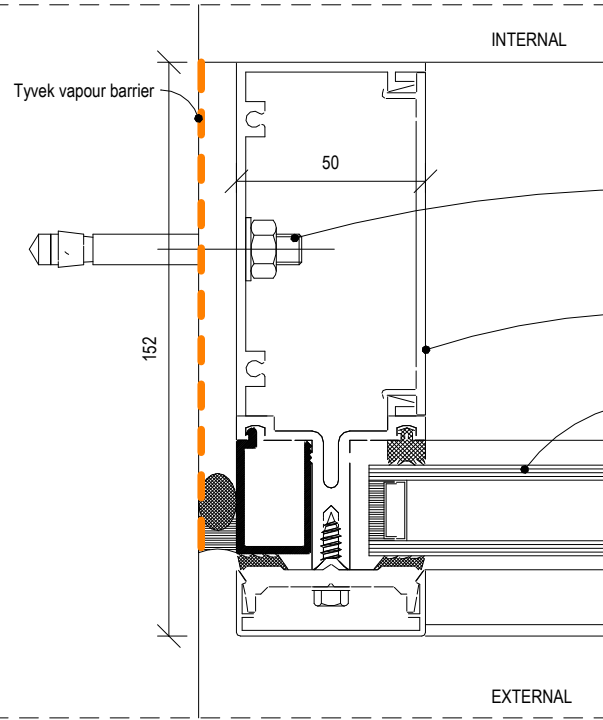

Detail 3: Jamb
1:2

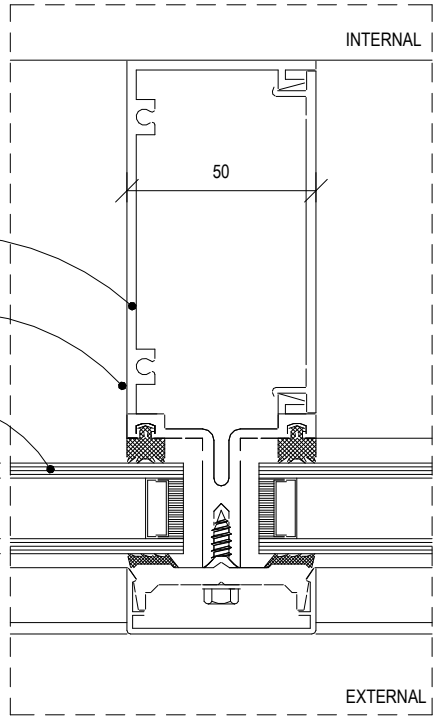

Detail 4: Mullion
1:2

Rev	Date	Drawn	Description				
ctd architects				ctd architects © 2020			
Clerk Bank House LEEK Staffordshire ST13 5HE				• This drawing is copyright. • All dimensions to be checked on site before proceeding. • Contractor must notify the architect of any discrepancies before proceeding. • Contractor to check/adjust dimensions of new work to suit existing conditions. Do not assume existing structure or details are plumb, square or level. • All drawings to be read in conjunction with all other consultants drawings and specs.			
Project: Haregate Hall, Leek				Scale 1:10, 1:2	Size A1	Drawn HB	Date 06/01/26
StoneOak Holdings Ltd.				Status Proposed Development	PRELIMINARY		
Title Eaves Window W8 Details				Job No. 2051	Drawing No. AL338	Rev.	