



and hedge planting refer to detail landscaping drawing

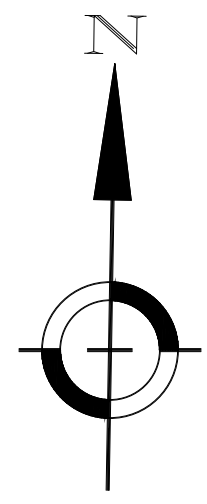

- 1.8m Close Boarded Screen Fence
- 1.8m Full Screen Wall
- 2m Acoustic Fence
- 0.6m Timber Knee Rail

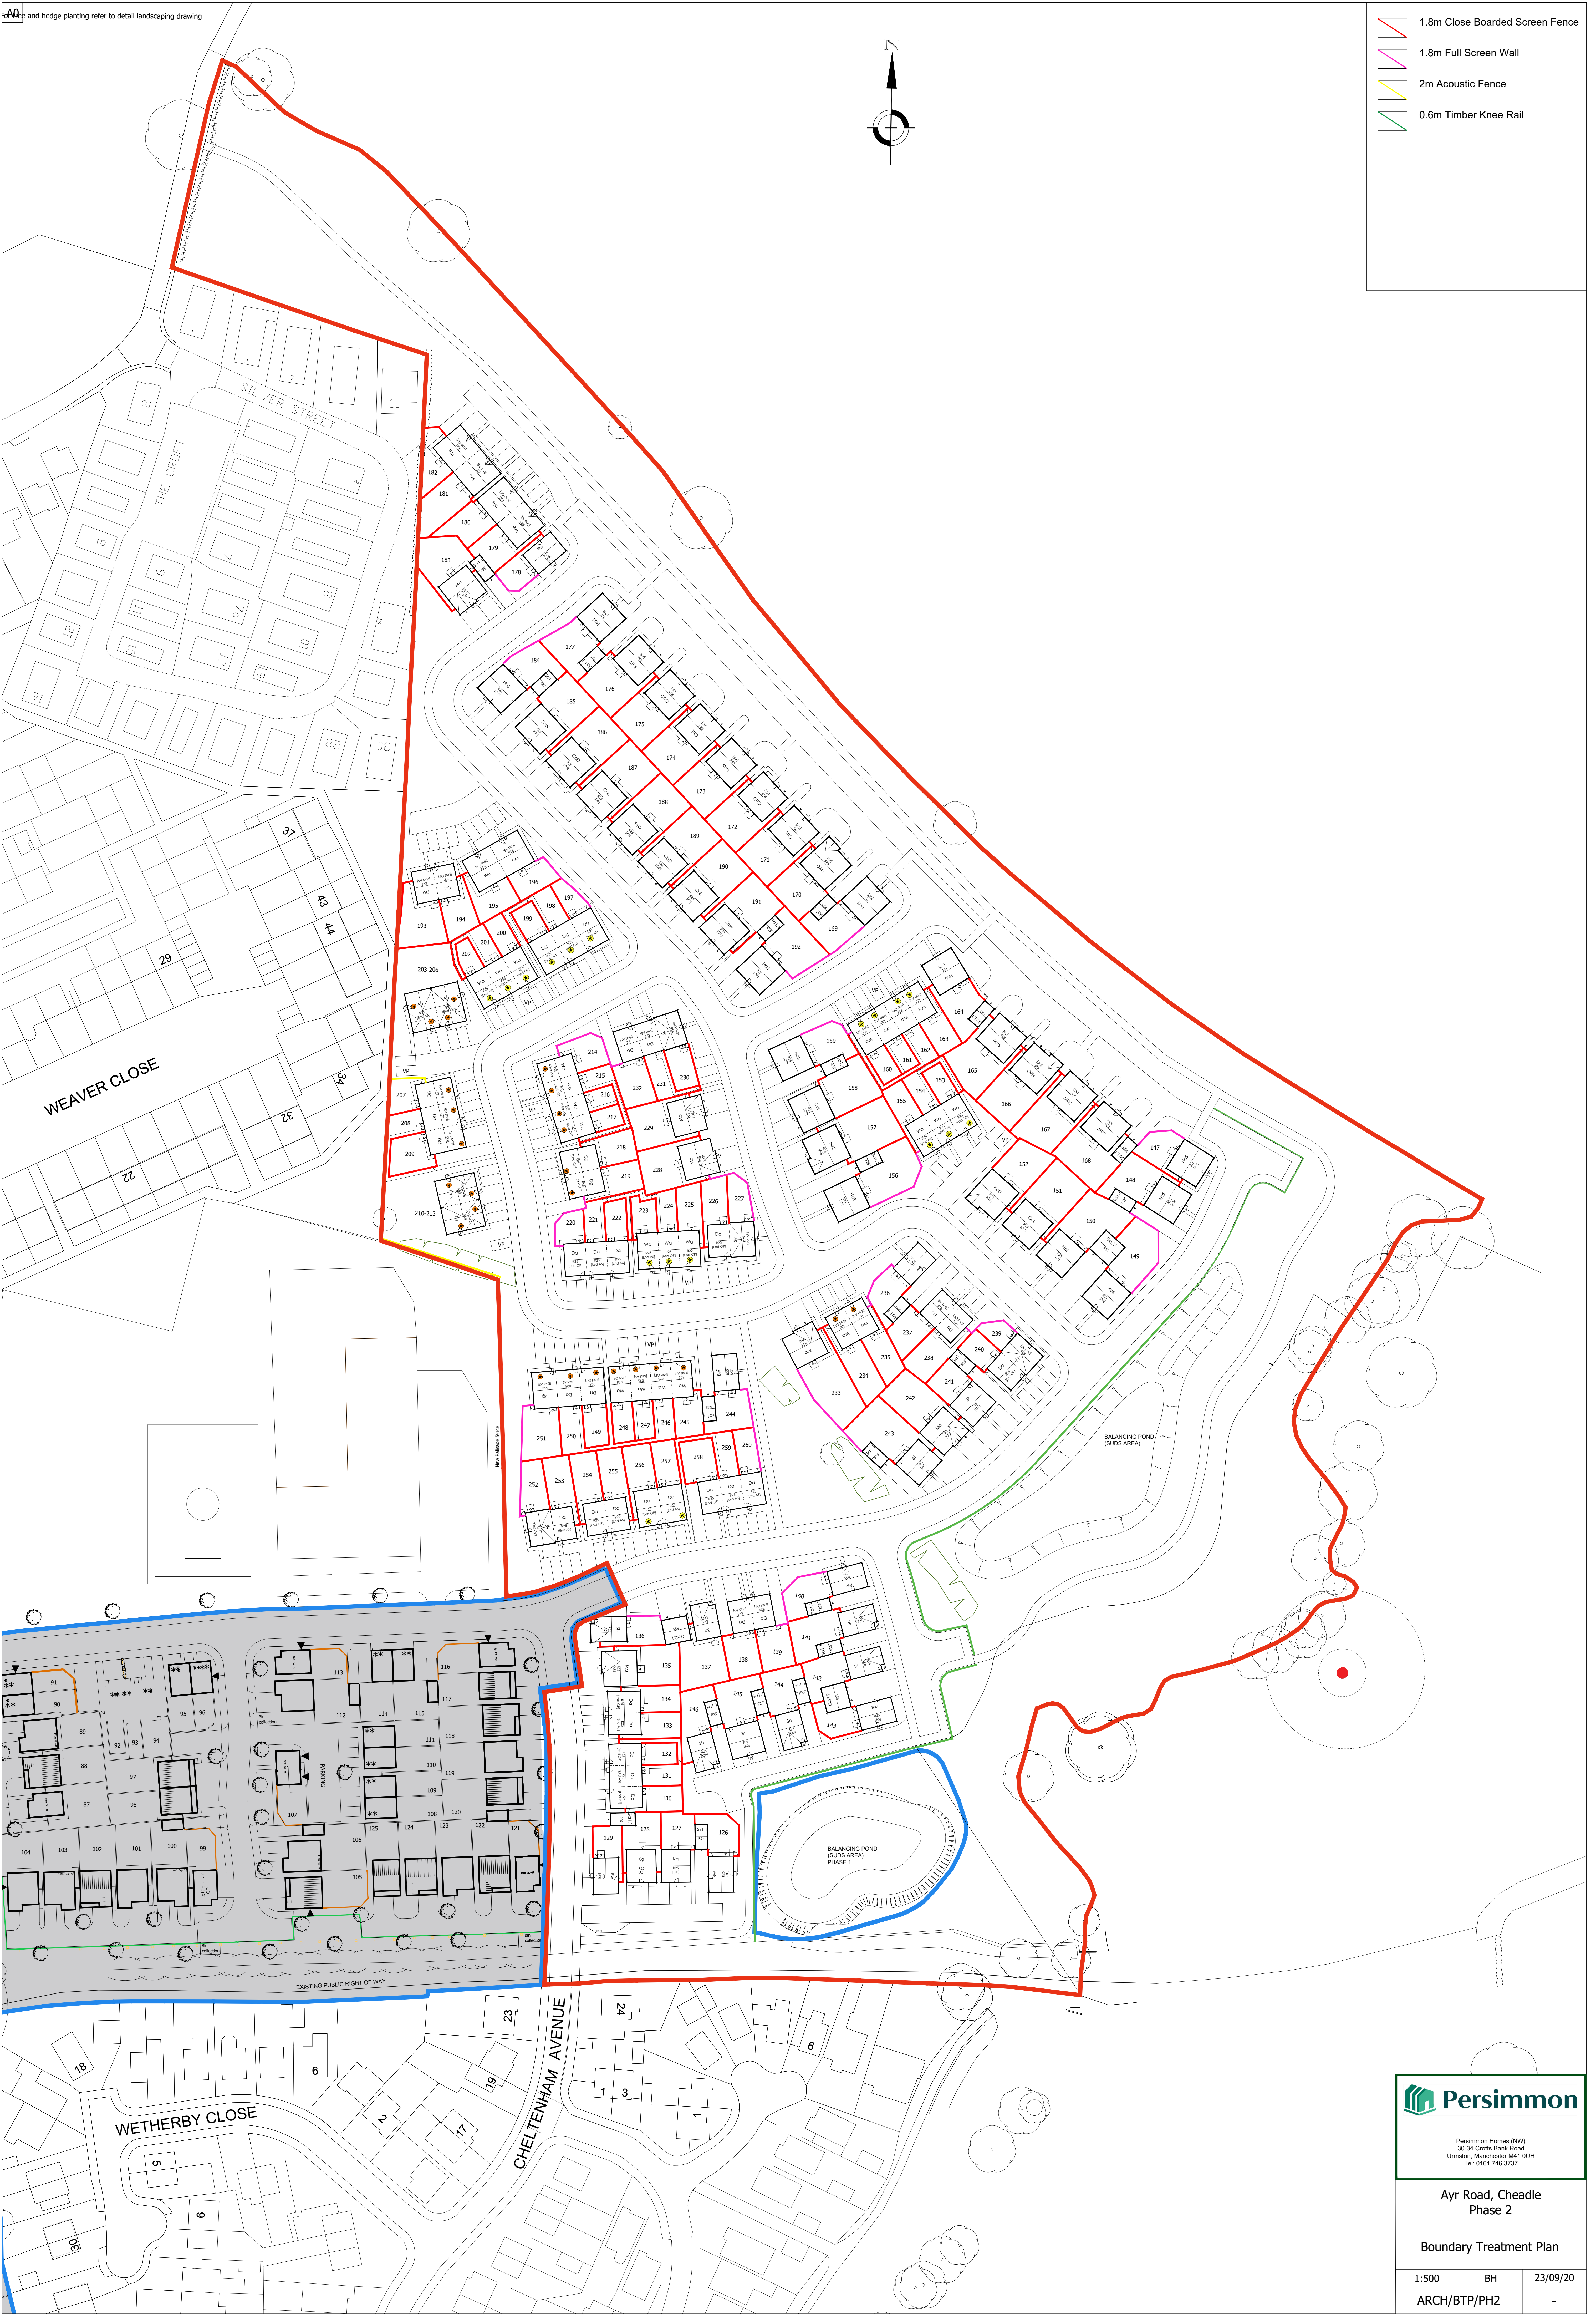

Persimmon Homes (RM)
30-34 Crofts Bank Road
Urmston, Manchester M41 0UH
Tel: 0161 746 3737

Ayr Road, Cheadle
Phase 2

Boundary Treatment Plan

1:500 BH 23/09/20

ARCH/BTP/PH2 -