



Rev	Drawn	Comments	Date
C	SVC	Amendments to proposed elevation.	27/02/2024
D	SVC	Amendments to proposed elevation.	27/02/2024
E	SVC	Amendments to proposed elevation.	21/08/2025
F	SVC	Amendment to extension dimensions and windows.	15/10/2025

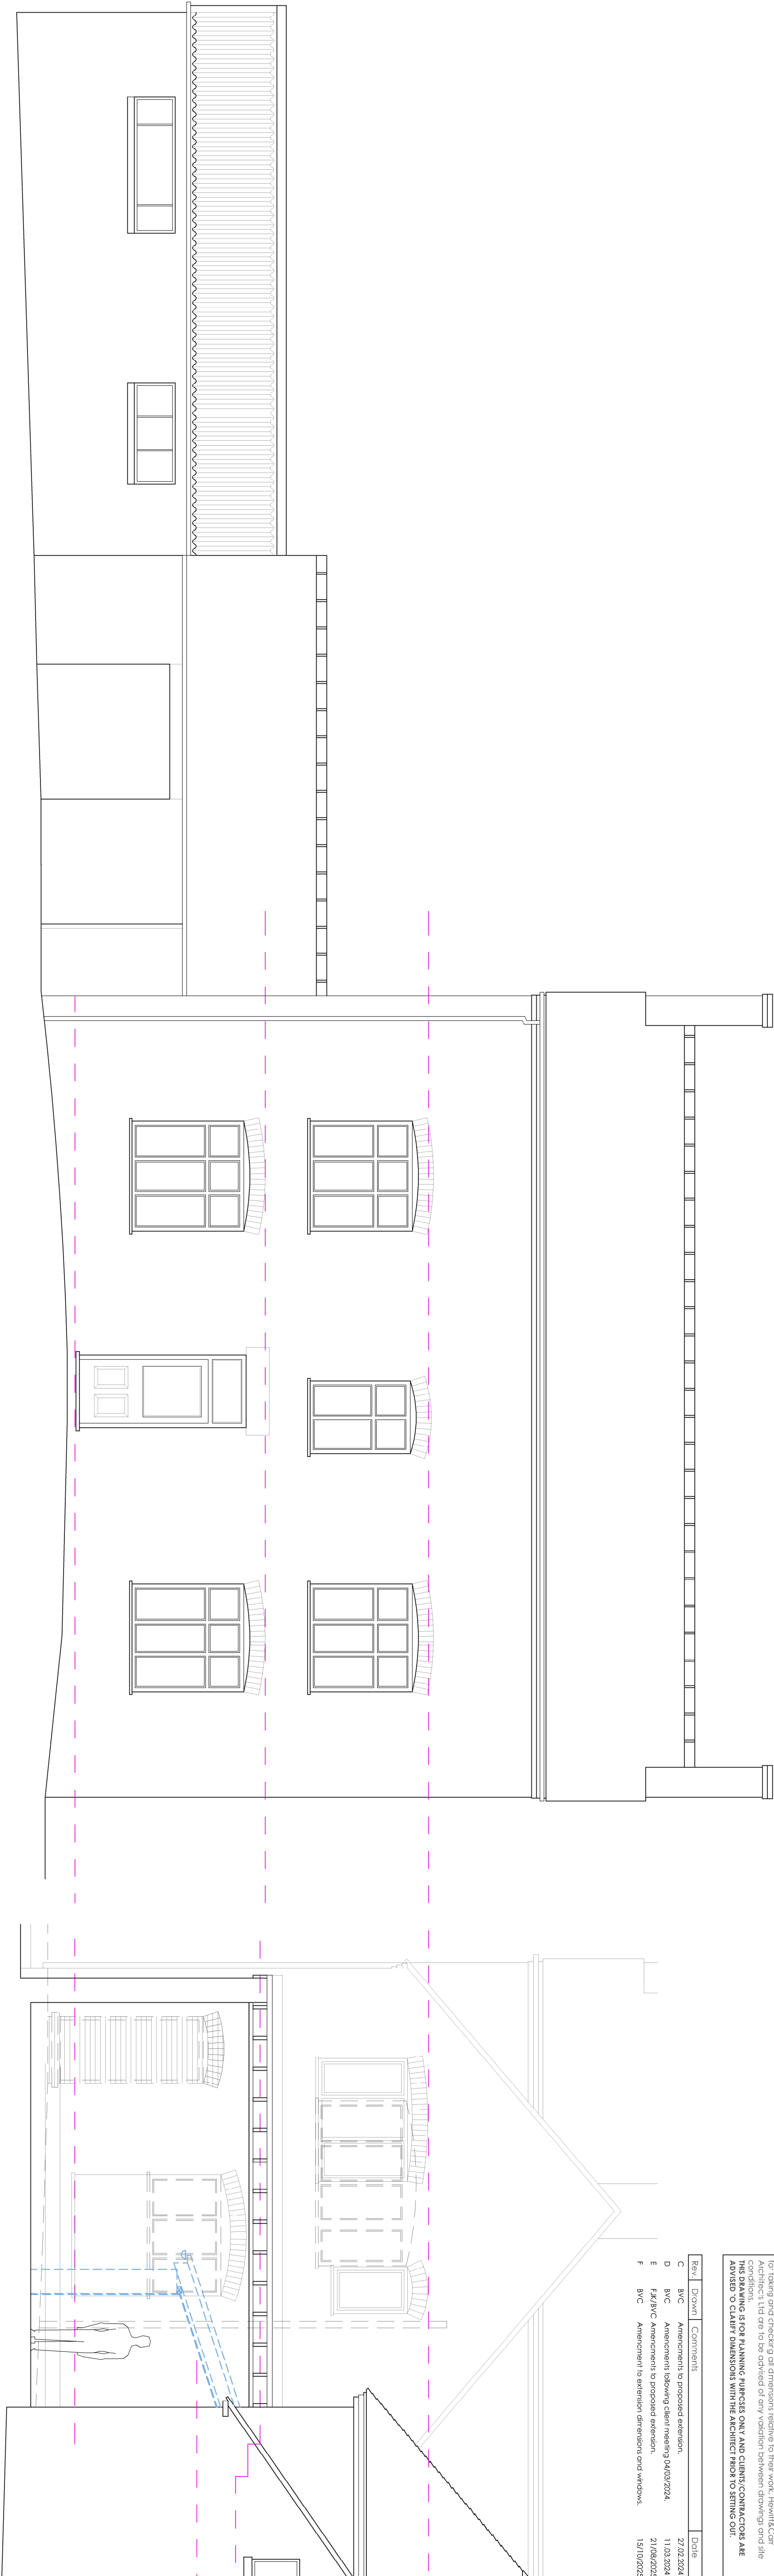


FRONT ELEVATION 1:50

INDICATIVE SECTION 1:50

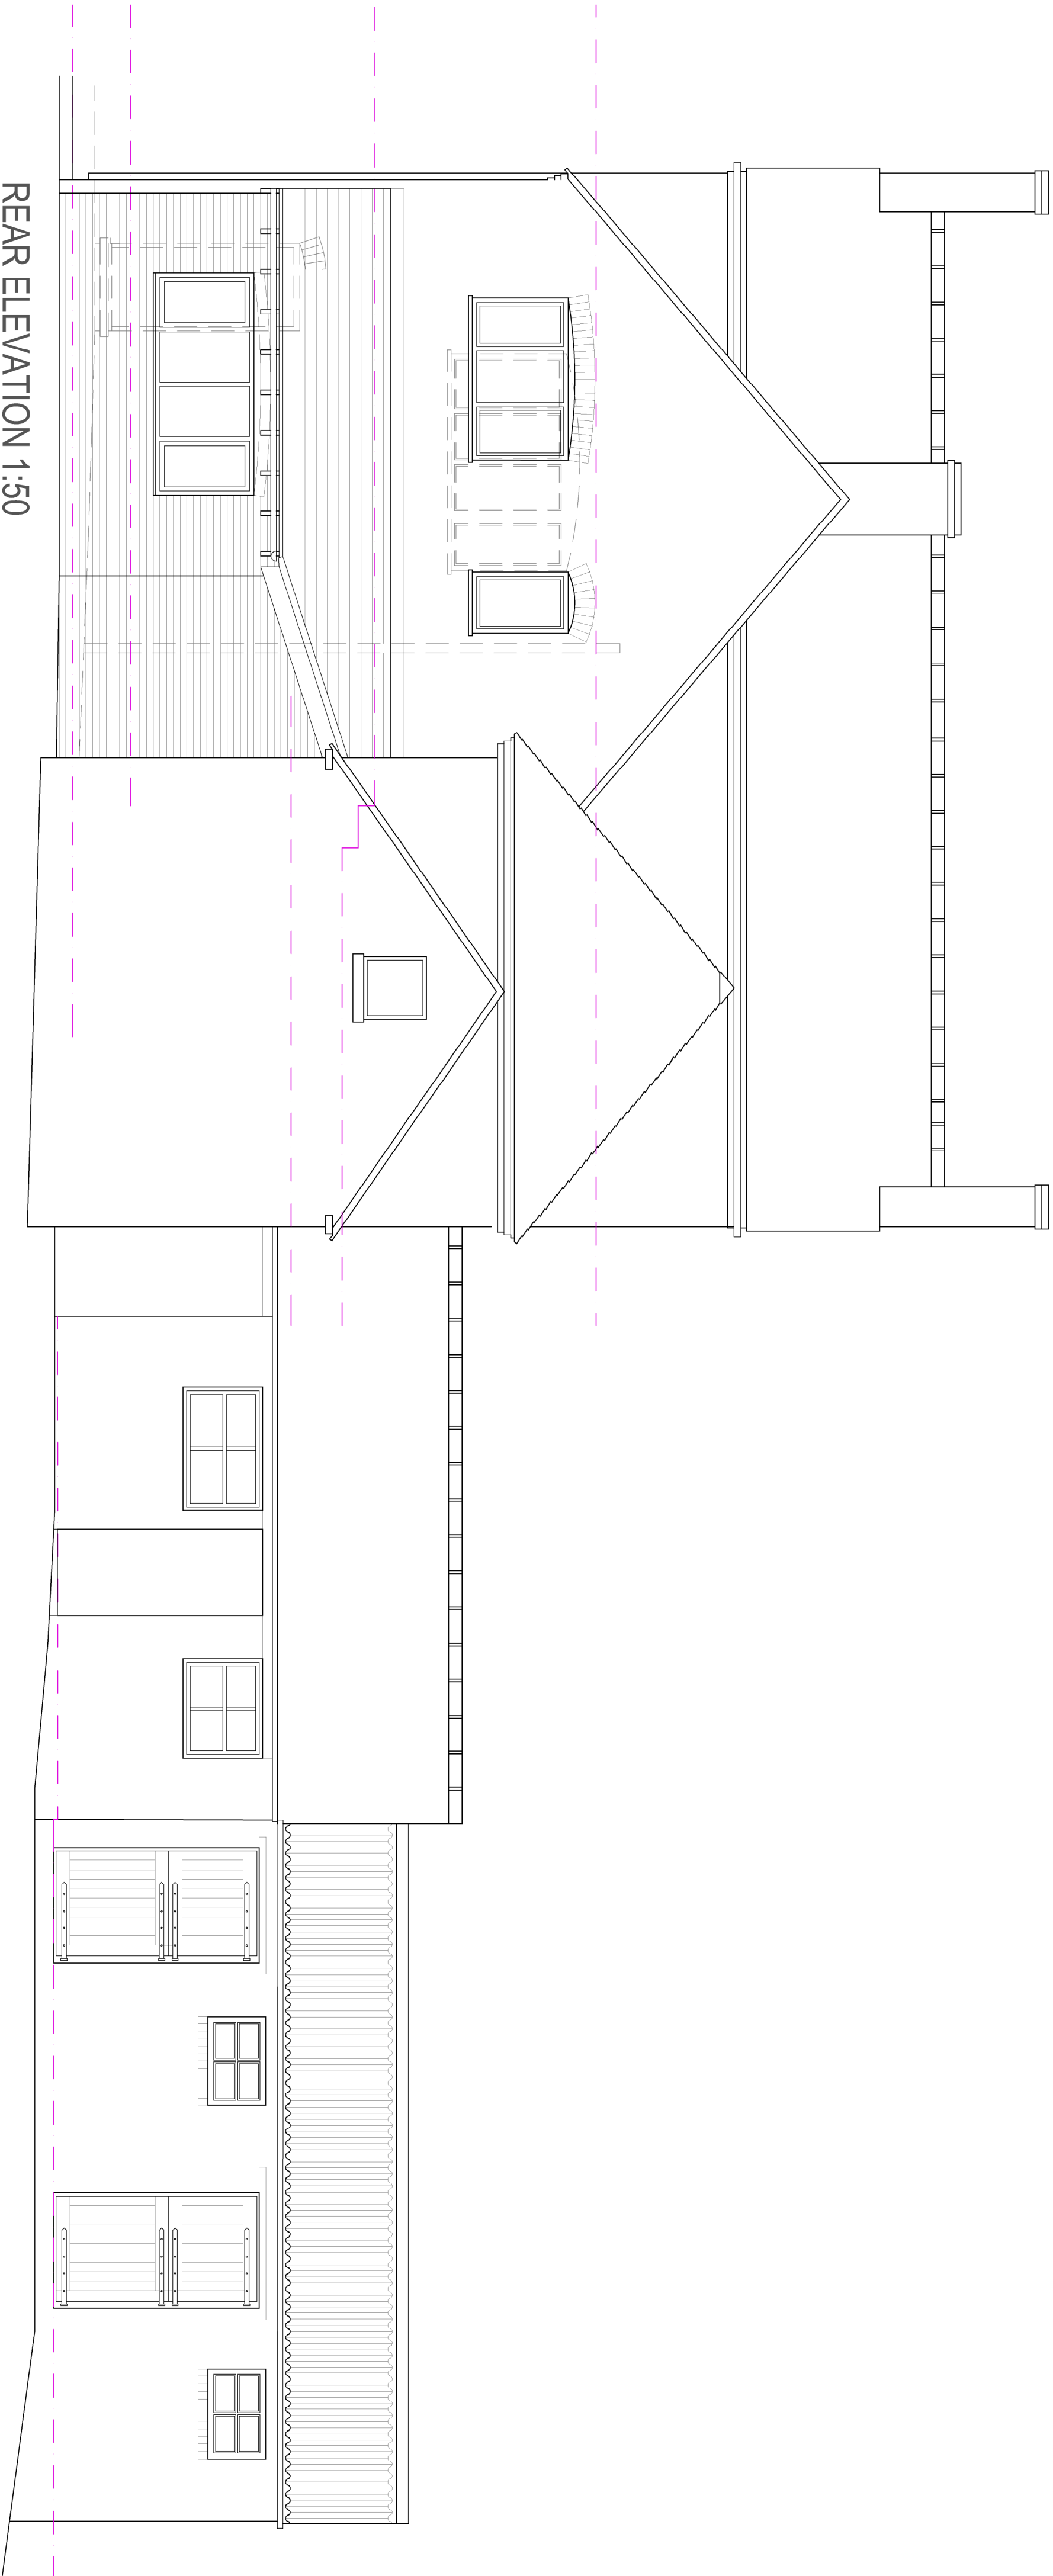

REAR ELEVATION 1:50

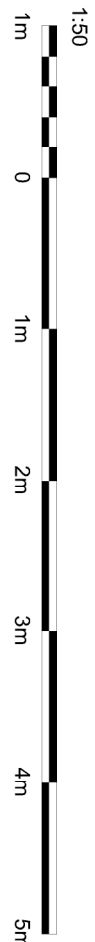

Hewitt&Carr Architects
A. Design House 117-19 Leek Road | Cheddale | ST10 1JE
T. 0189 754889
E. enquiries@hncarchitects.co.uk
W. www.hncarchitects.co.uk

Client
J. Ridgeway

Project
**Proposed Extension and Alterations to
Field House, Dilhorne Road, Forbrook**

Title
**Elevations as Proposed
Option 1**

Drawn
Scheme

Date
Nov 2022

Scale @A1
1:50

Project No.
01230 AS(0)07

Rev
F