
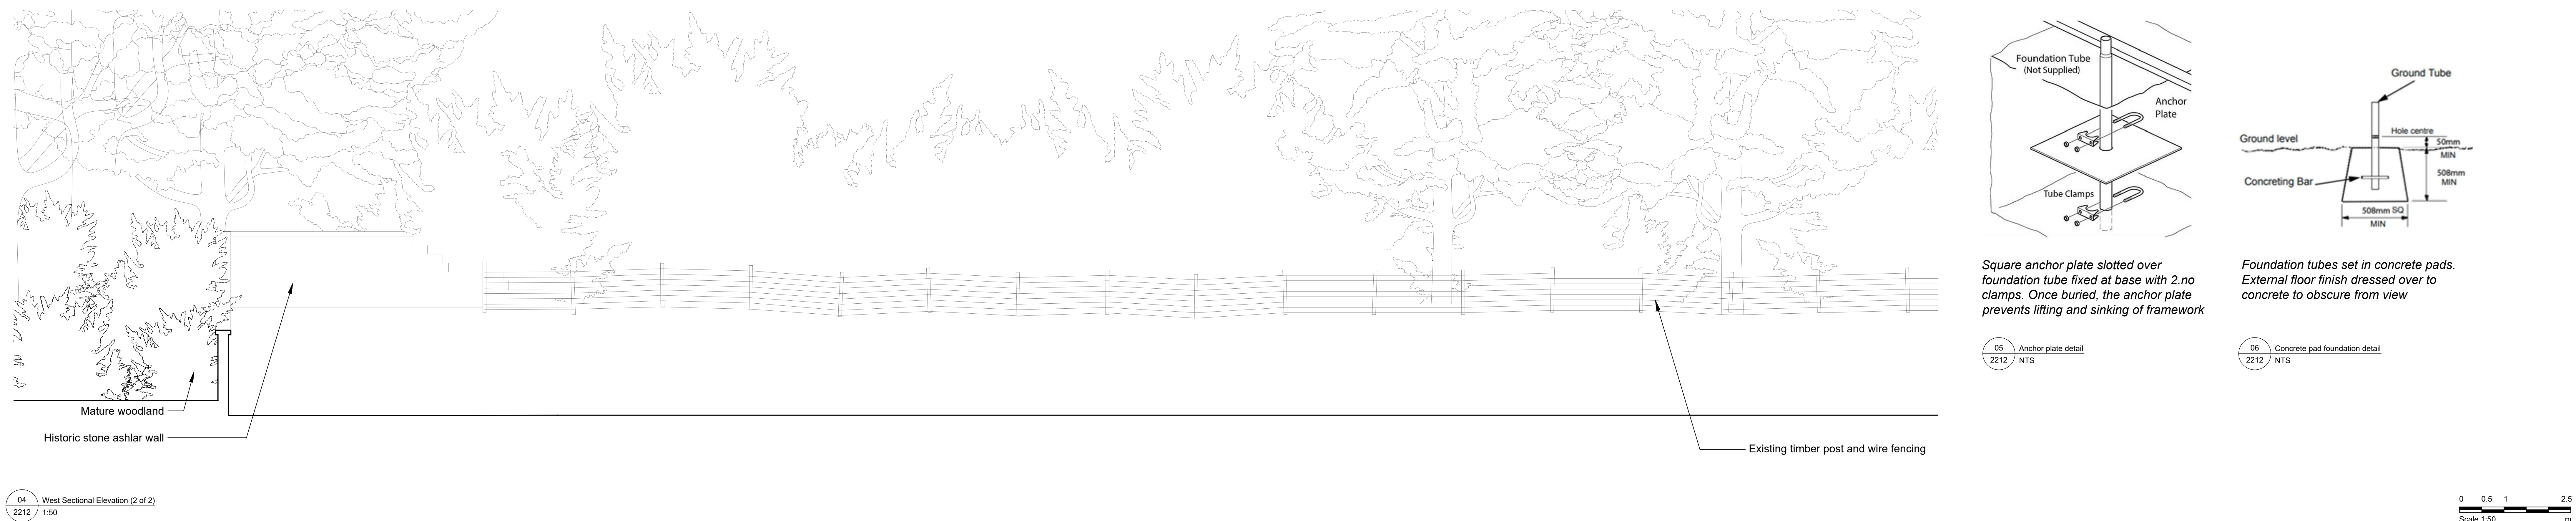


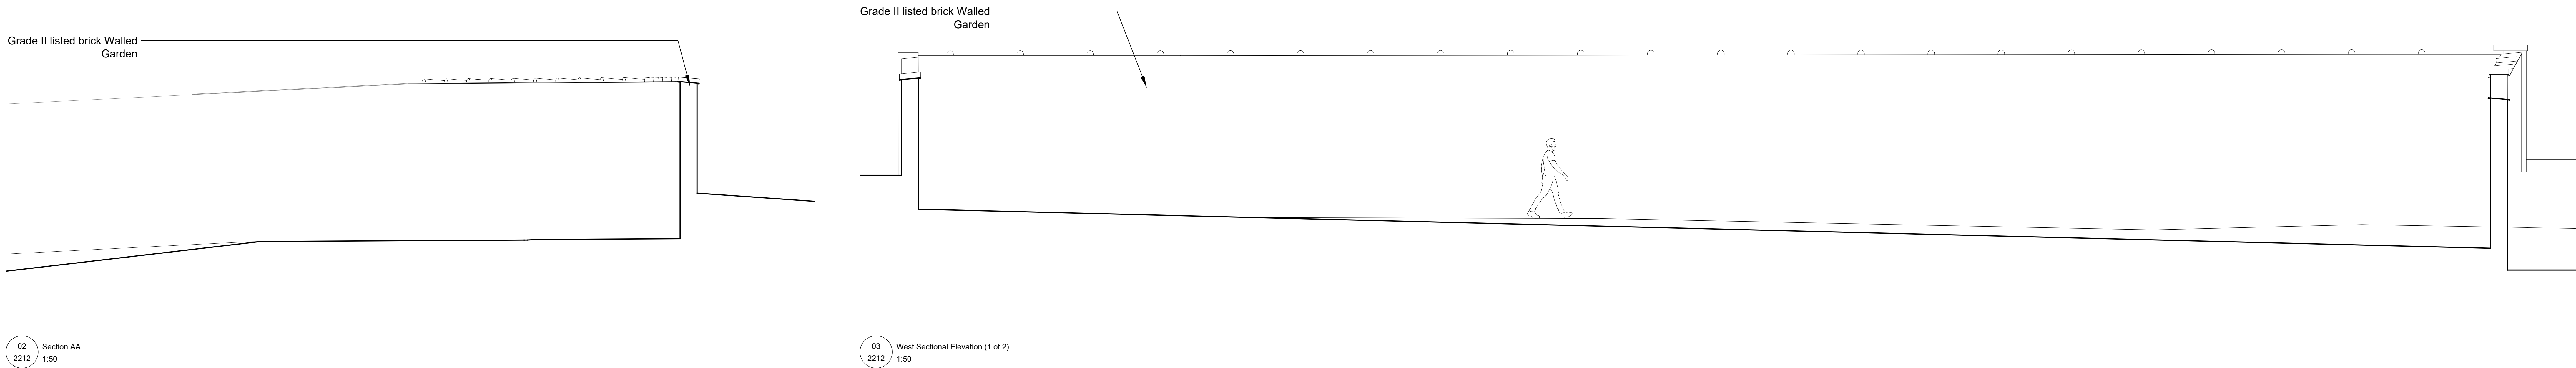

04 West Sectional Elevation (2 of 2)
2212 / 1:50

Notes

1. Any dwg format drawing is to be read in conjunction with and at the scale of the accompanying pdf.

2. Where colours other than black or grey are used, the drawing must be plotted in colour.

3. For status 'C' (Construction) drawings all dimensions are to be checked on site by the contractor, scaling is for Local Authority purposes only.

4. Unless otherwise indicated, all dimensions are in millimeters.

5. All information on this drawing is to be read in conjunction with the relevant Donald Insall Associates specification and trade contracts' drawings and information by specialists.

6. In the event of any discrepancy, please contact us immediately.

7. This drawing may contain survey information by others and is to be used solely for the purposes for which it was issued.

8. These are uncontrolled documents issued for information purposes only, if you have any queries regarding the drawings, please contact DIA immediately.

9. Please note DIA cannot be held responsible for any errors arising from changes made to an uncontrolled dwg file.

Drawing Status

F Feasibility

S Sketch Design

P Planning

B Building Control

D Developed Design

M Measurement

T Tender

C Construction

R Record

PO	12-11-25	DYP	DYP	Issued for client approval
Rev	Date	Dem	Auth	Revision

05 Anchor plate detail
2212 / NTS

Foundation Tube (Not Supplied)

Anchor Plate

Tube Clamps

Square anchor plate slotted over foundation tube fixed at base with 2.no clamps. Once buried, the anchor plate prevents lifting and sinking of framework

06 Concrete pad foundation detail
2212 / NTS

Ground Tube

Ground level

Hole centre

Concreting Bar

50mm MIN

500mm MIN

500mm SQ MIN

Foundation tubes set in concrete pads. External floor finish dressed over to concrete to obscure from view

0 0.5 1 2.5
Scale 1:50 m

Donald Insall Associates

Chartered Architects and Historic Building Consultants

Bridgegate House, 5 Bridge Place
Chester CH1 1SA
(+44) 01244 350 063
chester@insall-architects.co.uk

The Heath House, Tean, Stoke-on-Trent, Polytunnels

Existing Prior to the Works
Elevations & Sections (3 of 3)

Project	STHH.01	No	1212
Scale (A2)	1:50	Status	P
		Revision	0