




Rev.	Drawn	Comments	Date
------	-------	----------	------

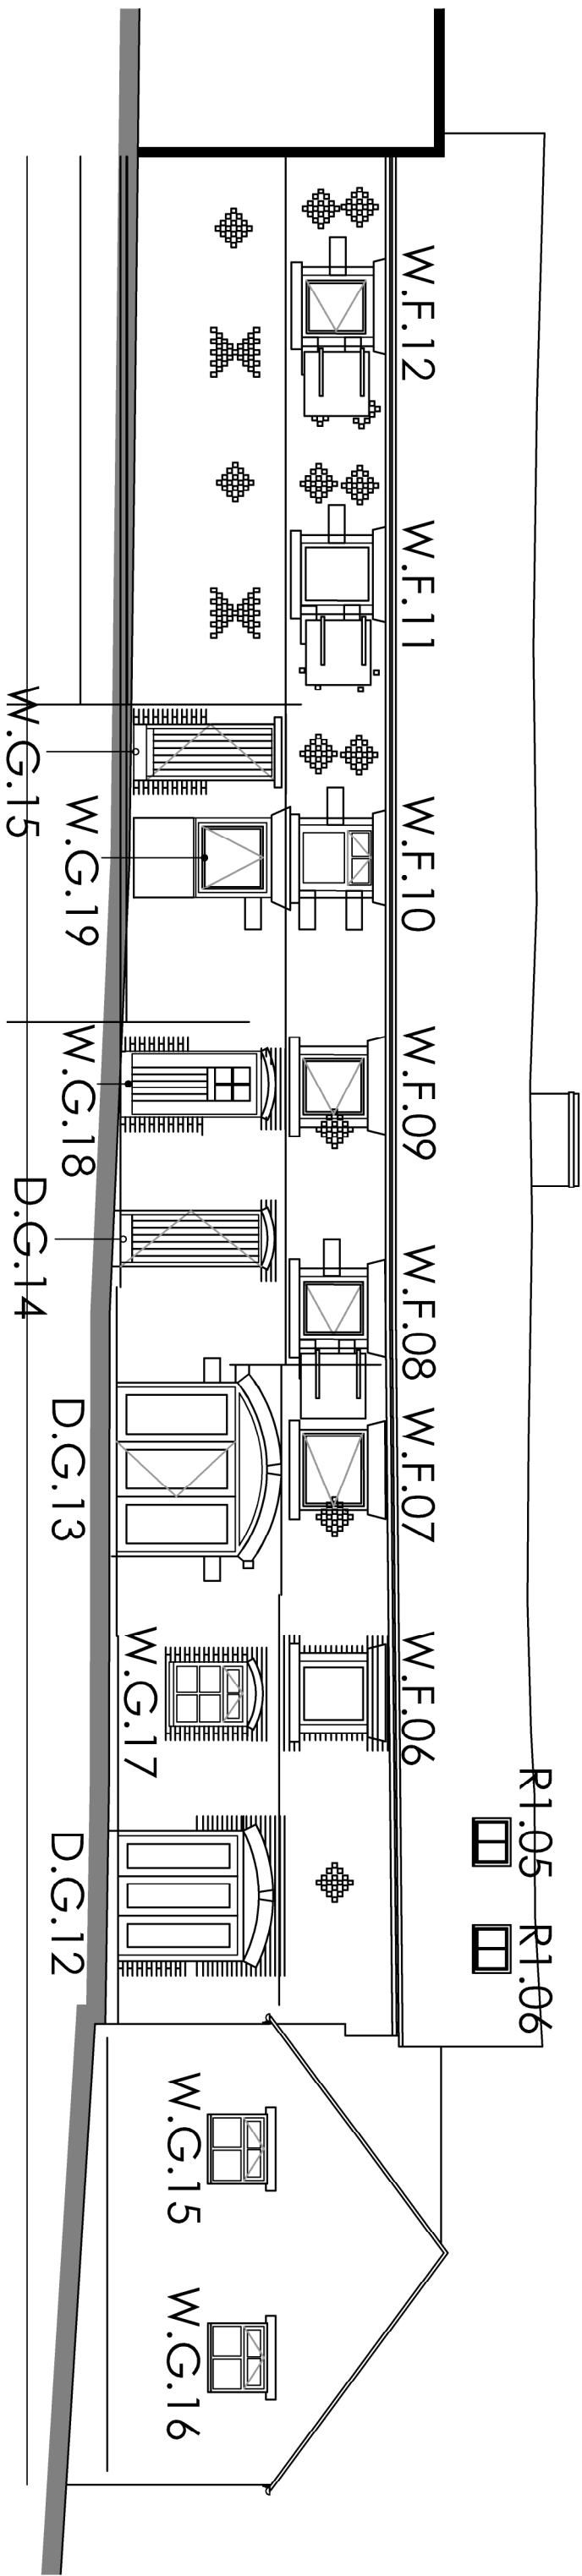


Elevations 3 scale 1:100

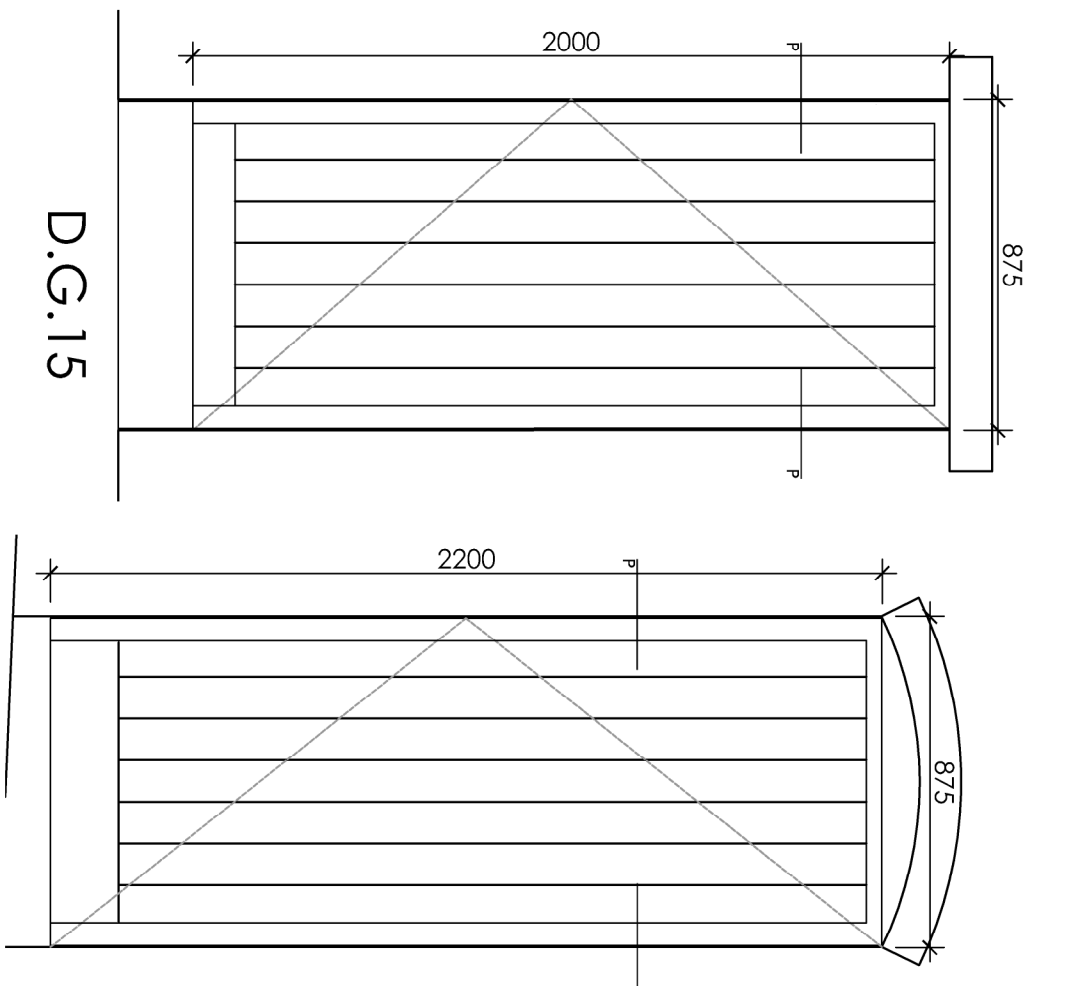


- **Frame:**
Hardwood Timber door
- **Setback:**
Doors to be set back a minimum of 50mm from external wall face
- **External finish:**
Painted heritage white

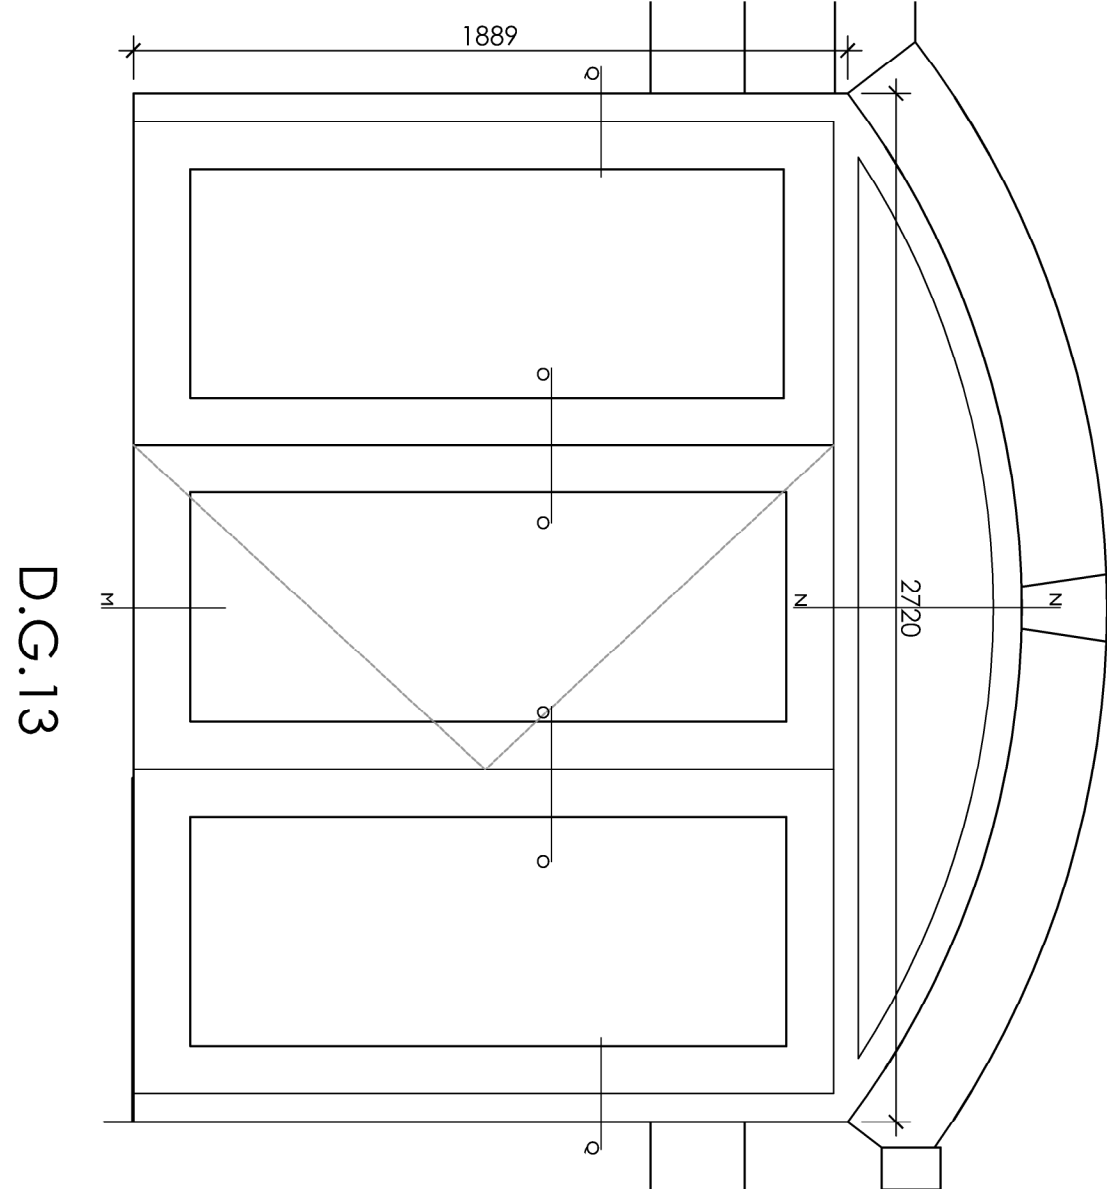


- ☐ Frame: Hardwood timber, glazed sidelights
- ☐ Glazing: Double glazed units
- ☐ Setback: Doors to be set back a minimum of 50mm from external wall face
- ☐ External finish: Painted heritage white

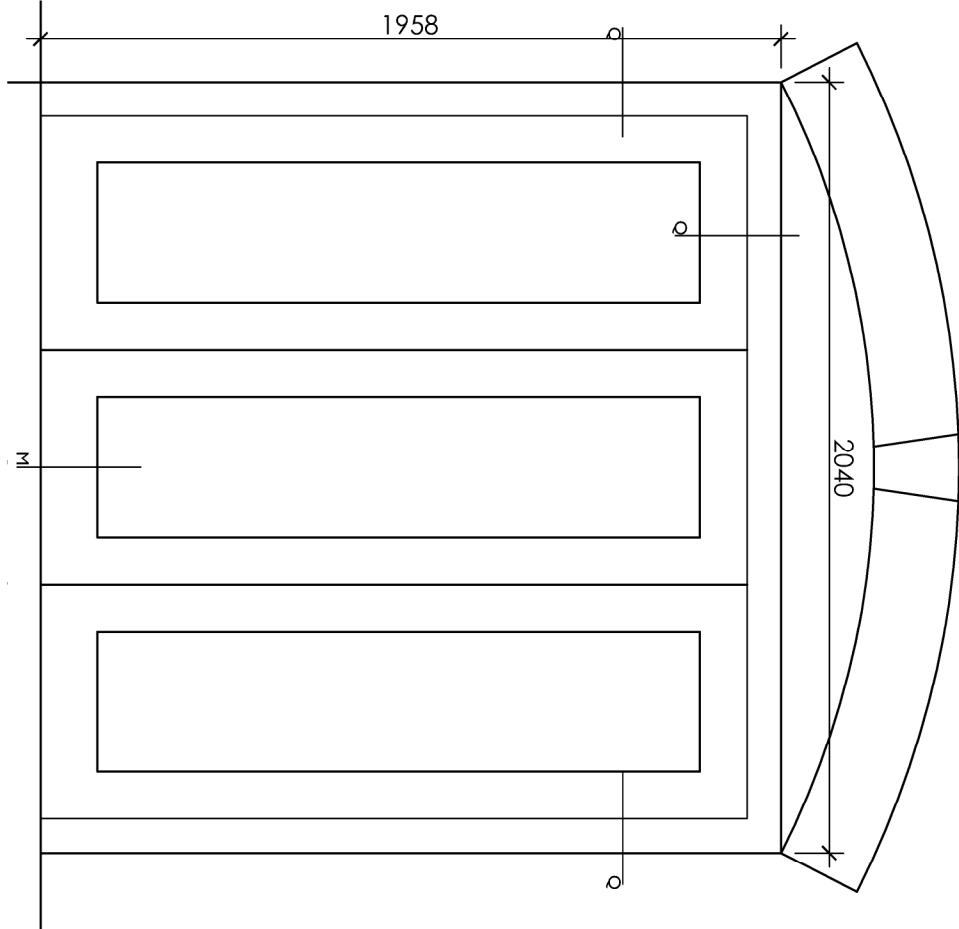


- ☐ Frame: Hardwood Timber, glazed bifold doors
- ☐ Glazing: Double glazed units
- ☐ Setback: Doors to be set back a minimum of 50mm from external wall face
- ☐ External finish: Painted heritage white

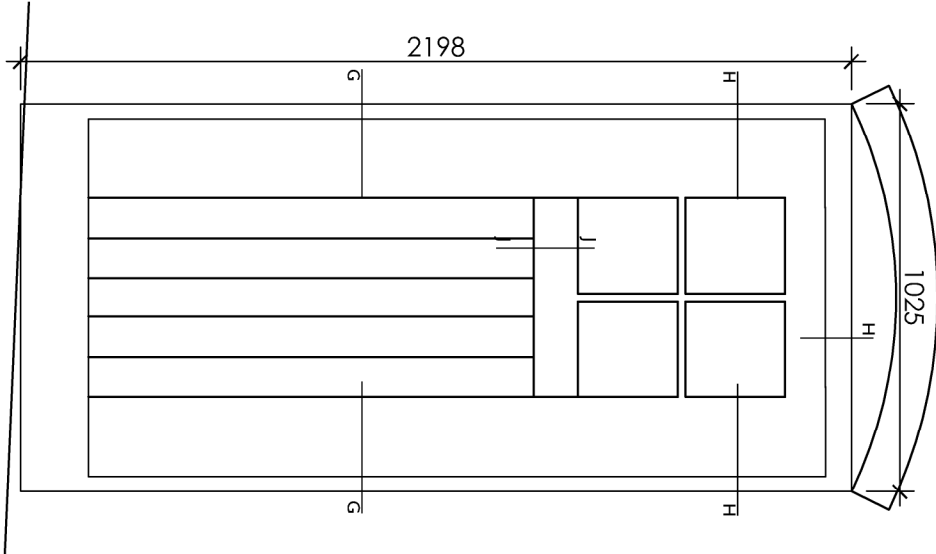


W.G.18

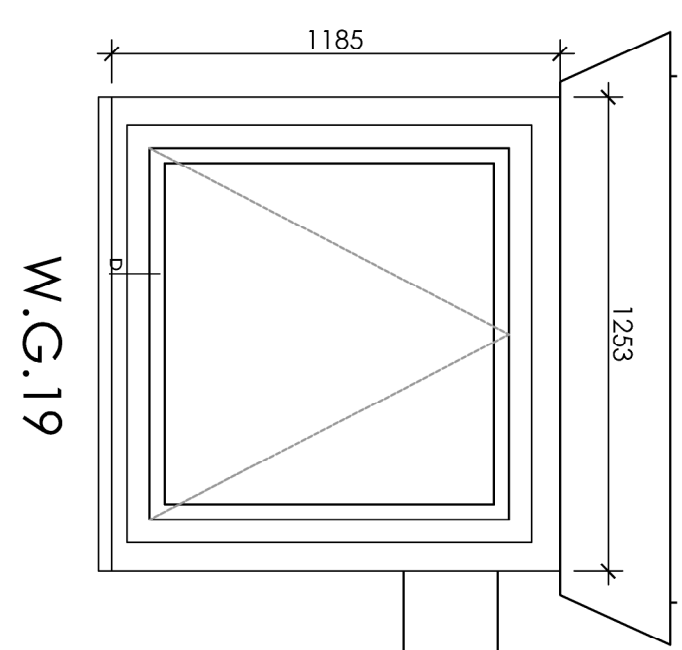


W.G.19

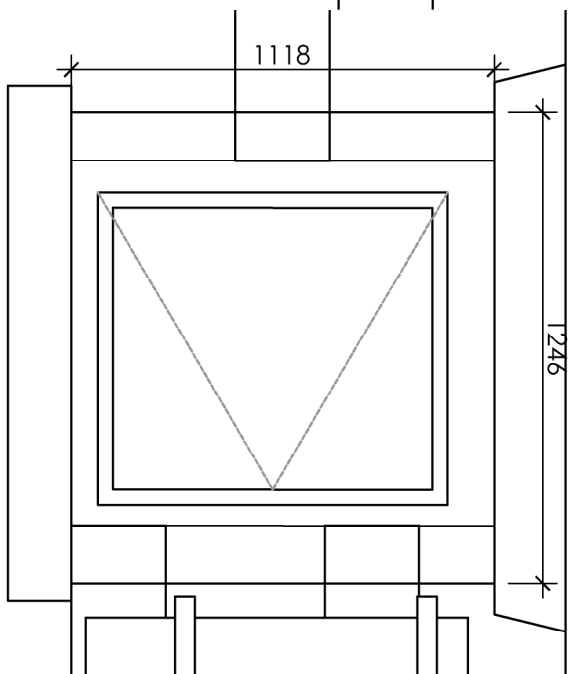


W.F.12

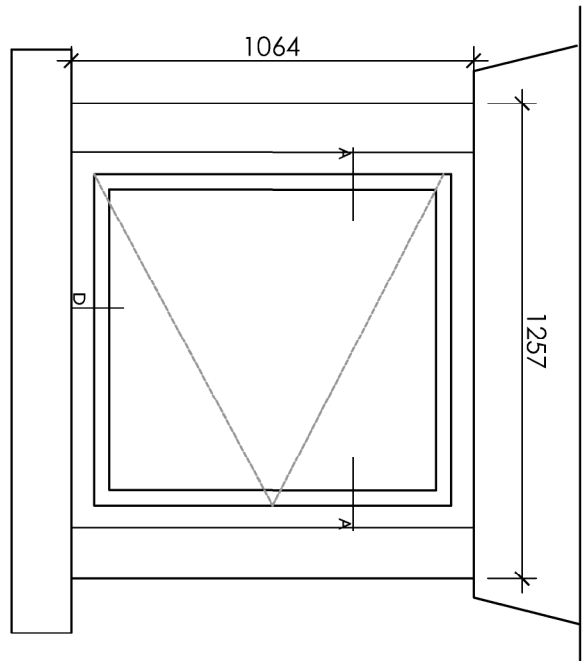

W.F.09


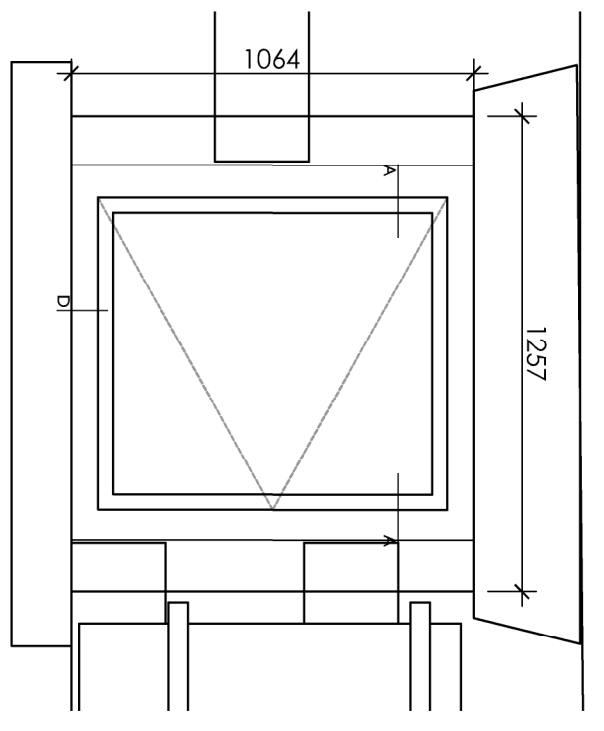


W.F.08

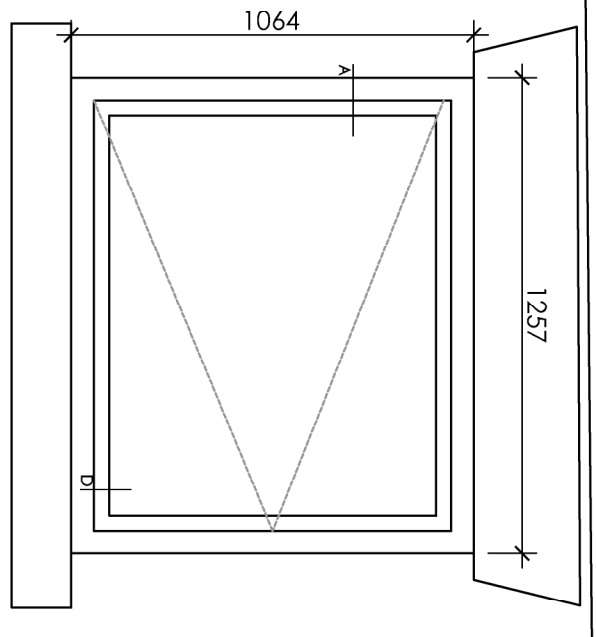


W.F.07


- ☐ Frame: Hardwood Timber, casement opening
- ☐ Glazing: Double glazed units
- ☐ Setback: All windows to be set back a minimum of 50mm from external wall face
- ☐ External finish: Painted heritage white

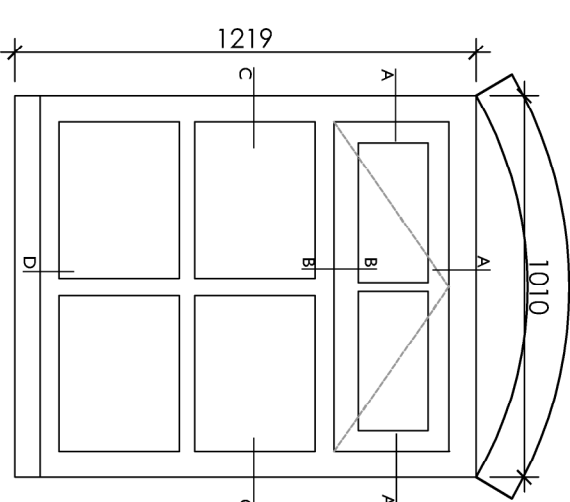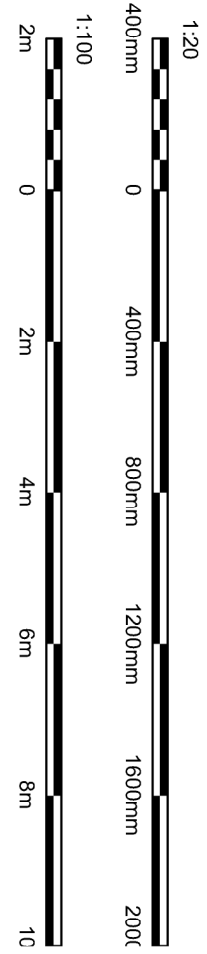


W.G.17

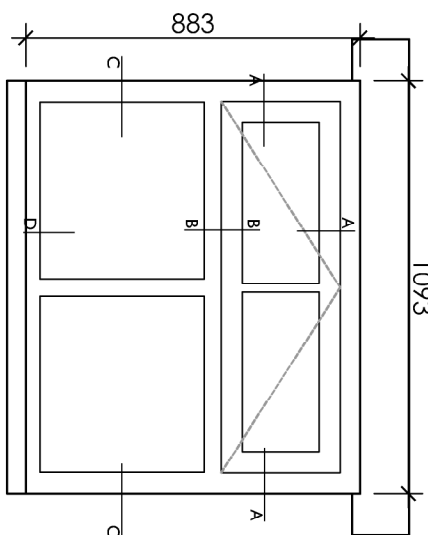

W.G.15

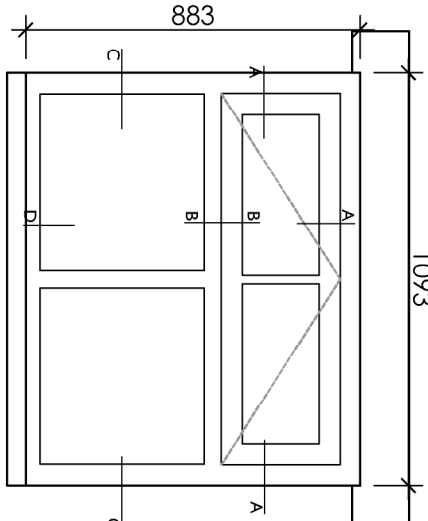


W.G.16

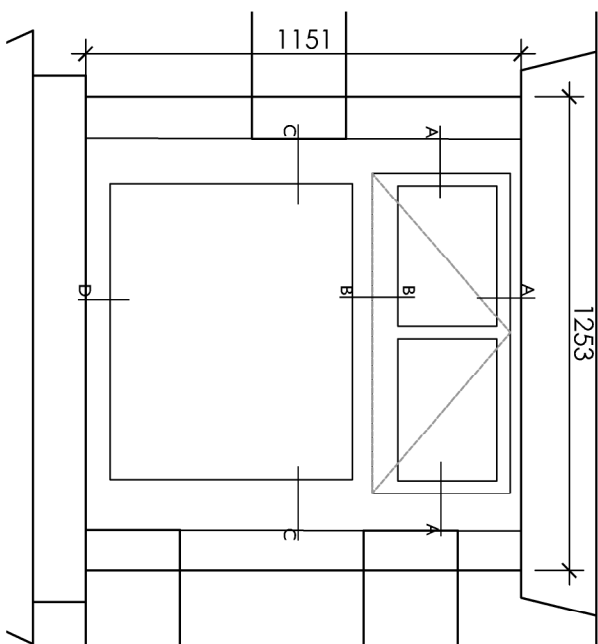


W.F.10

- ☐ Frame: Hardwood Timber, Hopper opening
- ☐ Glazing: Double glazed units
- ☐ Setback: All windows to be set back a minimum of 50mm from external wall face
- ☐ External finish: Painted heritage white

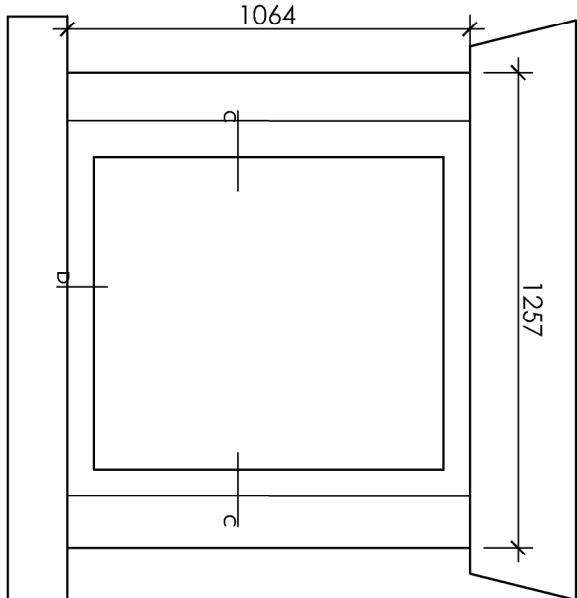

W.F.06

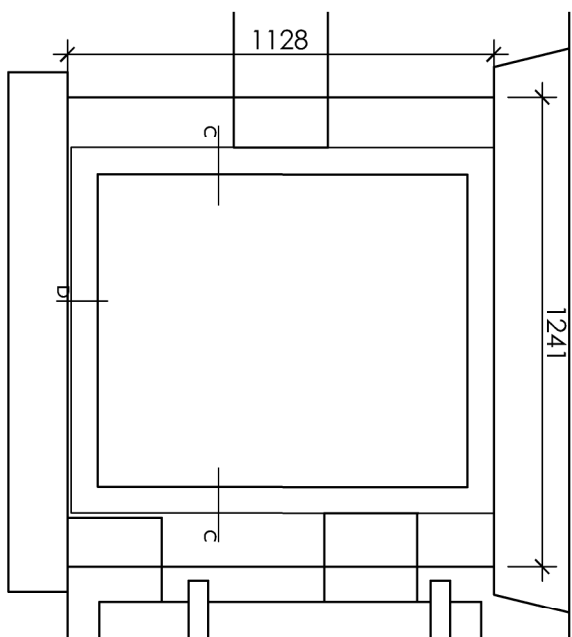

W.F.11

- ☐ Frame: Hardwood Timber, fixed casement
- ☐ Glazing: Double glazed units
- ☐ Setback: All windows to be set back a minimum of 50mm from external wall face
- ☐ External finish: Painted heritage white

Client
HG PA & R J Whitehurst

Project
Proposed Barn Conversion
Parkfields Farm, Cherry Lane
Cheadle, Staffs.

Window and door details

Elevation 3

Status PLANNING

November 2025
Date

Scale $\otimes_{A1}$ As Shown

Project No. Drawing No.

00987 AC(0)03

Rev