


The existing building and site drawings are based on Greenhatch Group drawings which shall be referred to for measurement of the existing property

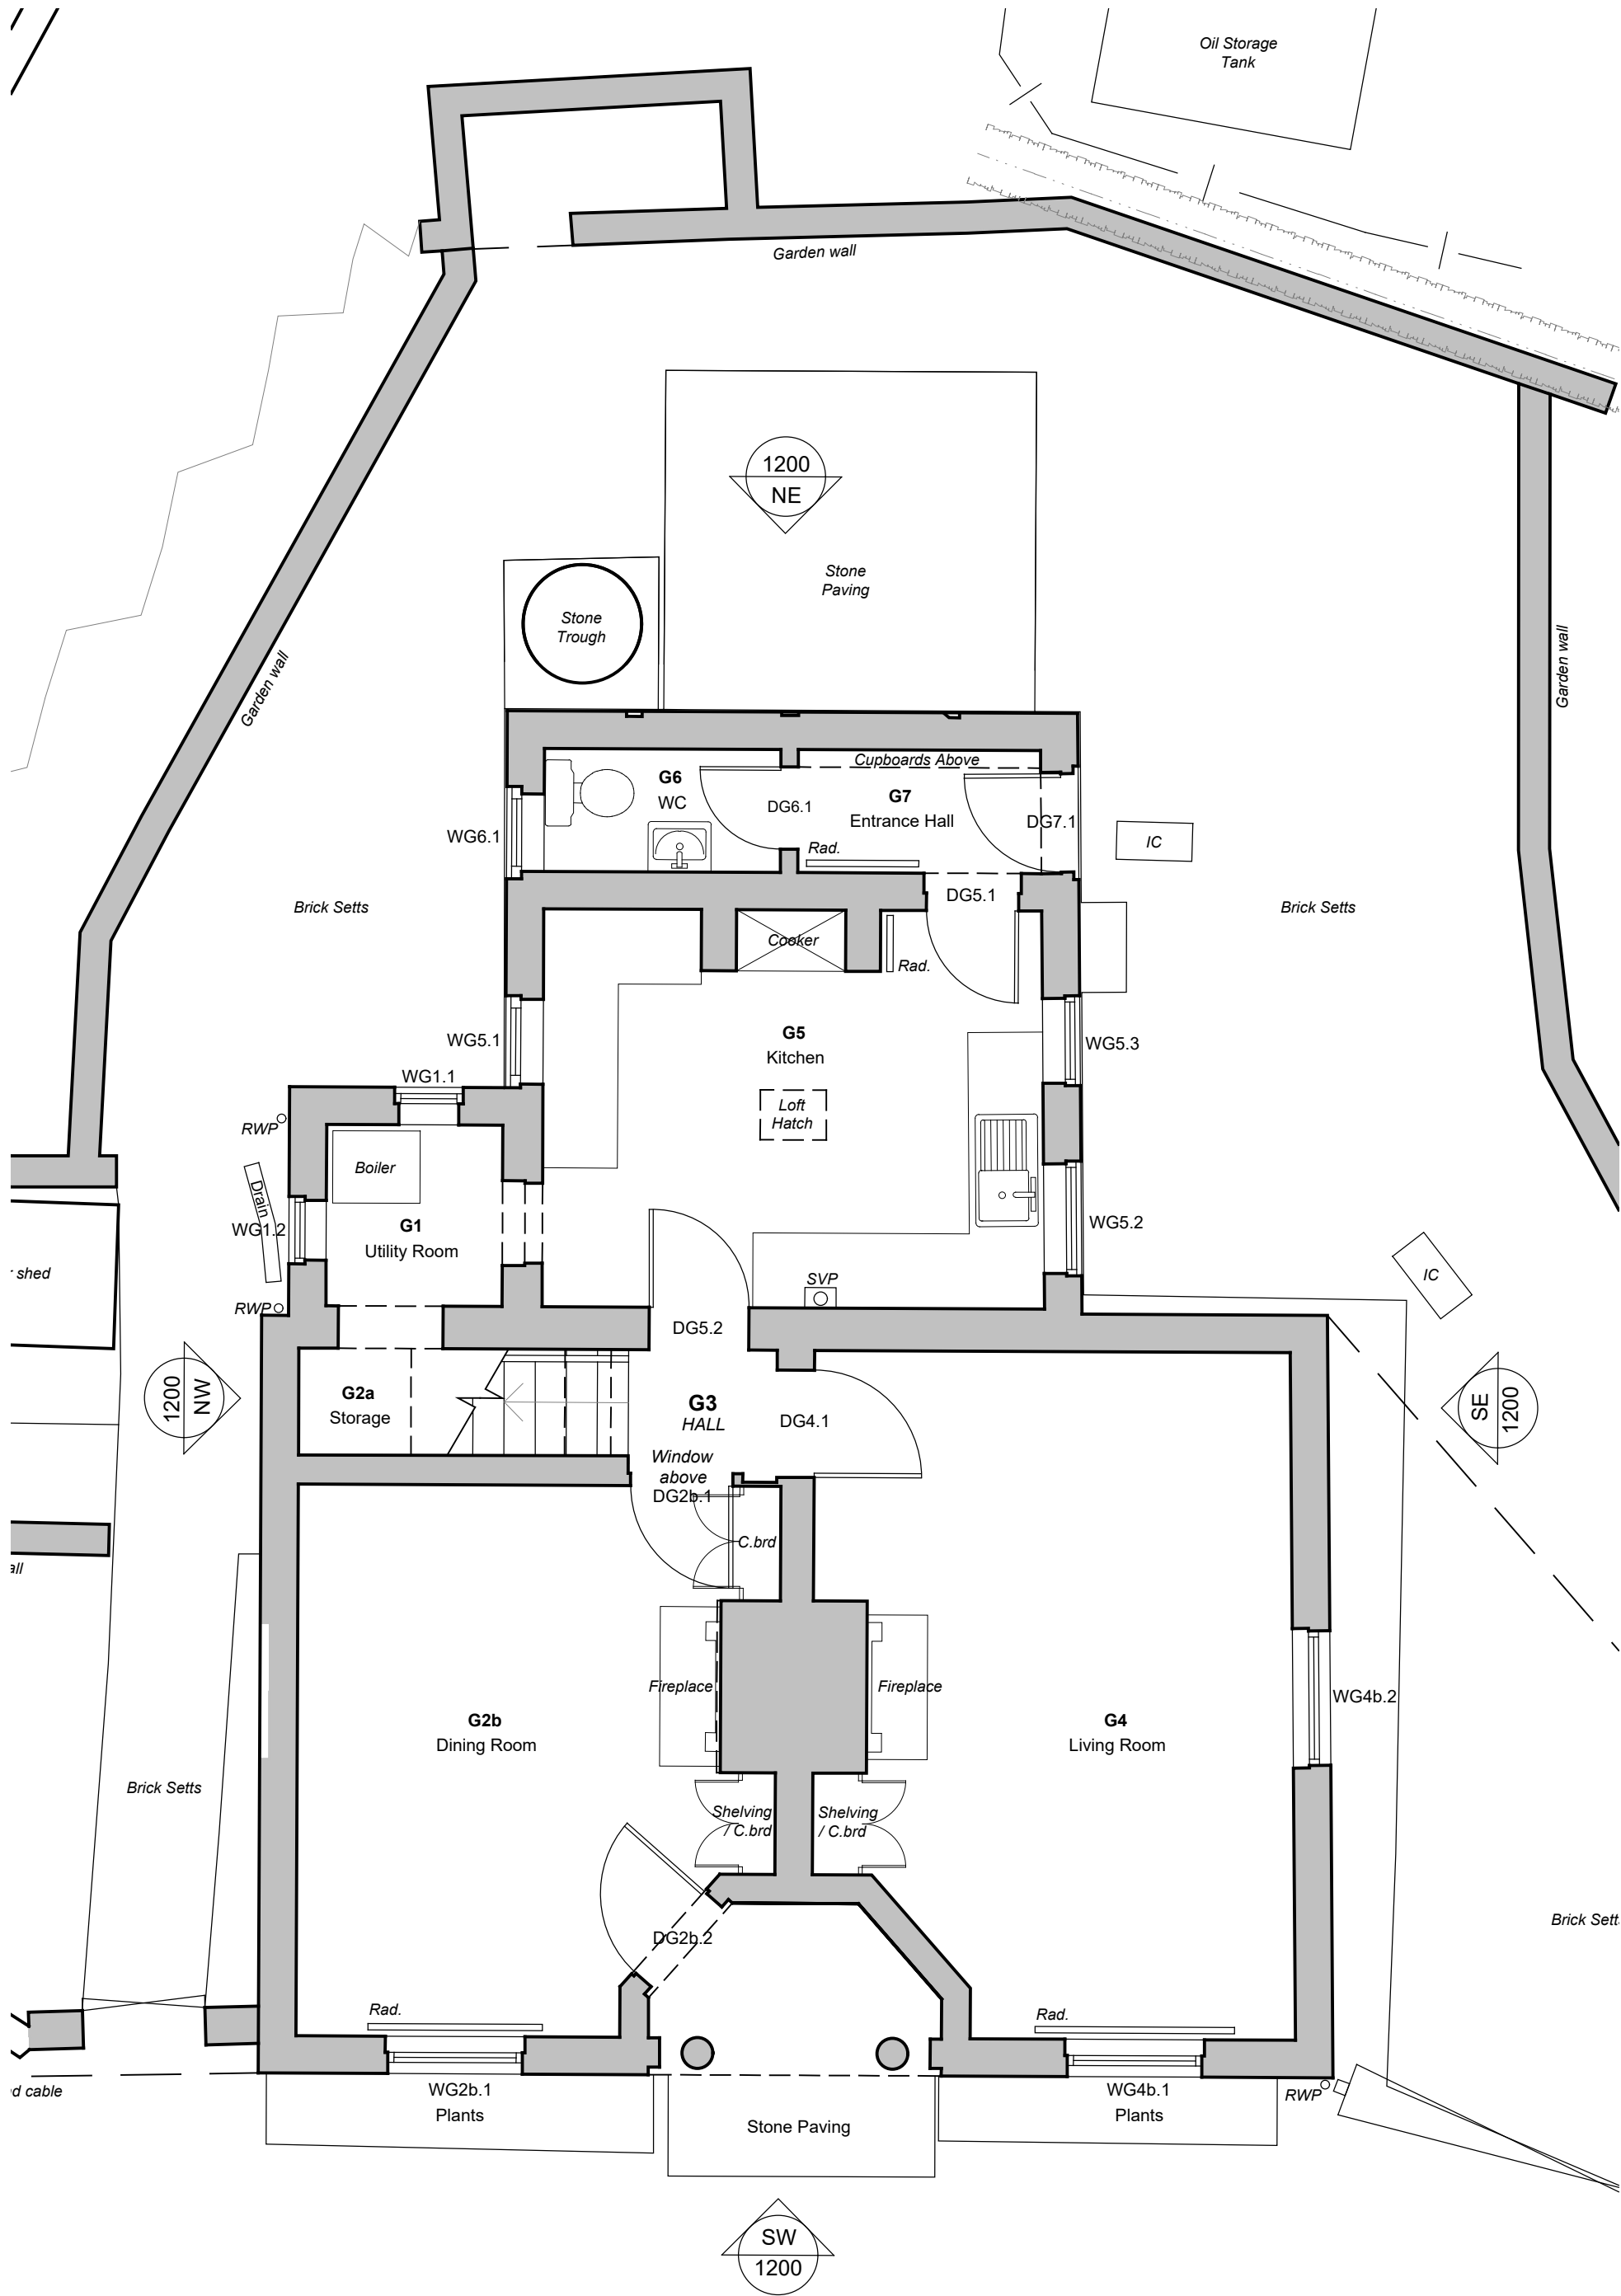





Notes	Drawing Status
1. Any dwg format drawing is to be read in conjunction with and at the scale of the accompanying pdf.	F Feasibility
2. Where colours other than black or grey are used, the drawing must be plotted in colour.	S Sketch Design
3. For status 'C' (Construction) drawings all dimensions are to be checked on site by the contractor, scaling is for Local Authority purposes only.	P Planning
4. Unless otherwise indicated, all dimensions are in millimeters.	B Building Control
5. All information on this drawing is to be read in conjunction with the relevant Donald Insall Associates specification and trade contractors' drawings and information by specialists.	D Developed Design
6. In the event of any discrepancy, please contact us immediately.	M Measurement
7. This drawing may contain survey information by others and is to be used solely for the purposes for which it was issued.	T Tender
8. These are uncontrolled documents issued for information purposes only. If you have any queries regarding the drawings, please contact DIA immediately.	C Construction
9. Please note DIA cannot be held responsible for any errors arising from changes made to an uncontrolled dwg file.	R Record

© 2019 DONALD INSALL ASSOCIATES LTD

					P2	06-01-26	BJT	DYP	PLANNING ISSUE
					P1	05-01-24	DYP	DYP	Amended in accordance with consultee comments
					P0	29-08-23	DYP	TB	PLANNING ISSUE
					0	05-06-23	CZS	TB	Initial Issue
Rev	Date	Dwn	Auth	Revision	Rev	Date	Dwn	Auth	Revision

Bridgegate House, 5 Bridge Place
Chester CH1 1SA
(+44) 01244 350 063
chester@insall-architects.co.uk

Project	No	
STHH.02	1000	
Scale (A1)	Status	Revision
1:50	3P	2