


NOTES


The existing building and site drawings are based on Greenhatch Group drawings which shall be referred to for measurement of the existing property

Localised repairs to the existing building fabric on a like-for-like basis, limited to the areas affected. Works to match the original materials, construction, finish, and detailing. Further details can be provided upon request.

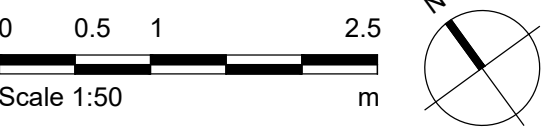

KEY

Proposed items

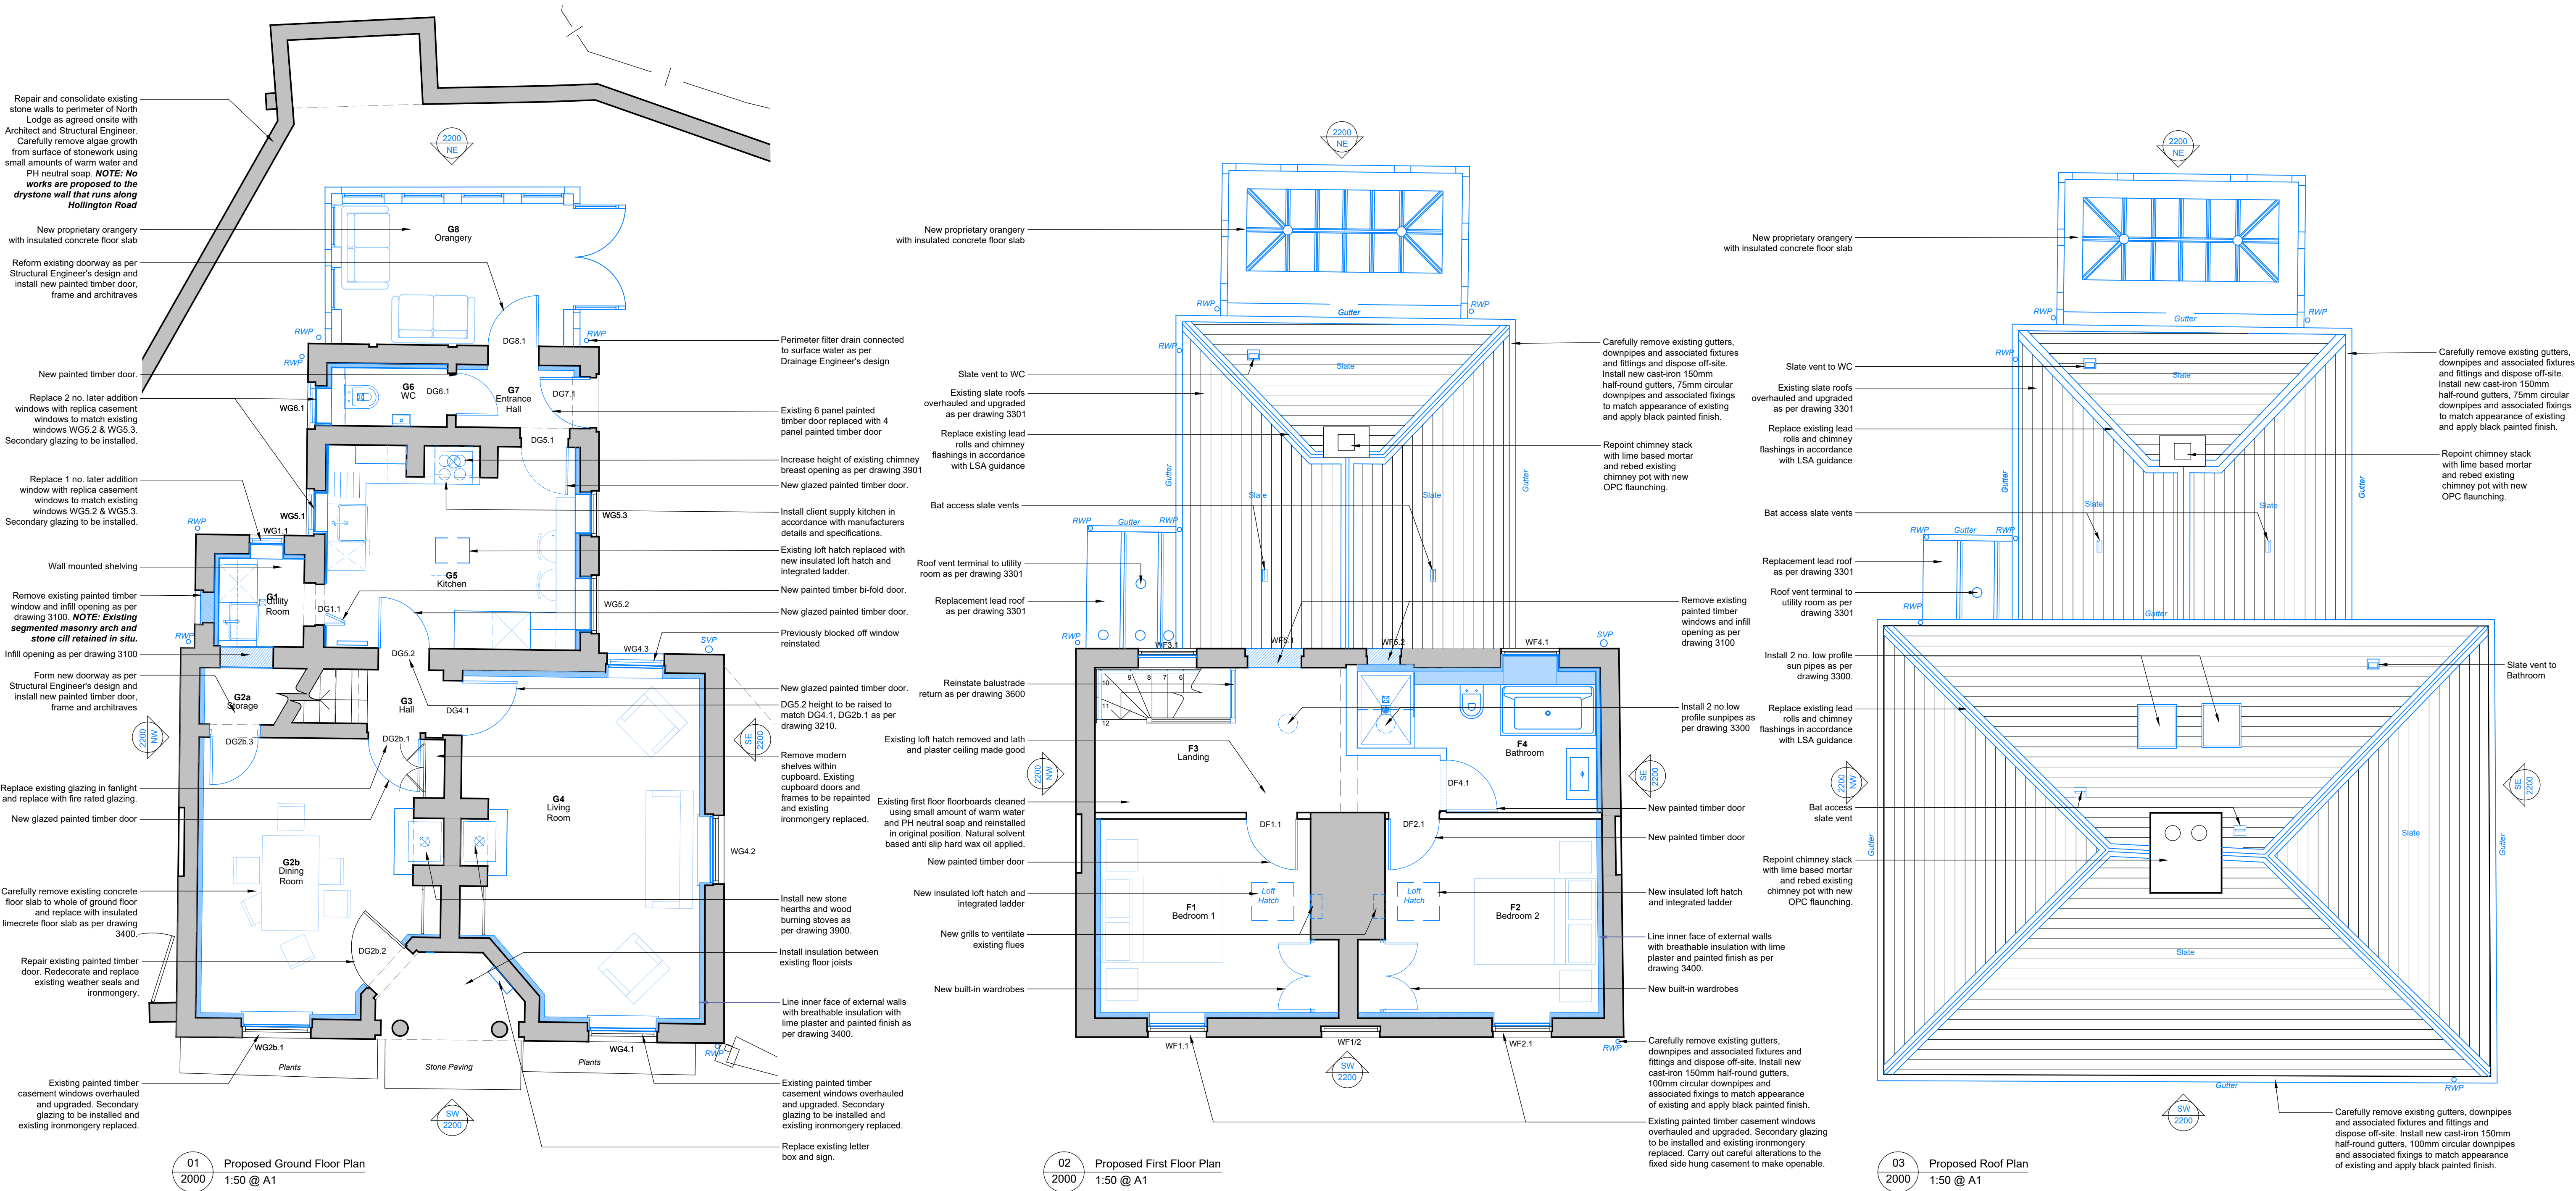

Notes

- Any dwg format drawing is to be read in conjunction with and at the scale of the accompanying pdf.
- Where colours other than black or grey are used, the drawing must be plotted in colour.
- For status 'C' (Construction) drawings all dimensions are to be checked on site by the contractor, scaling is for Local Authority purposes only.
- Unless otherwise indicated, all dimensions are in millimeters.
- All information on this drawing is to be read in conjunction with the relevant Donald Insall Associates specification and trade contractors' drawings and information by specialists.
- In the event of any discrepancy, please contact us immediately.
- This drawing may contain survey information by others and is to be used solely for the purposes for which it was issued.
- These are uncontrolled documents issued for information purposes only. If you have any queries regarding the drawings, please contact DIA immediately.
- Please note DIA cannot be held responsible for any errors arising from changes made to an uncontrolled dwg file.

© 2019 DONALD INSALL ASSOCIATES LTD

Drawing Status

F Feasibility
S Sketch Design
P Planning
B Building Control
D Developed Design
M Measurement
T Tender
C Construction
R Record

Rev Date Dwn Auth Revision

P3	06-01-26	BJT	DYP	PLANNING ISSUE
P2	12-01-24	DYP	DYP	2 no bat access slate vents included
P1	05-01-24	DYP	DYP	Amended in accordance with consultee comments
P0	29-08-23	DYP	TB	PLANNING ISSUE
S0	04-08-23	DYP	TB	Initial Issue

Rev Date Dwn Auth Revision

Donald Insall Associates
Chartered Architects and Historic Building Consultants

Bridgegate House, 5 Bridge Place
Chester CH1 1SA
(+44) 01244 350 063
chester@insall-architects.co.uk

Heath House, Tean, Stoke-on-Trent

North Lodge
Proposed Floor Plans

Project	STHH.02	No	2000
Scale (A1)	1:50	Status	P
		Revision	3