



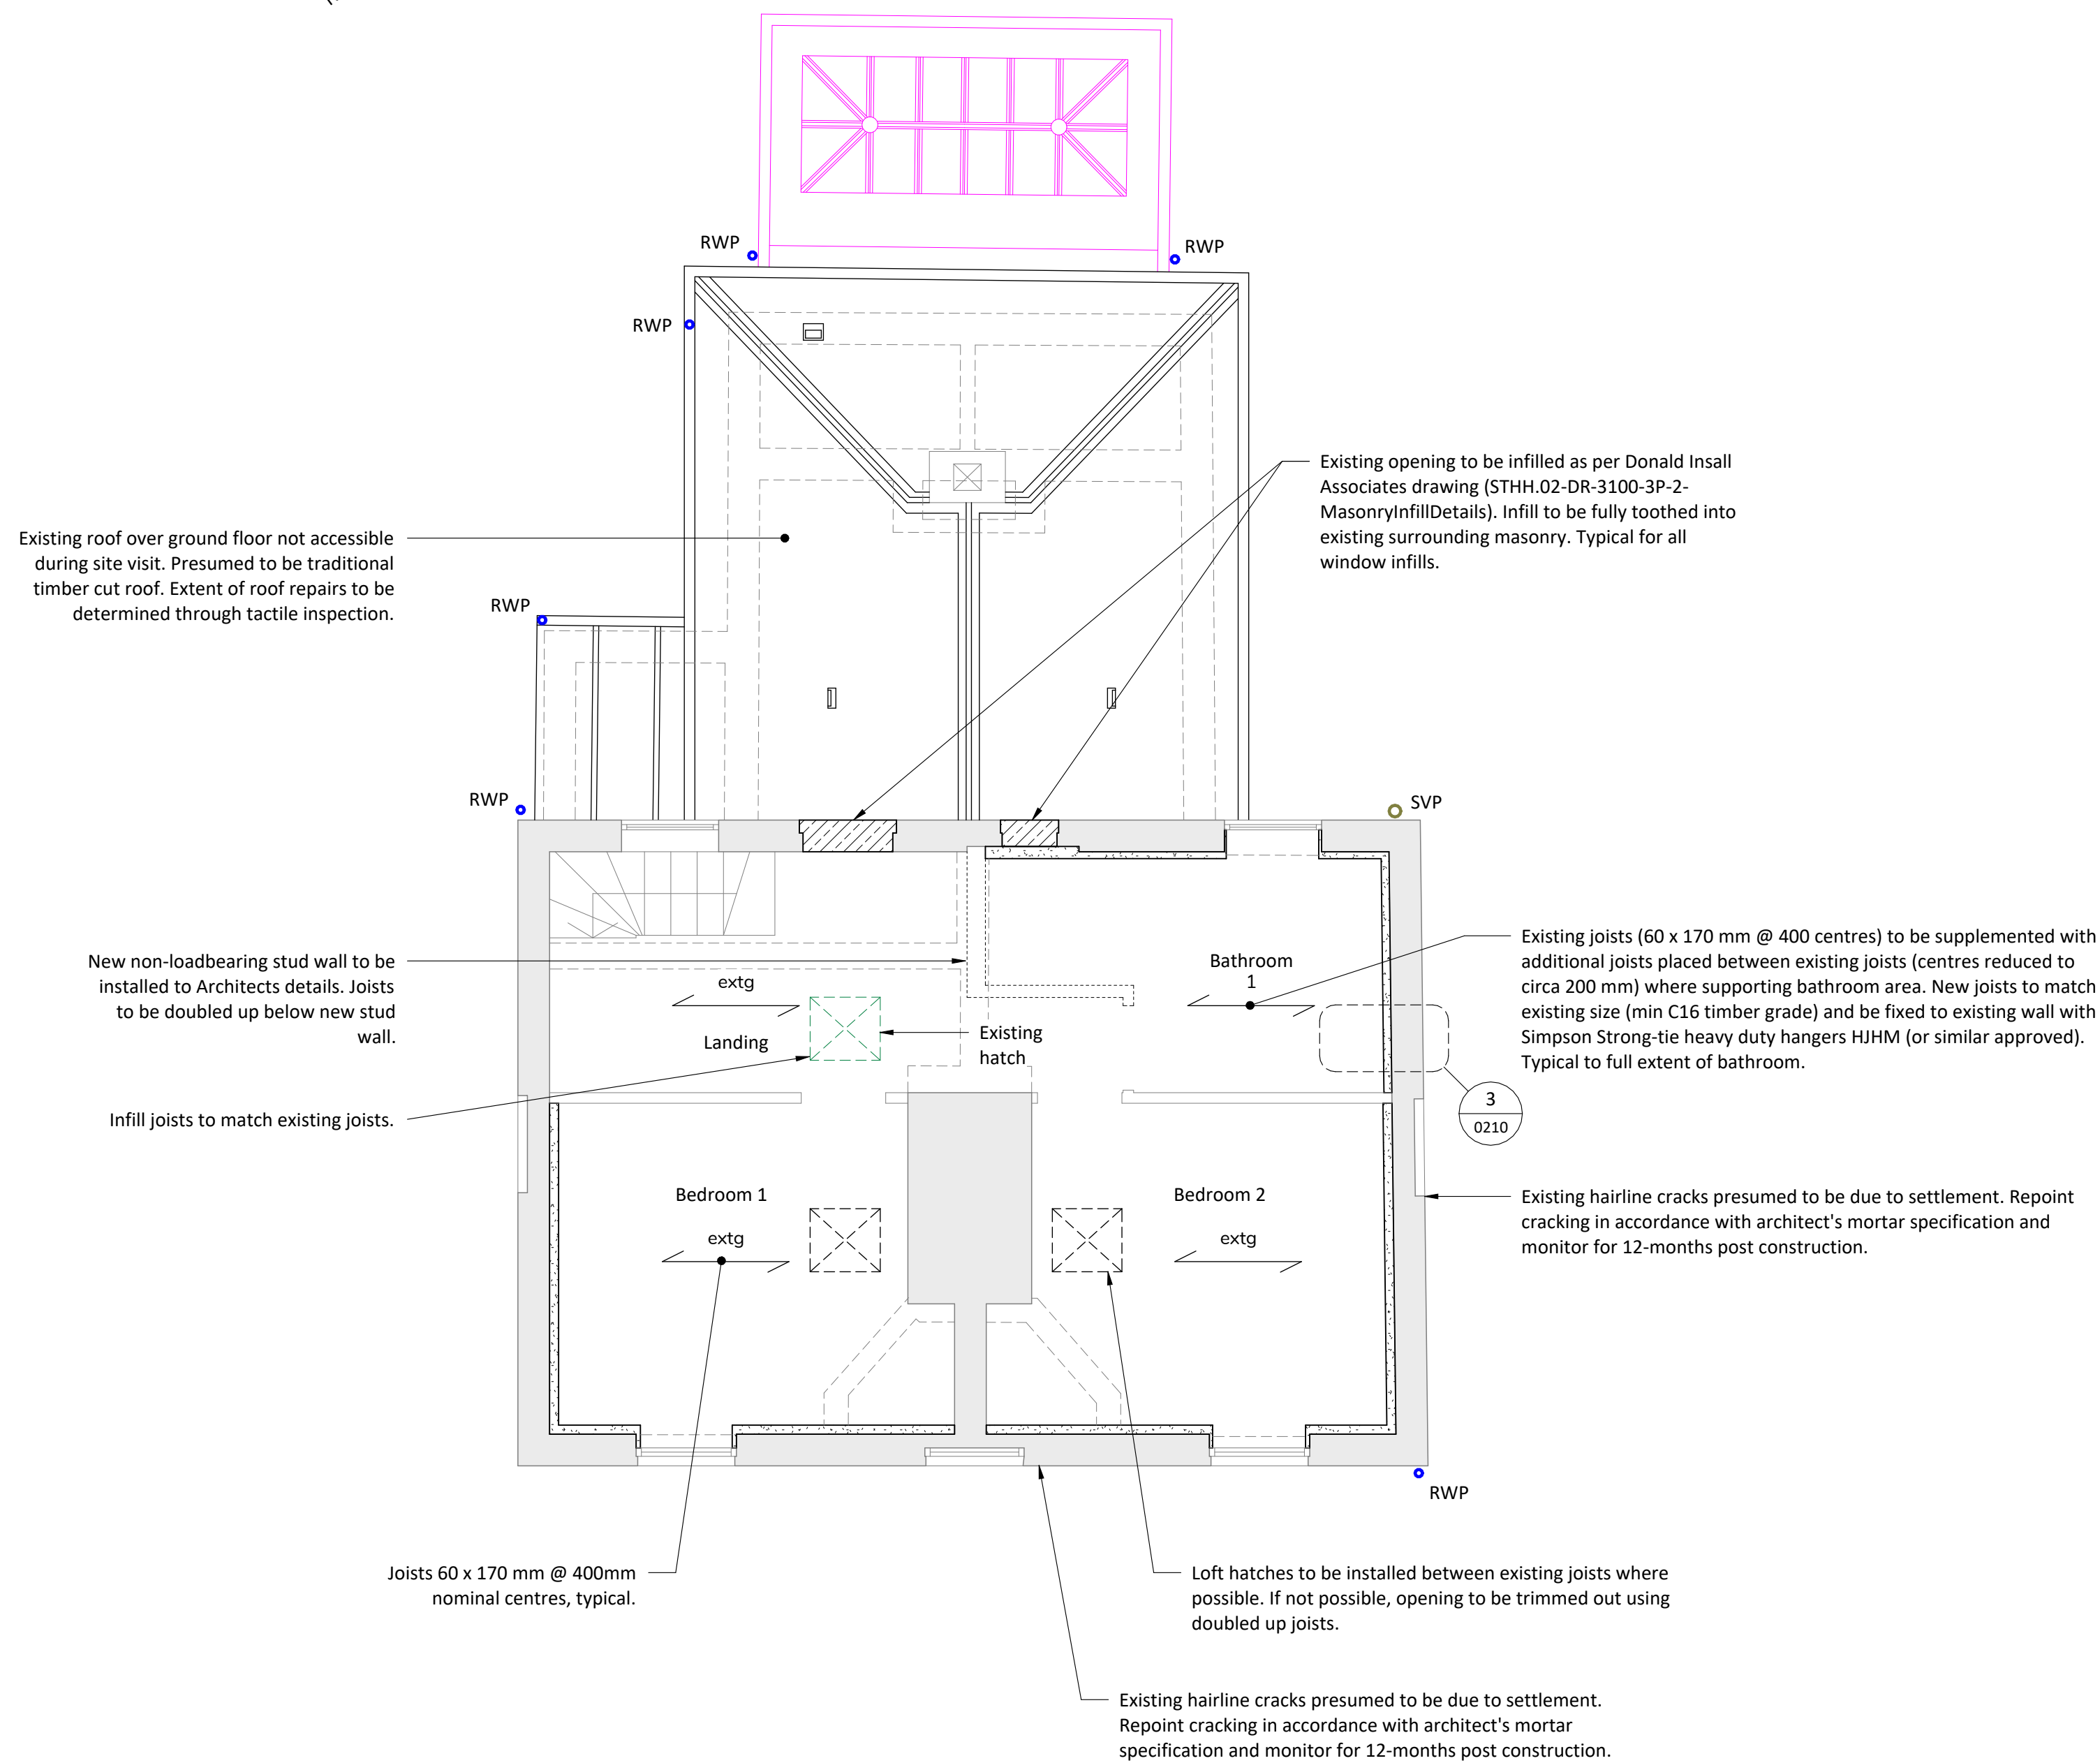

Scale: 1 : 50 @ A1

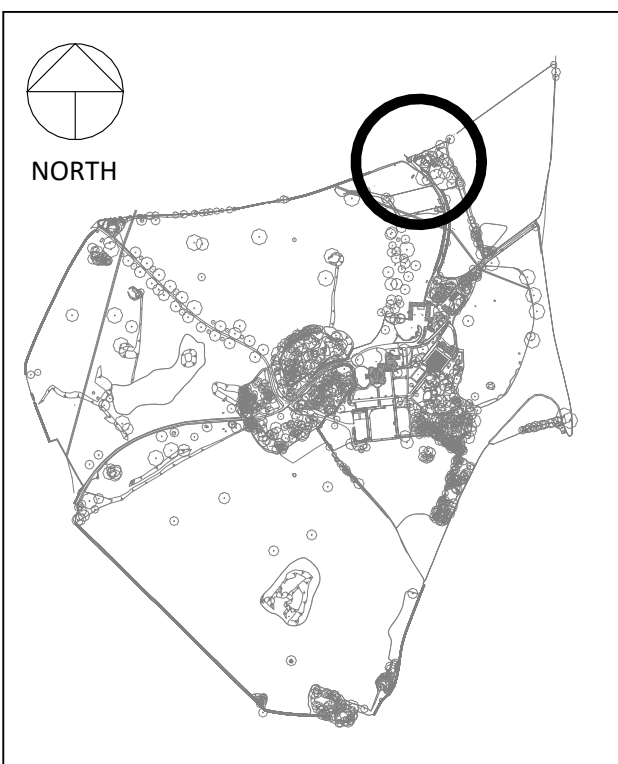

General Notes

1. Refer to Studio One drawing STHH.02-STU_ONE-02-ZZ-DR-S-0200

Existing
Proposed

Specialist structure and waterproofing works
others (Indicative)

 Existing wall build-up

 New blockwork

 New brickwork

 New stonework

Wall under

```

----- New non structural partition
-----

```

Demolition

extg Span direction of existing joists
60 x 170 mm @ 400mm centres,
typical.

Span direction of proposed joists
to match existing size and fixed to
existing

 extg Existing span of roof

— — — Existing overhead cable

F1 Proposed foul drainage & ref.

S1 Proposed surface drainage & ref.

— — Filter drain with MAC

--- Existing foul drainage

--- Existing surface drainage

----- Existing pipe grubbed up

RWP Rainwater Pipe

FG Floor Gully

SVP Soil and Vent Pipe

YG Yard Gully (300x300 square with silt trap and 100 mm dia. outlet).


RF Rodding Eye

MAC Mini Access Chamber

— Site boundary

— Client ownership boundary

--- Approximate location of MEP services

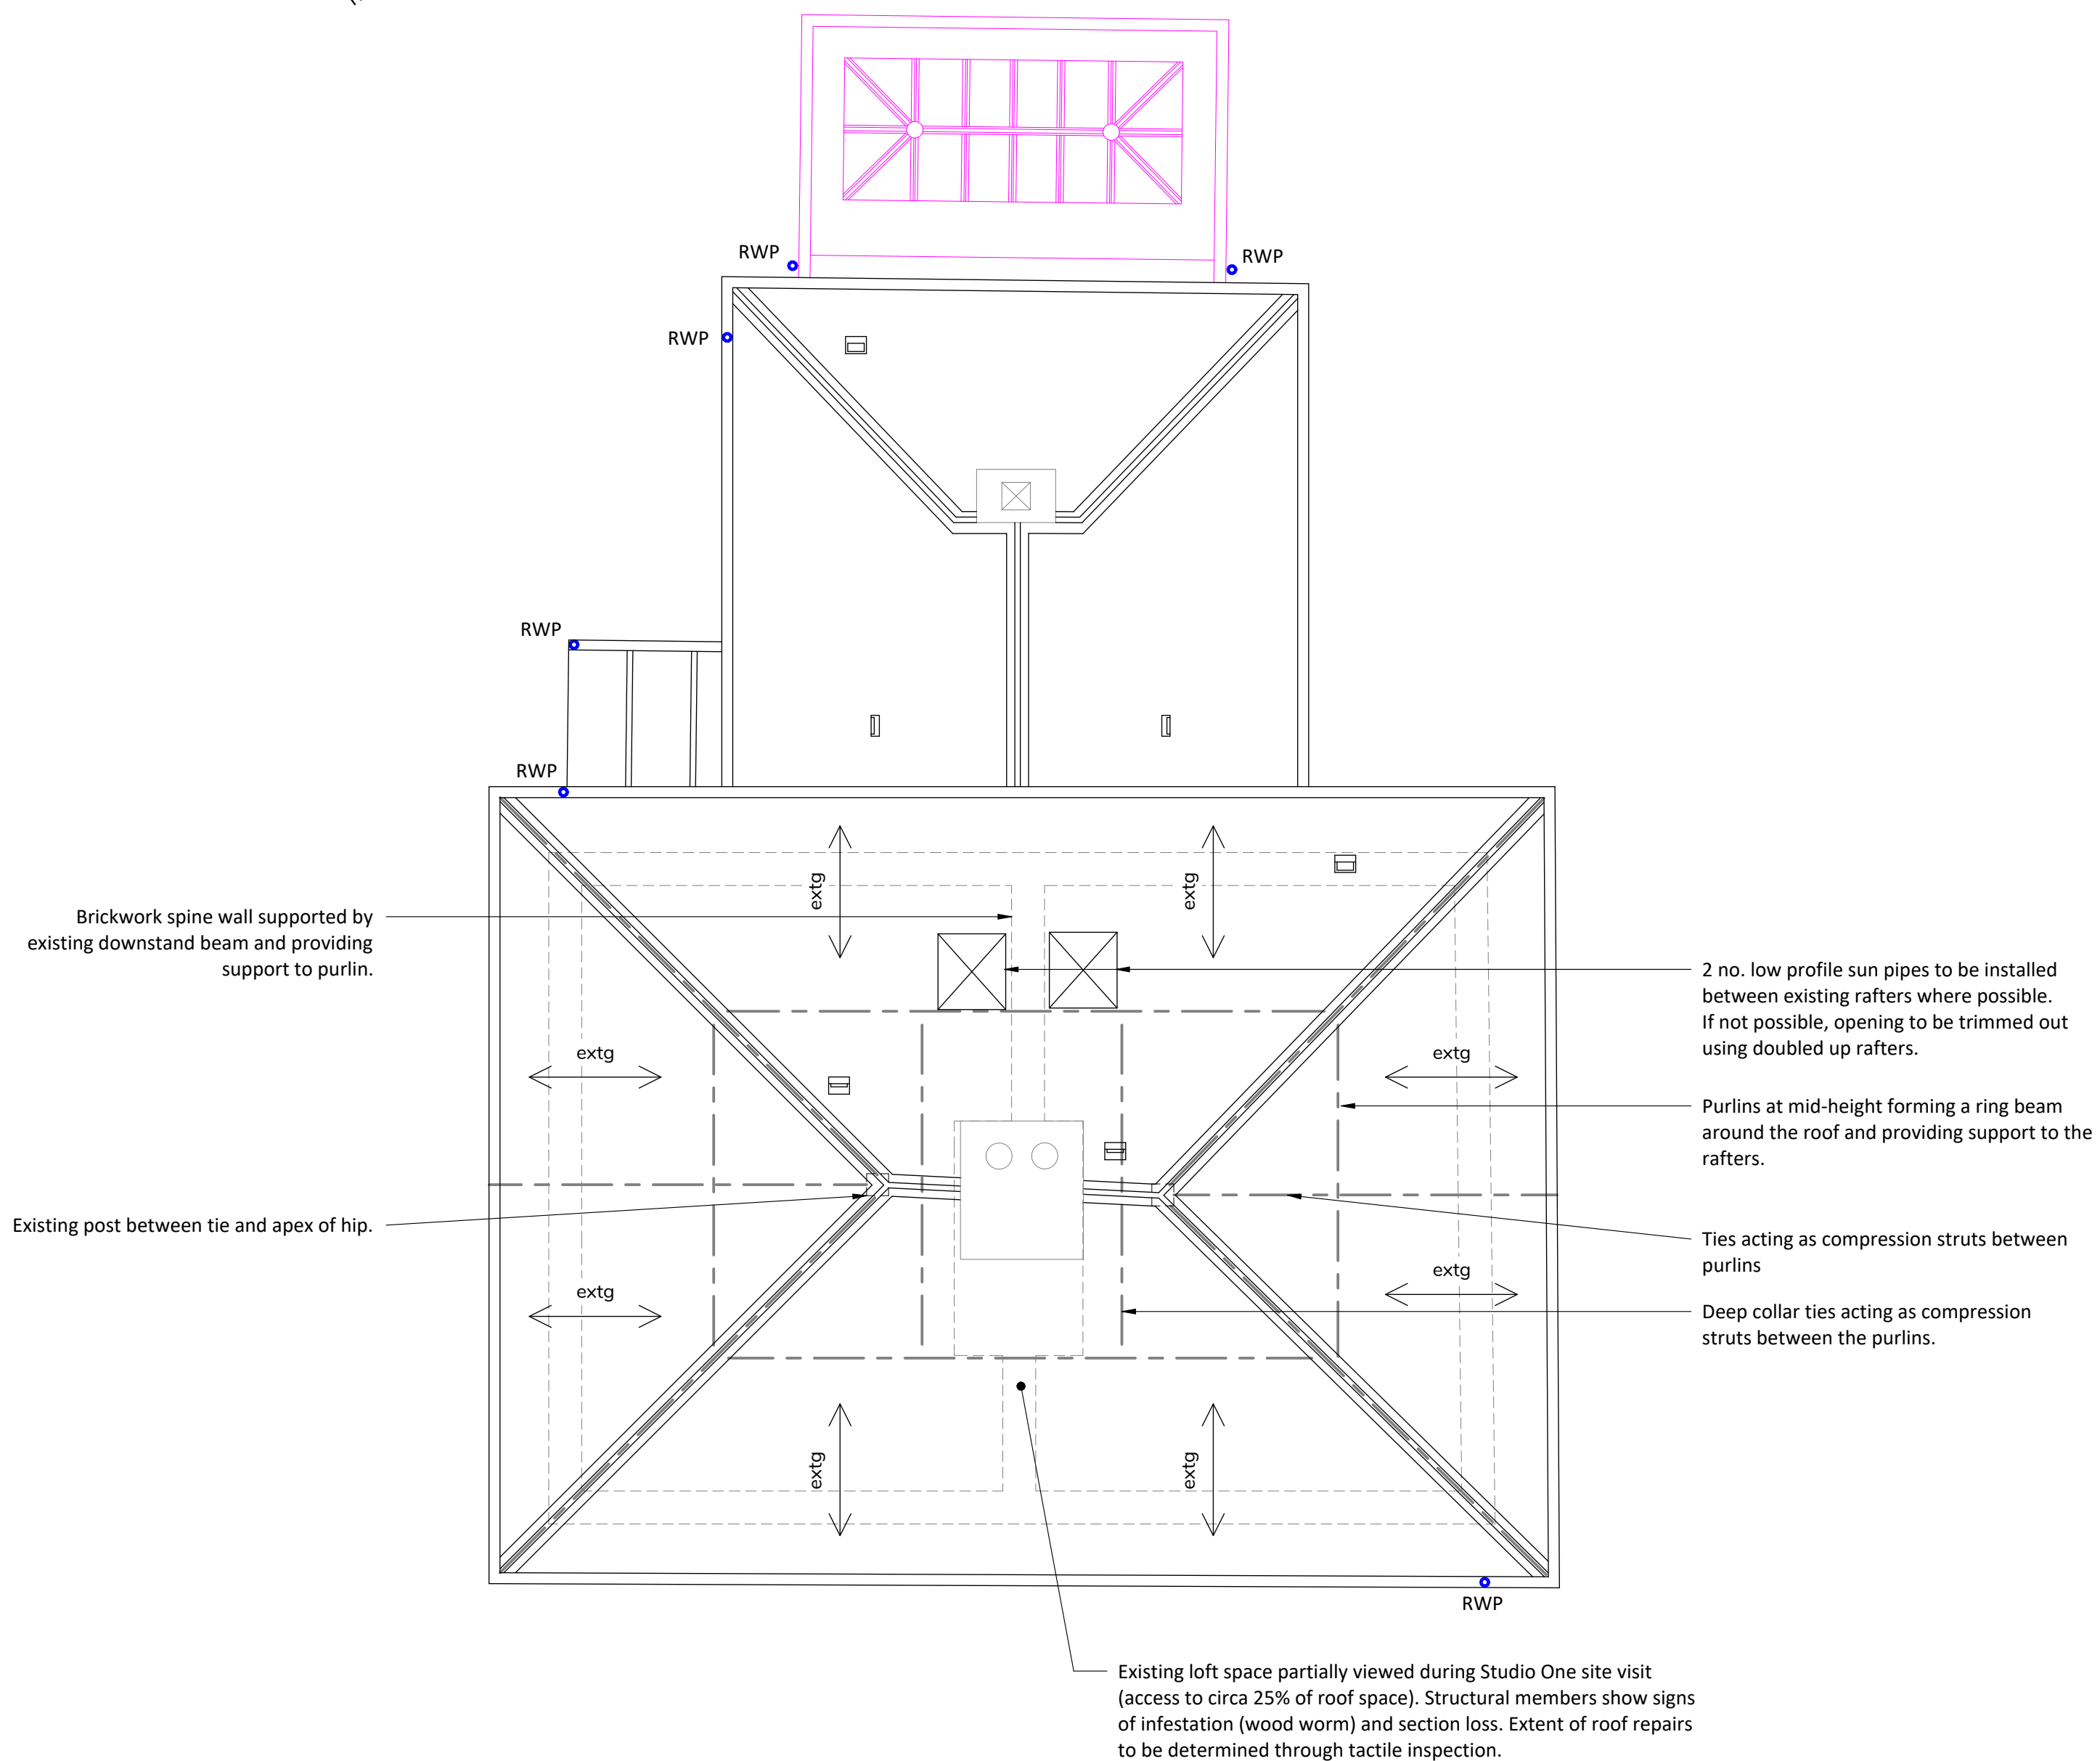

Scale: 1 : 50 @ A1

[illegible]