



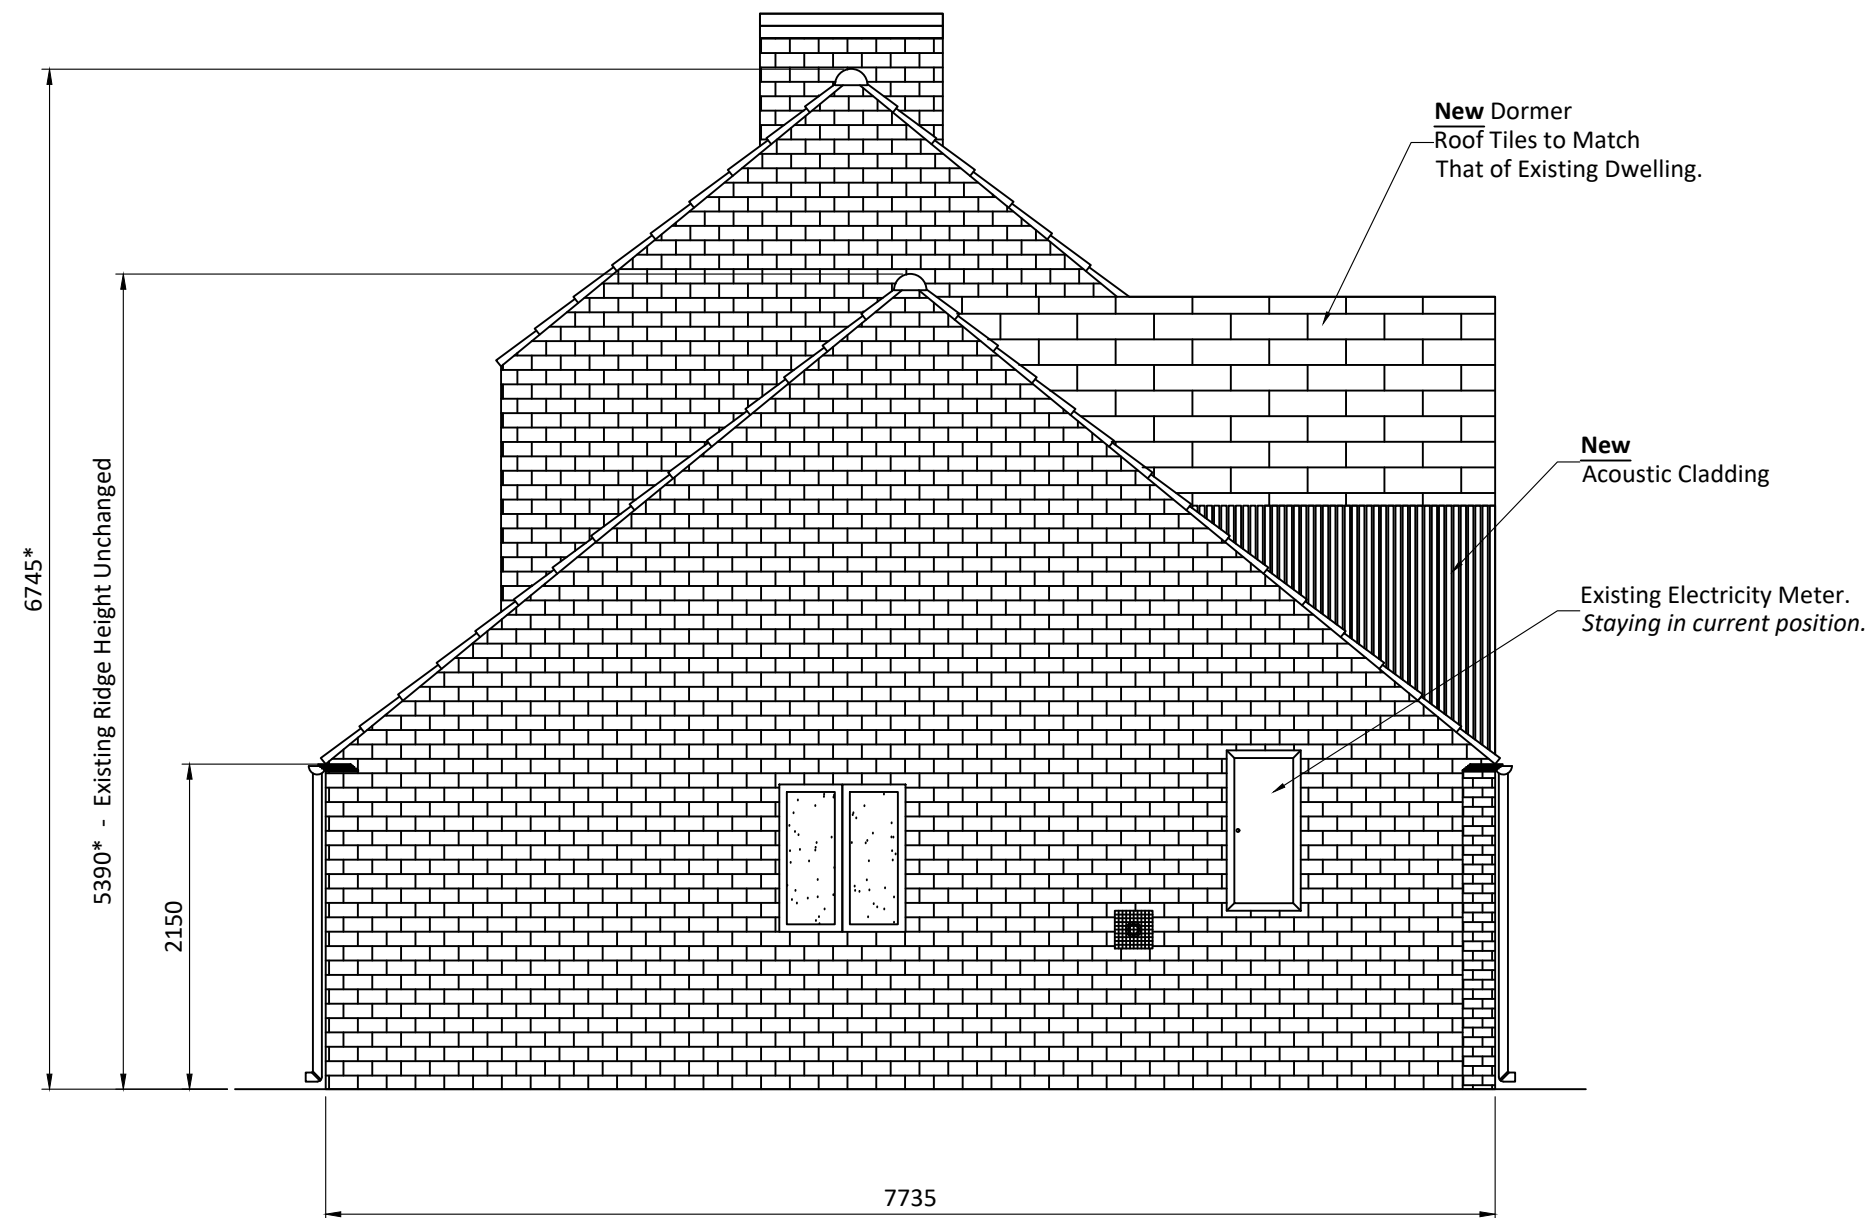

General Drawing Notes:

- All dimensions are given in millimeters
- Dimension marked thus are to be taken as approximate "*"

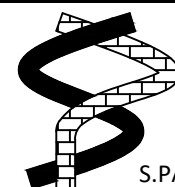

THE INFORMATION CONTAINED
IN THIS DRAWING IS THE
PROPERTY OF S.PADDY.
NO INFORMATIONS SHOULD BE
COPIED, REPRODUCED, RETAINED
OR DISCLOSED WITHOUT THE
CONSENT OF S.PADDY.

S.PADDY


PROPOSED SIDE VIEW

TITLE
Holmlea - Side View - Proposed Elevation

CLIENT
Mr D Shenton

SCALE 1:50

A3

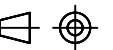

DRG No. 160126-02

DATE
22.01.26

REV. -