


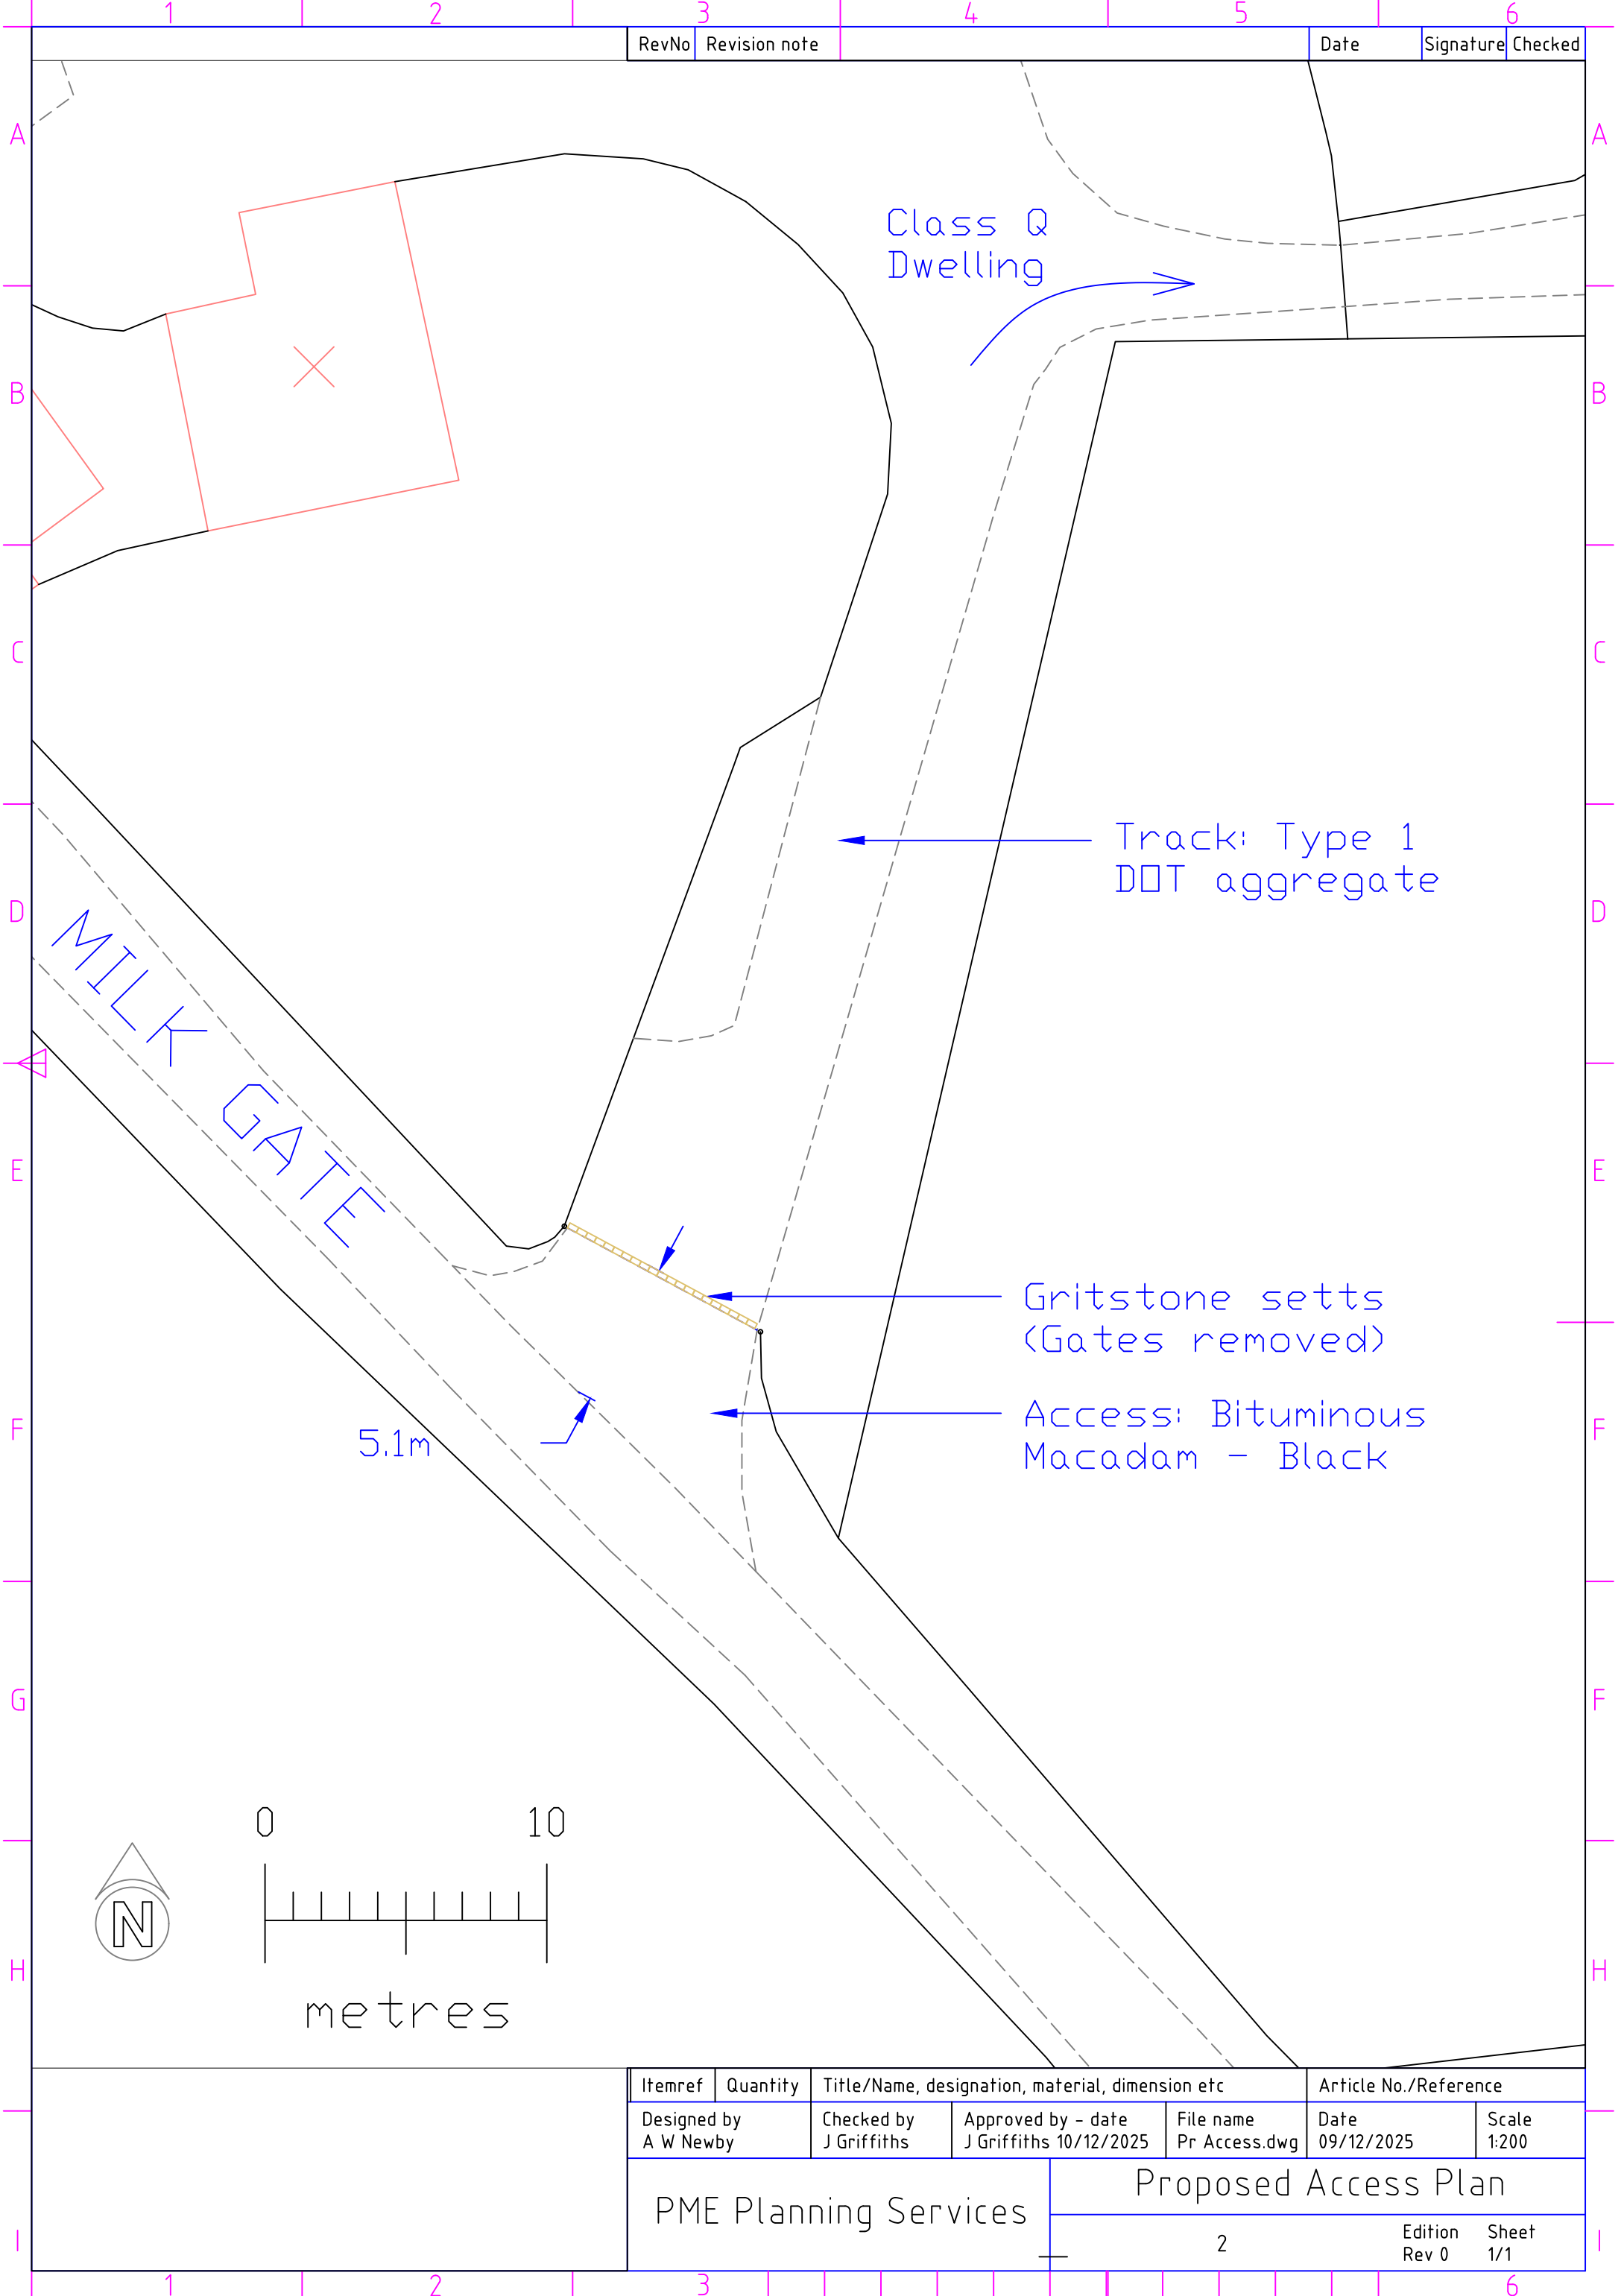

RevNo	Revision note	Date	Signature	Checked
-------	---------------	------	-----------	---------

Itemref	Quantity	Title/Name, designation, material, dimension etc			Article No./Reference	
Designed by A W Newby		Checked by J Griffiths	Approved by - date J Griffiths 10/12/2025	File name Pr Access.dwg	Date 09/12/2025	Scale 1:200
PME Planning Services			Proposed Access Plan			
			2	Edition Rev 0	Sheet 1/1	