

Trees			
Number	Species	Height	Specification
4	Acer campestre	350-400cm	Heavy Standard :Clear Stem 175-200 :3x :RB
3	Alnus glutinosa	350-400cm	Heavy Standard :Clear Stem 175-200 :3x :RB
2	Betula pendula	350-400cm	Heavy Standard :Clear Stem 175-200 :3x :RB
7	Quercus robur	350-400cm	Heavy Standard :Clear Stem 175-200 :3x :RB

Woodland Mix					
% Mix	Species	Height	Specification	Density	Number
10%	Acer campestre	40-60cm	1+1 :Transplant :2 brks :B	2Ctr	75
10%	Alnus glutinosa	40-60cm	1+1 :Transplant :2 brks :B	2Ctr	75
10%	Betula pendula	40-60cm	1+1 :Transplant :2 brks :B	2Ctr	75
5%	Carpinus betulus	40-60cm	1+1 :Transplant :2 brks :B	2Ctr	39
5%	Cornus sanguinea	40-60cm	1+1 :Transplant :B	2Ctr	39
5%	Corylus avellana	40-60cm	1+2 :Transplant :Branched :3 brks :B	2Ctr	39
12%	Crataegus monogyna	40-60cm	1+1 :Transplant :2 brks :B	2Ctr	88
5%	Ilex aquifolium	40-60cm	3lt :C	2Ctr	39
5%	Malus sylvestris	40-60cm	1+1 :Transplant :2 brks :B	2Ctr	39
10%	Populus tremula	40-60cm	1+1 :Transplant :2 brks :B	2Ctr	75
5%	Prunus spinosa	40-60cm	1+1 :Transplant :B	2Ctr	39
5%	Quercus robur	40-60cm	1+1 :Transplant :2 brks :B	2Ctr	39
3%	Rosa canina	40-60cm	1+1 :Transplant :B	2Ctr	24
10%	Sorbus aucuparia	40-60cm	1+1 :Transplant :2 brks :B	2Ctr	75


Hedgerow Mix				
% Mix	Species	Height	Specification	Density
15%	Acer campestre	40-60cm	1+1 :Transplant :2 brks :B	5/m
15%	Alnus glutinosa	40-60cm	1+1 :Transplant :2 brks :B	5/m
20%	Carpinus betulus	40-60cm	1+1 :Transplant :2 brks :B	5/m
5%	Cornus sanguinea	40-60cm	1+1 :Transplant :B	5/m
20%	Corylus avellana	40-60cm	1+2 :Transplant :Branched :3 brks :B	5/m
5%	Ilex aquifolium	40-60cm	3lt :C	5/m
10%	Malus sylvestris	40-60cm	1+1 :Transplant :2 brks :B	5/m
5%	Prunus spinosa	40-60cm	1+1 :Transplant :B	5/m
5%	Rosa canina	40-60cm	1+1 :Transplant :B	5/m

Grass Areas				
Type	Seed Mix Name	Seed Mix Supplier	Density	Weight
PASTURE GRASSLAND MIX	Animal Pasture Flowers & Grass	Naturescape	5g/m²	5559 g
MEADOW GRASSLAND	N1 Meadow	Naturescape	5g/m²	36624 g
WET GRASSLAND MIX	N8 Water's Edge Meadow	Naturescape	5g/m²	3537 g

TREE PIT DETAIL
HEAVY STANDARD TREE PLANTING
Not to Scale


Finalised depths to backfill materials to be subject to those found on site.

Non-biodegradable wrappings to be removed, biodegradable wrappings to be peeled back to minimum of one third of rootball height.

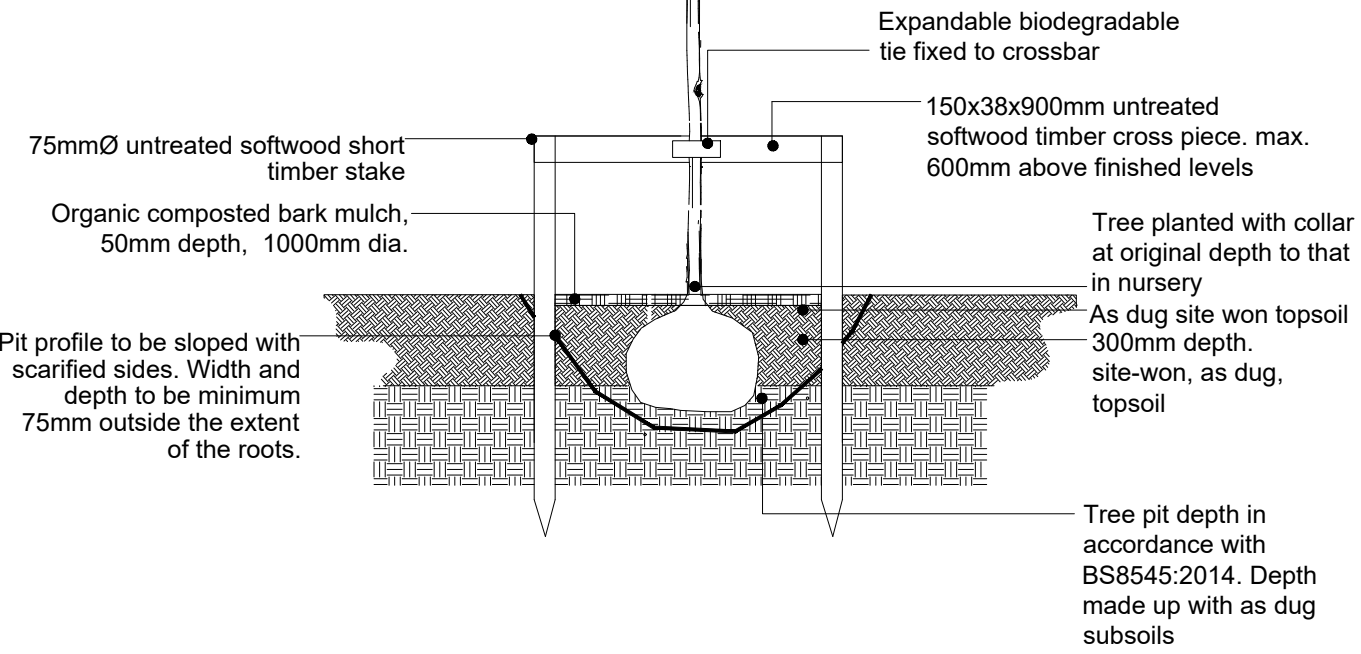

This drawing is the copyright of AXIS P.E.D Limited and may not be loaned, copied or reproduced in any way - or used for any offer, quote, tender or construction purposes without written consent of the company to do so. Follow any figured dimensions - do not scale for construction purposes. If in doubt ask.

© Crown copyright and database rights
2025 Ordnance Survey AC0000808122

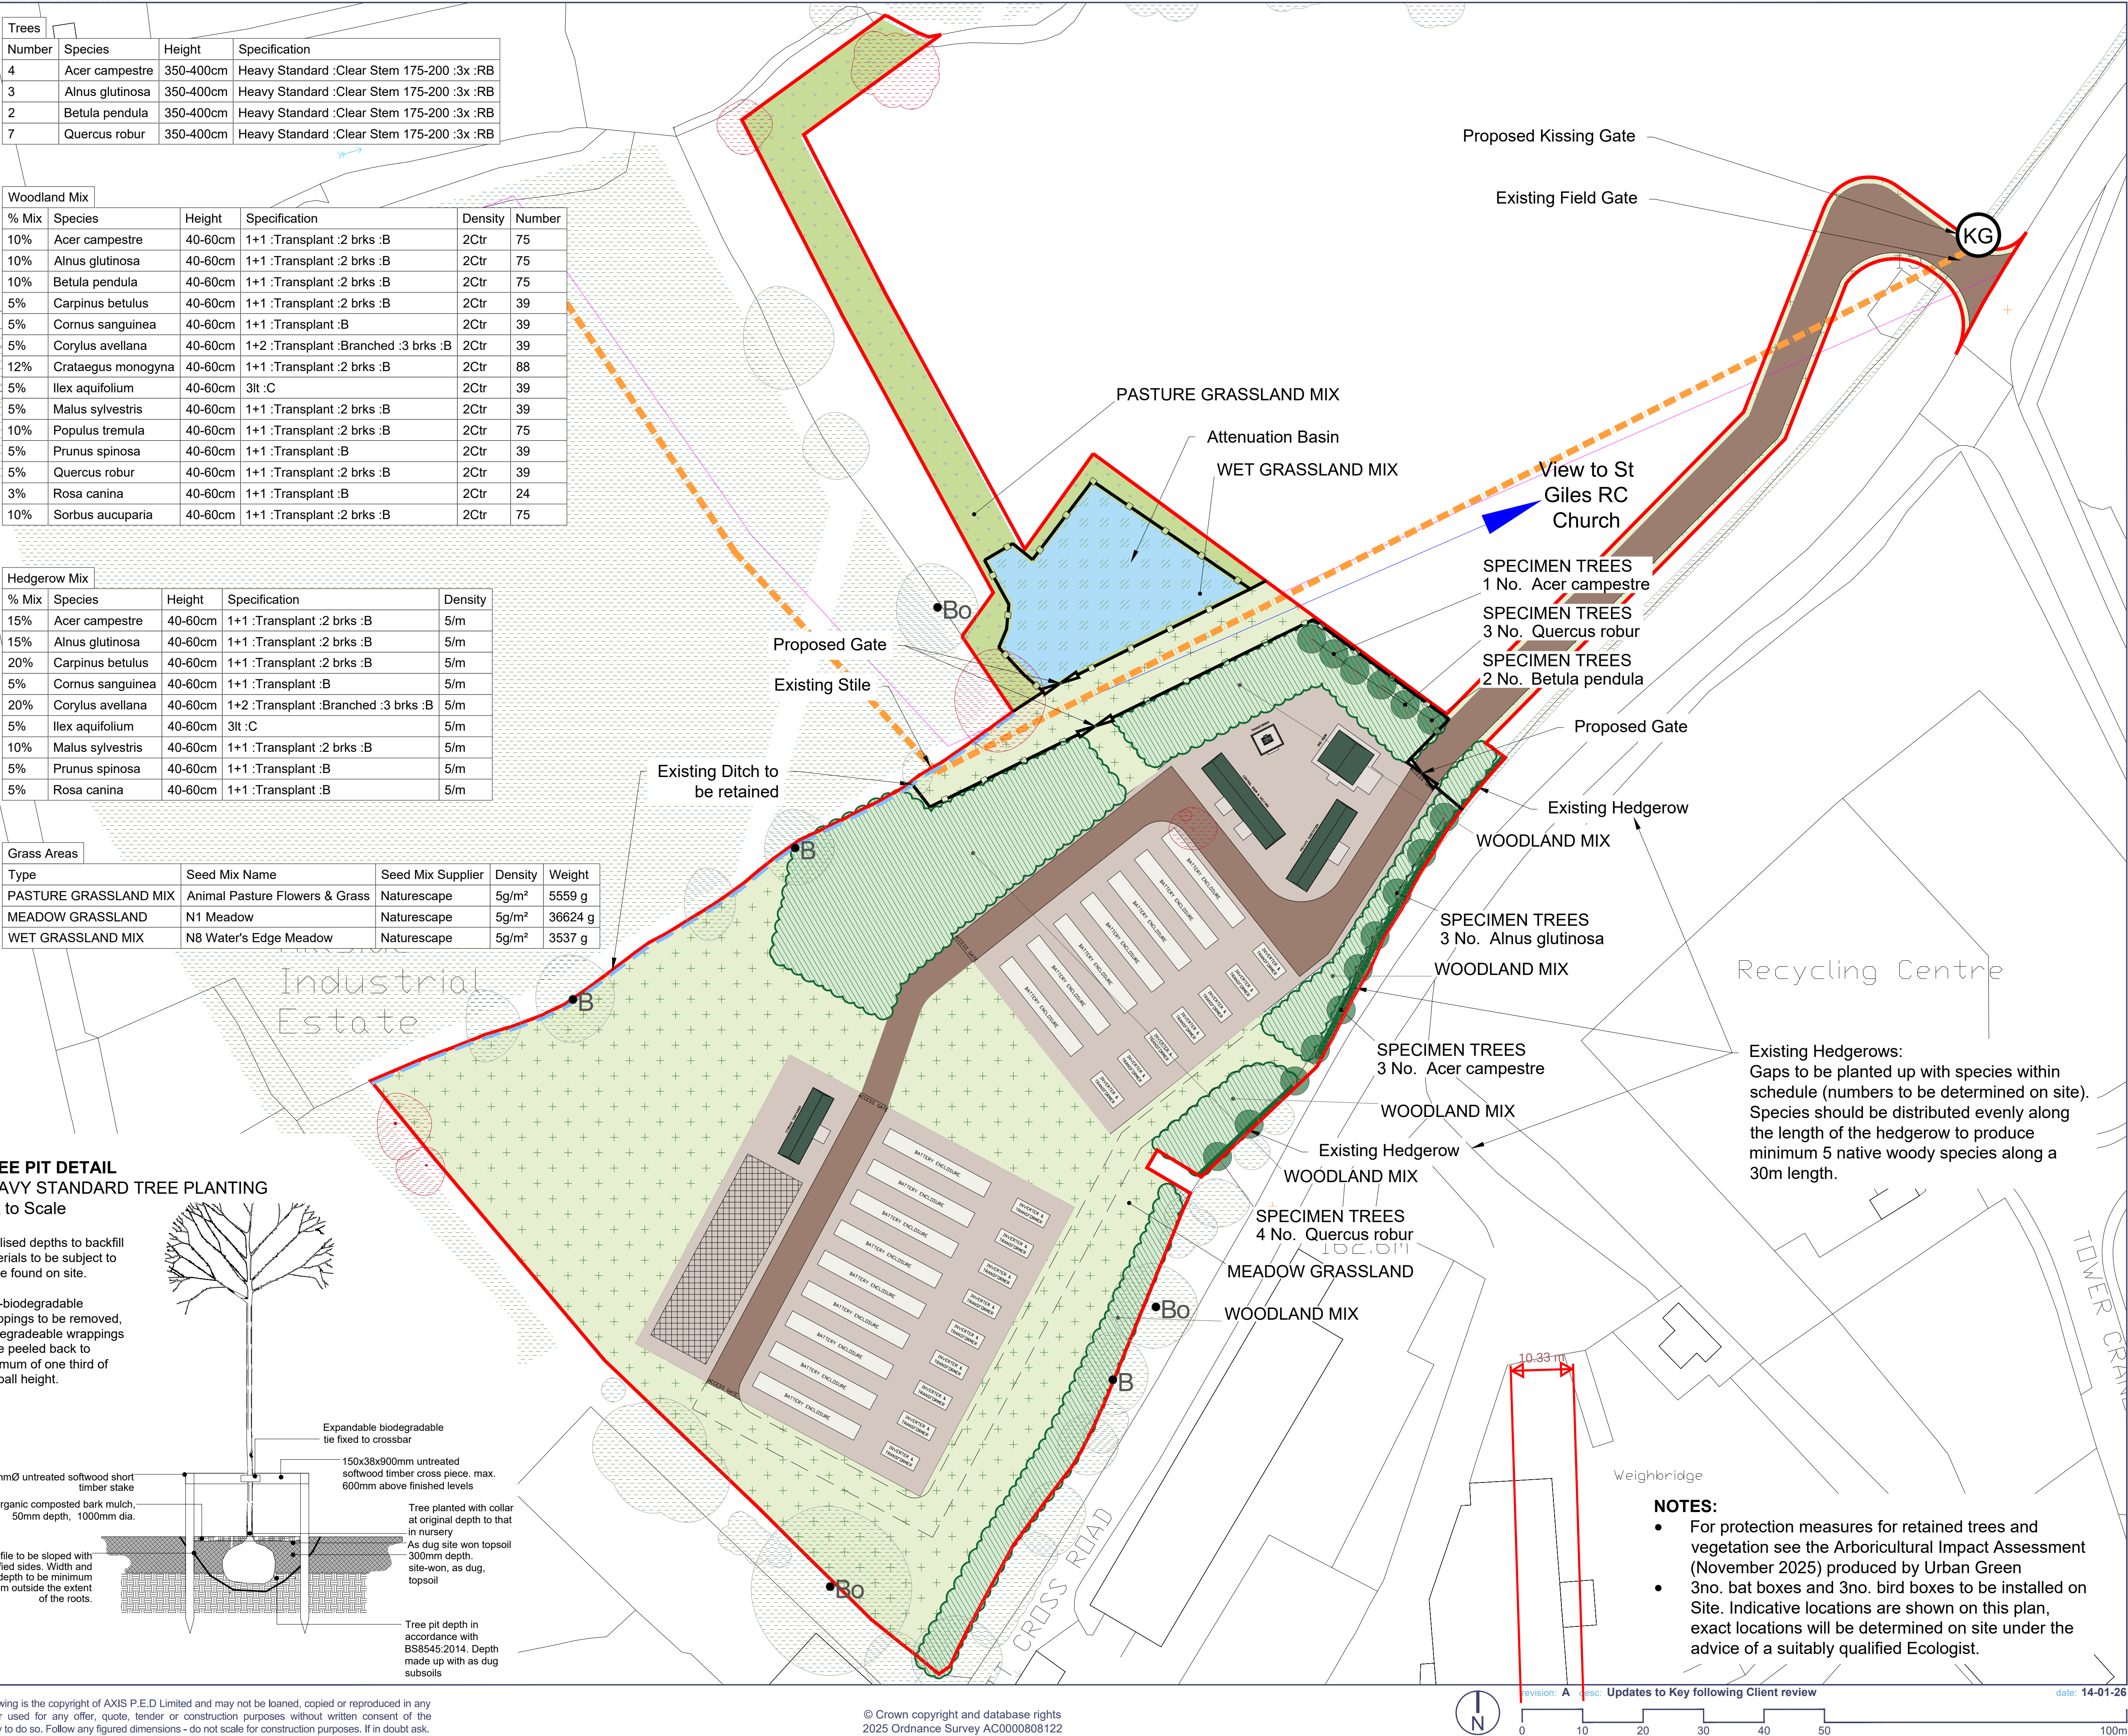

10.33m

- NOTES:**
- For protection measures for retained trees and vegetation see the Arboricultural Impact Assessment (November 2025) produced by Urban Green
 - 3no. bat boxes and 3no. bird boxes to be installed on Site. Indicative locations are shown on this plan, exact locations will be determined on site under the advice of a suitably qualified Ecologist.

revision: A desc: Updates to Key following Client review

date: 14-01-26

Site Boundary

Existing Public Right of Way

Key View: retained view to St Giles Church

Timber Post and Rail Fence

Timber Gate

Proposed Kissing Gate

Proposed Bat Box: indicative location

Proposed Bird Box: indicative location

Existing Trees

Existing Vegetation Retained

Existing Vegetation Removed

Existing Hedgerow Retained and Enhanced

Proposed Trees

Woodland/ Scrub Mix

Meadow Grassland Mix

Pasture Grassland Mix

Wet Grassland Mix

0344 8700 007
axis.co.uk

Client
Balance Power Projects Ltd.
Project
Cheadle BESS - Condition 9
Drawing Title
Detailed Landscape Scheme
Scale
1:500 @A1
Date
November 2025
Dwg no
3302-01-02

Status
For Planning
Drawn
NG
Checked
AM
Rev
A