




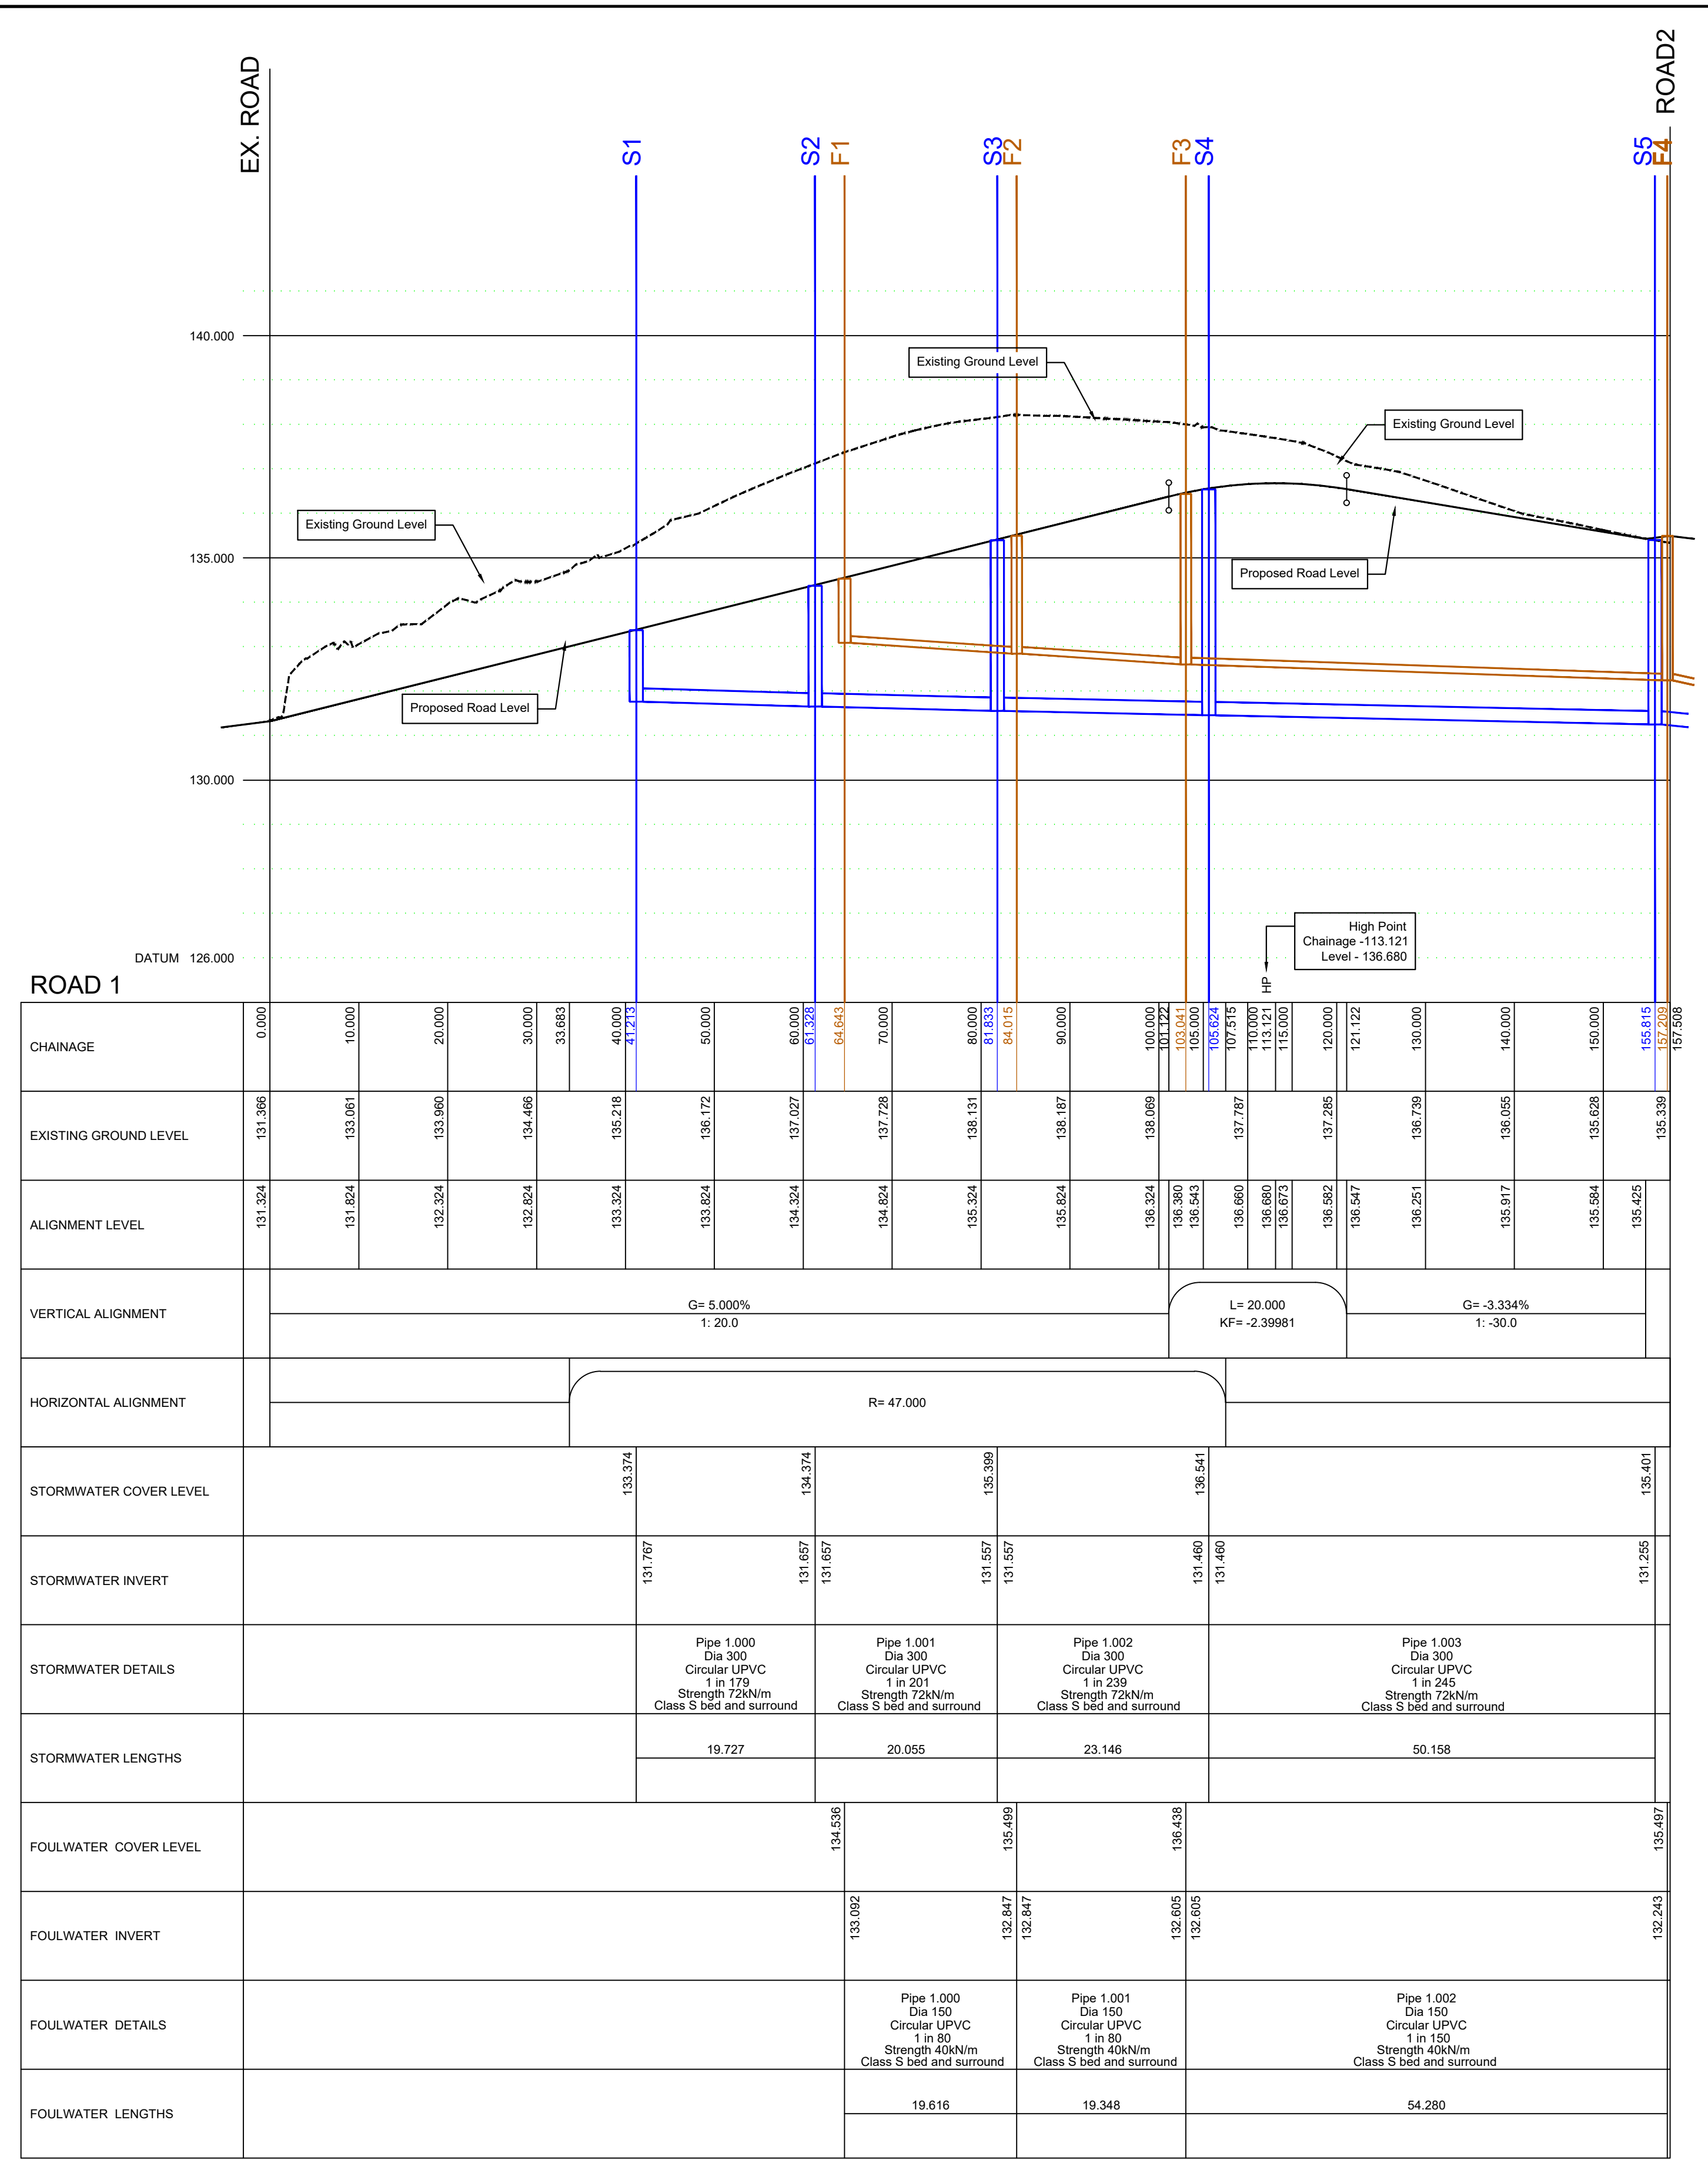


ROAD 1
Scale: 1:500 Horizontal
1:100 Vertical

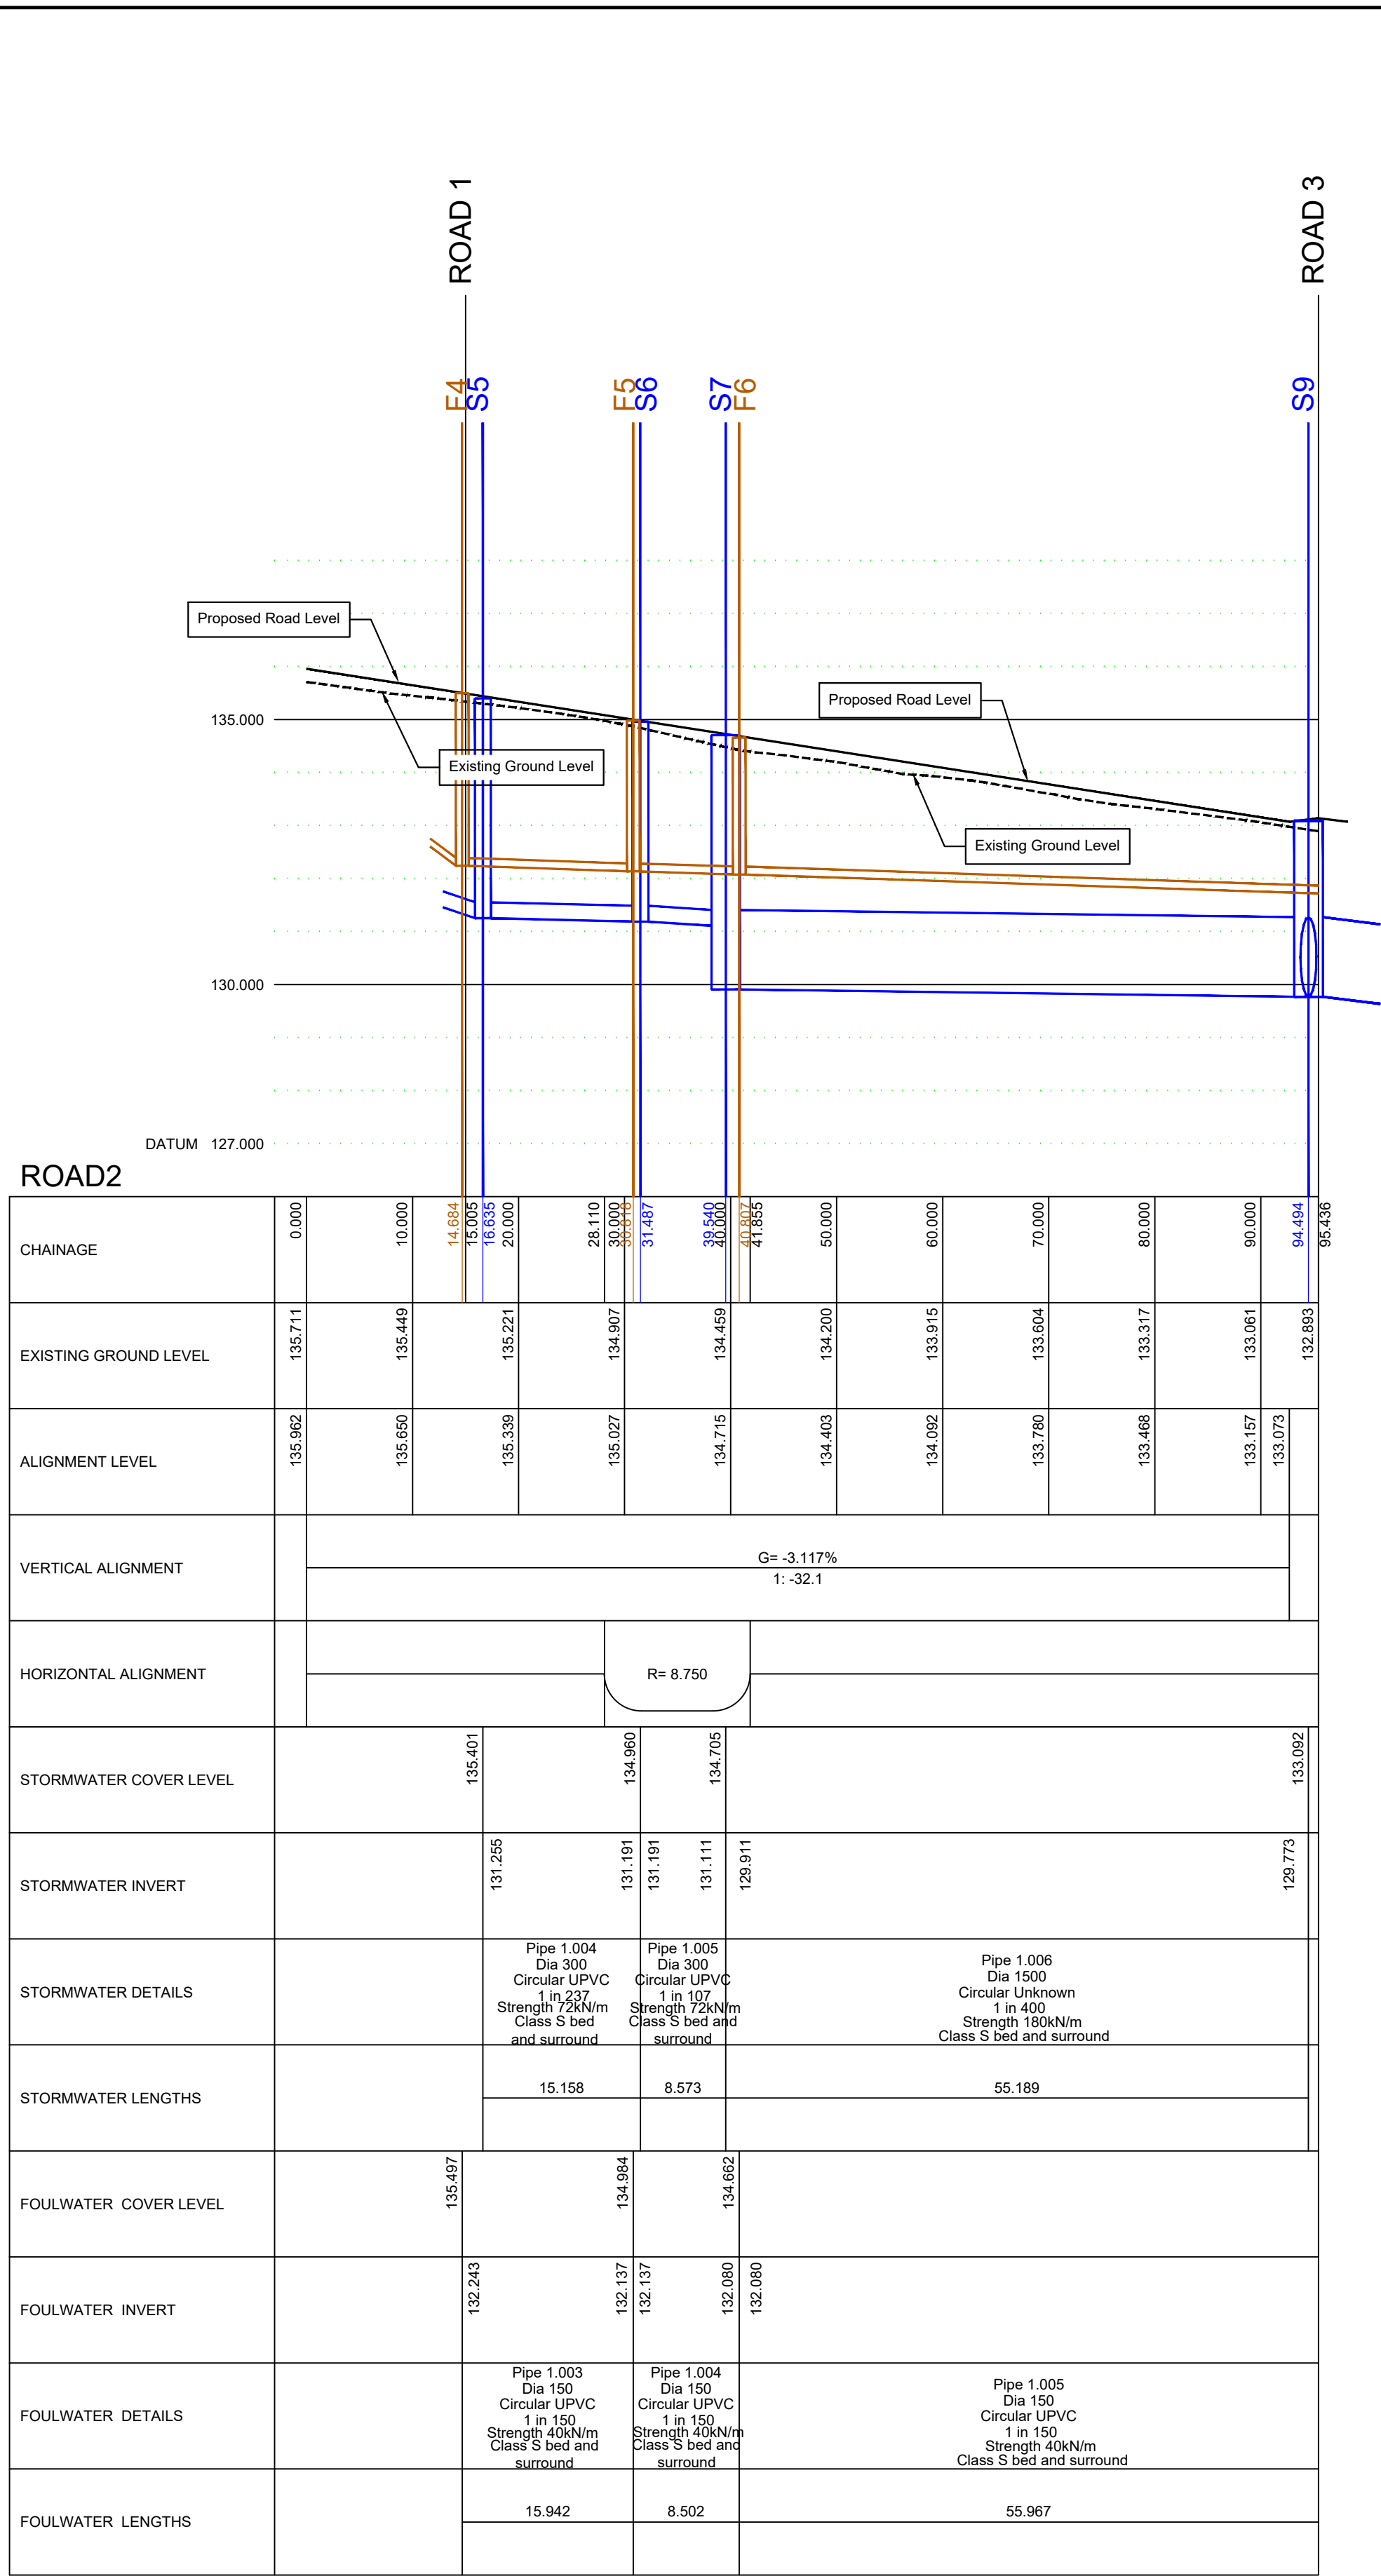


ROAD 2
Scale: 1:500 Horizontal
1:100 Vertical

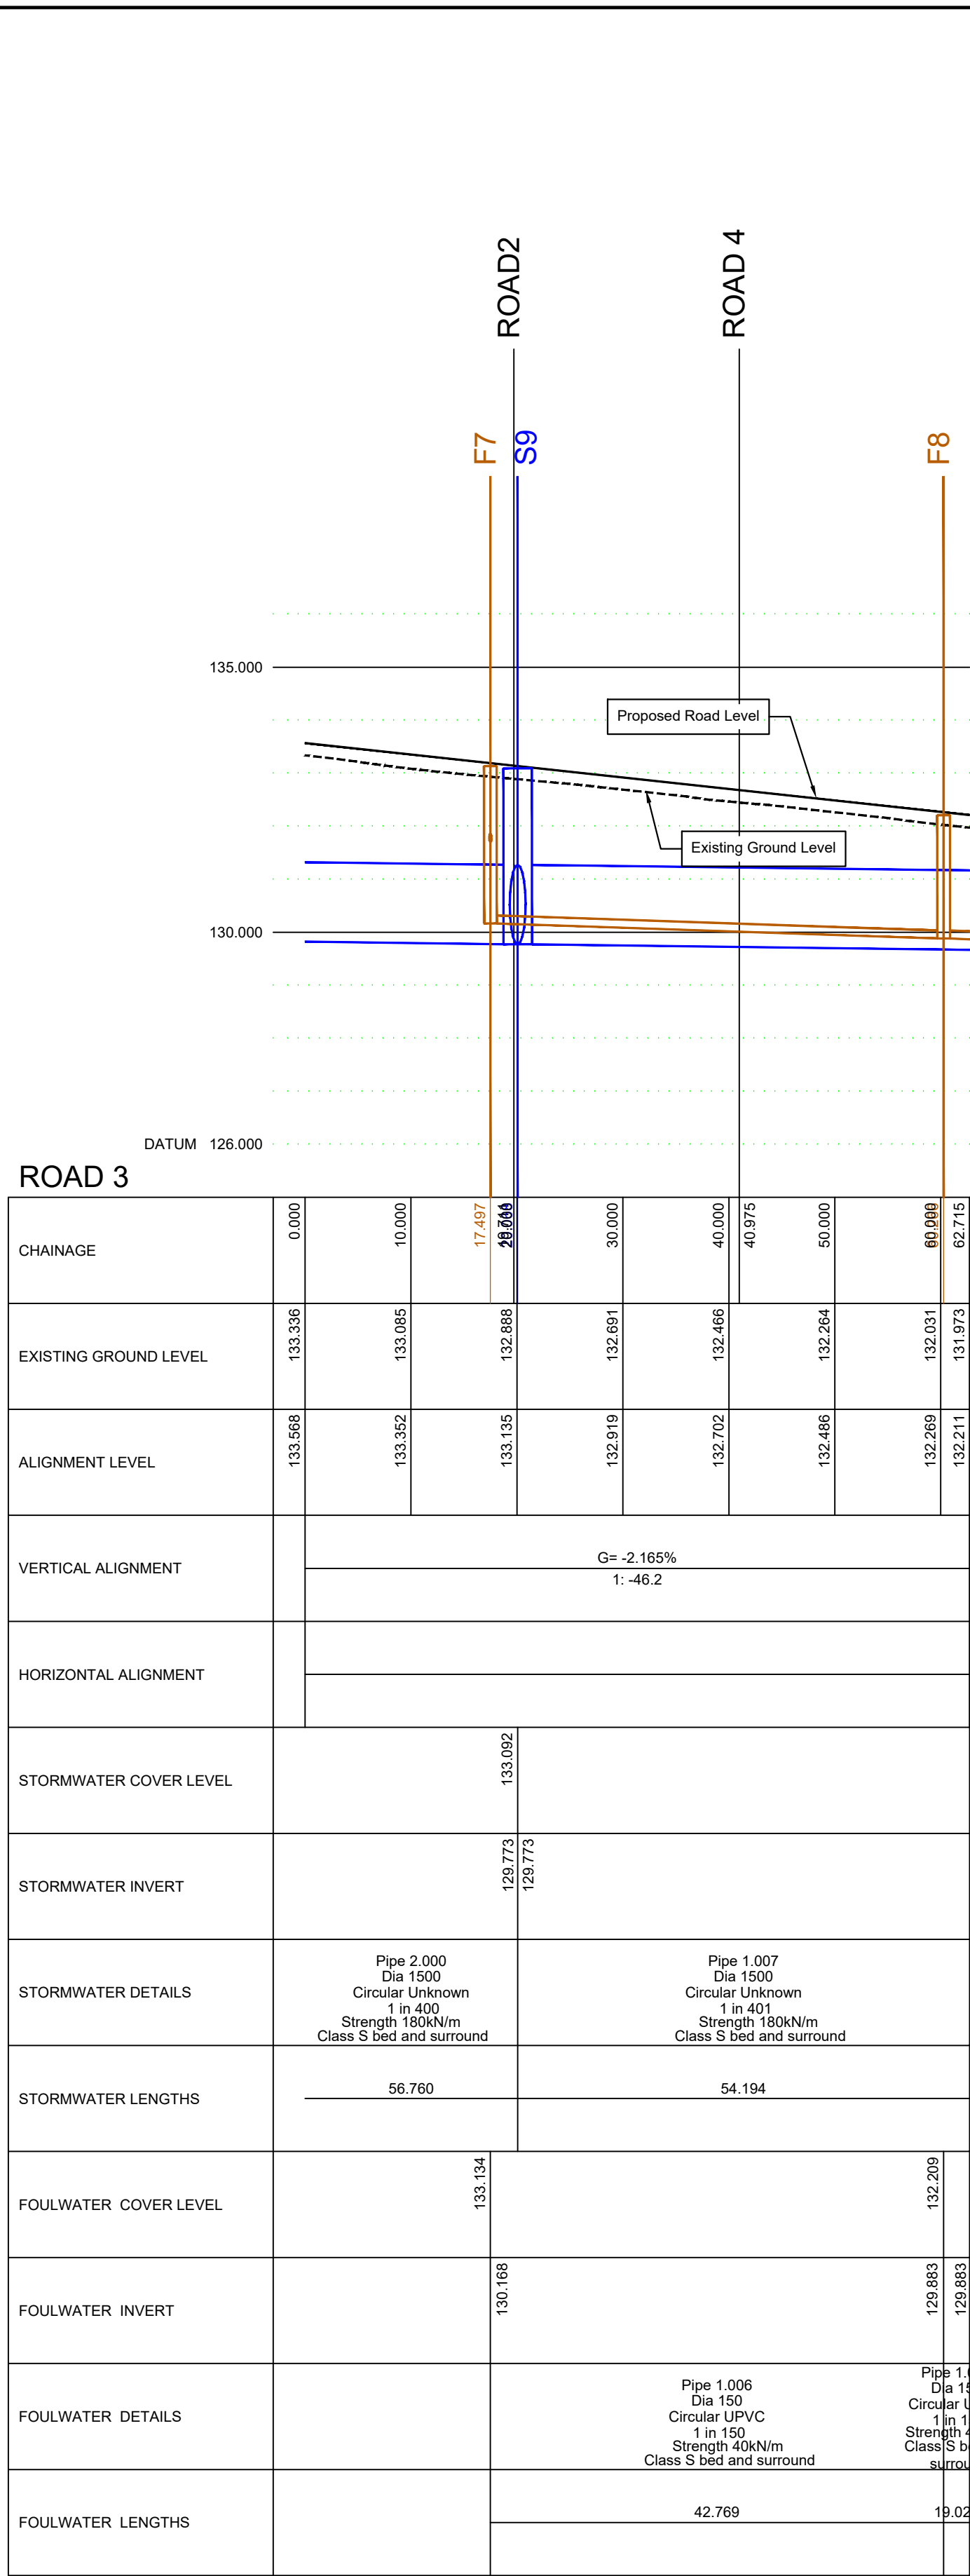

ROAD 3
Scale: 1:500 Horizontal
1:100 Vertical

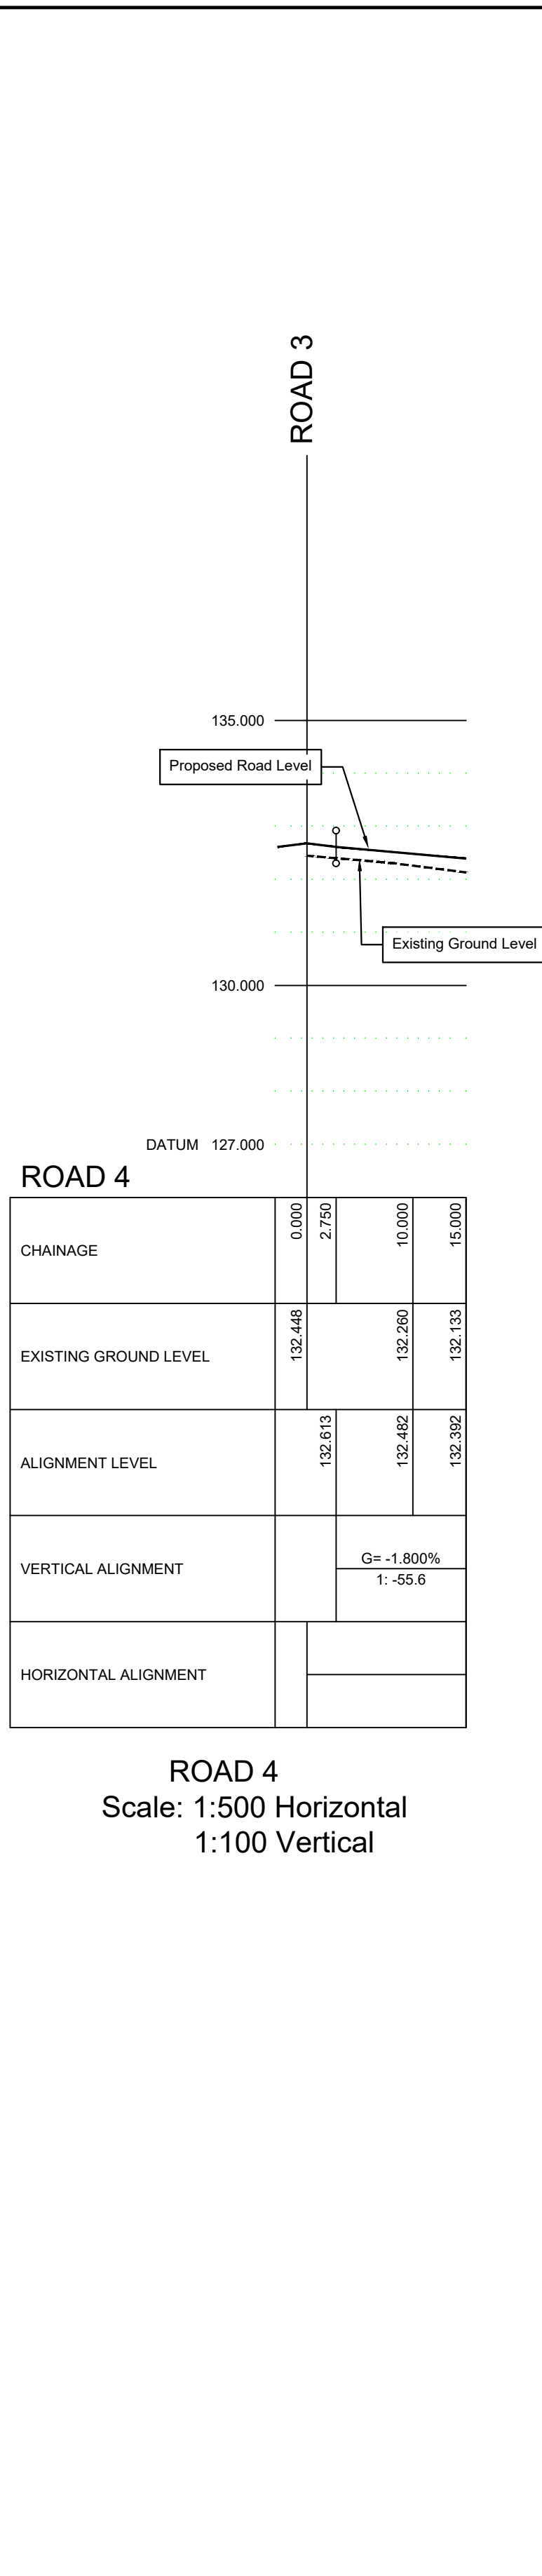

ROAD 4
Scale: 1:500 Horizontal
1:100 Vertical

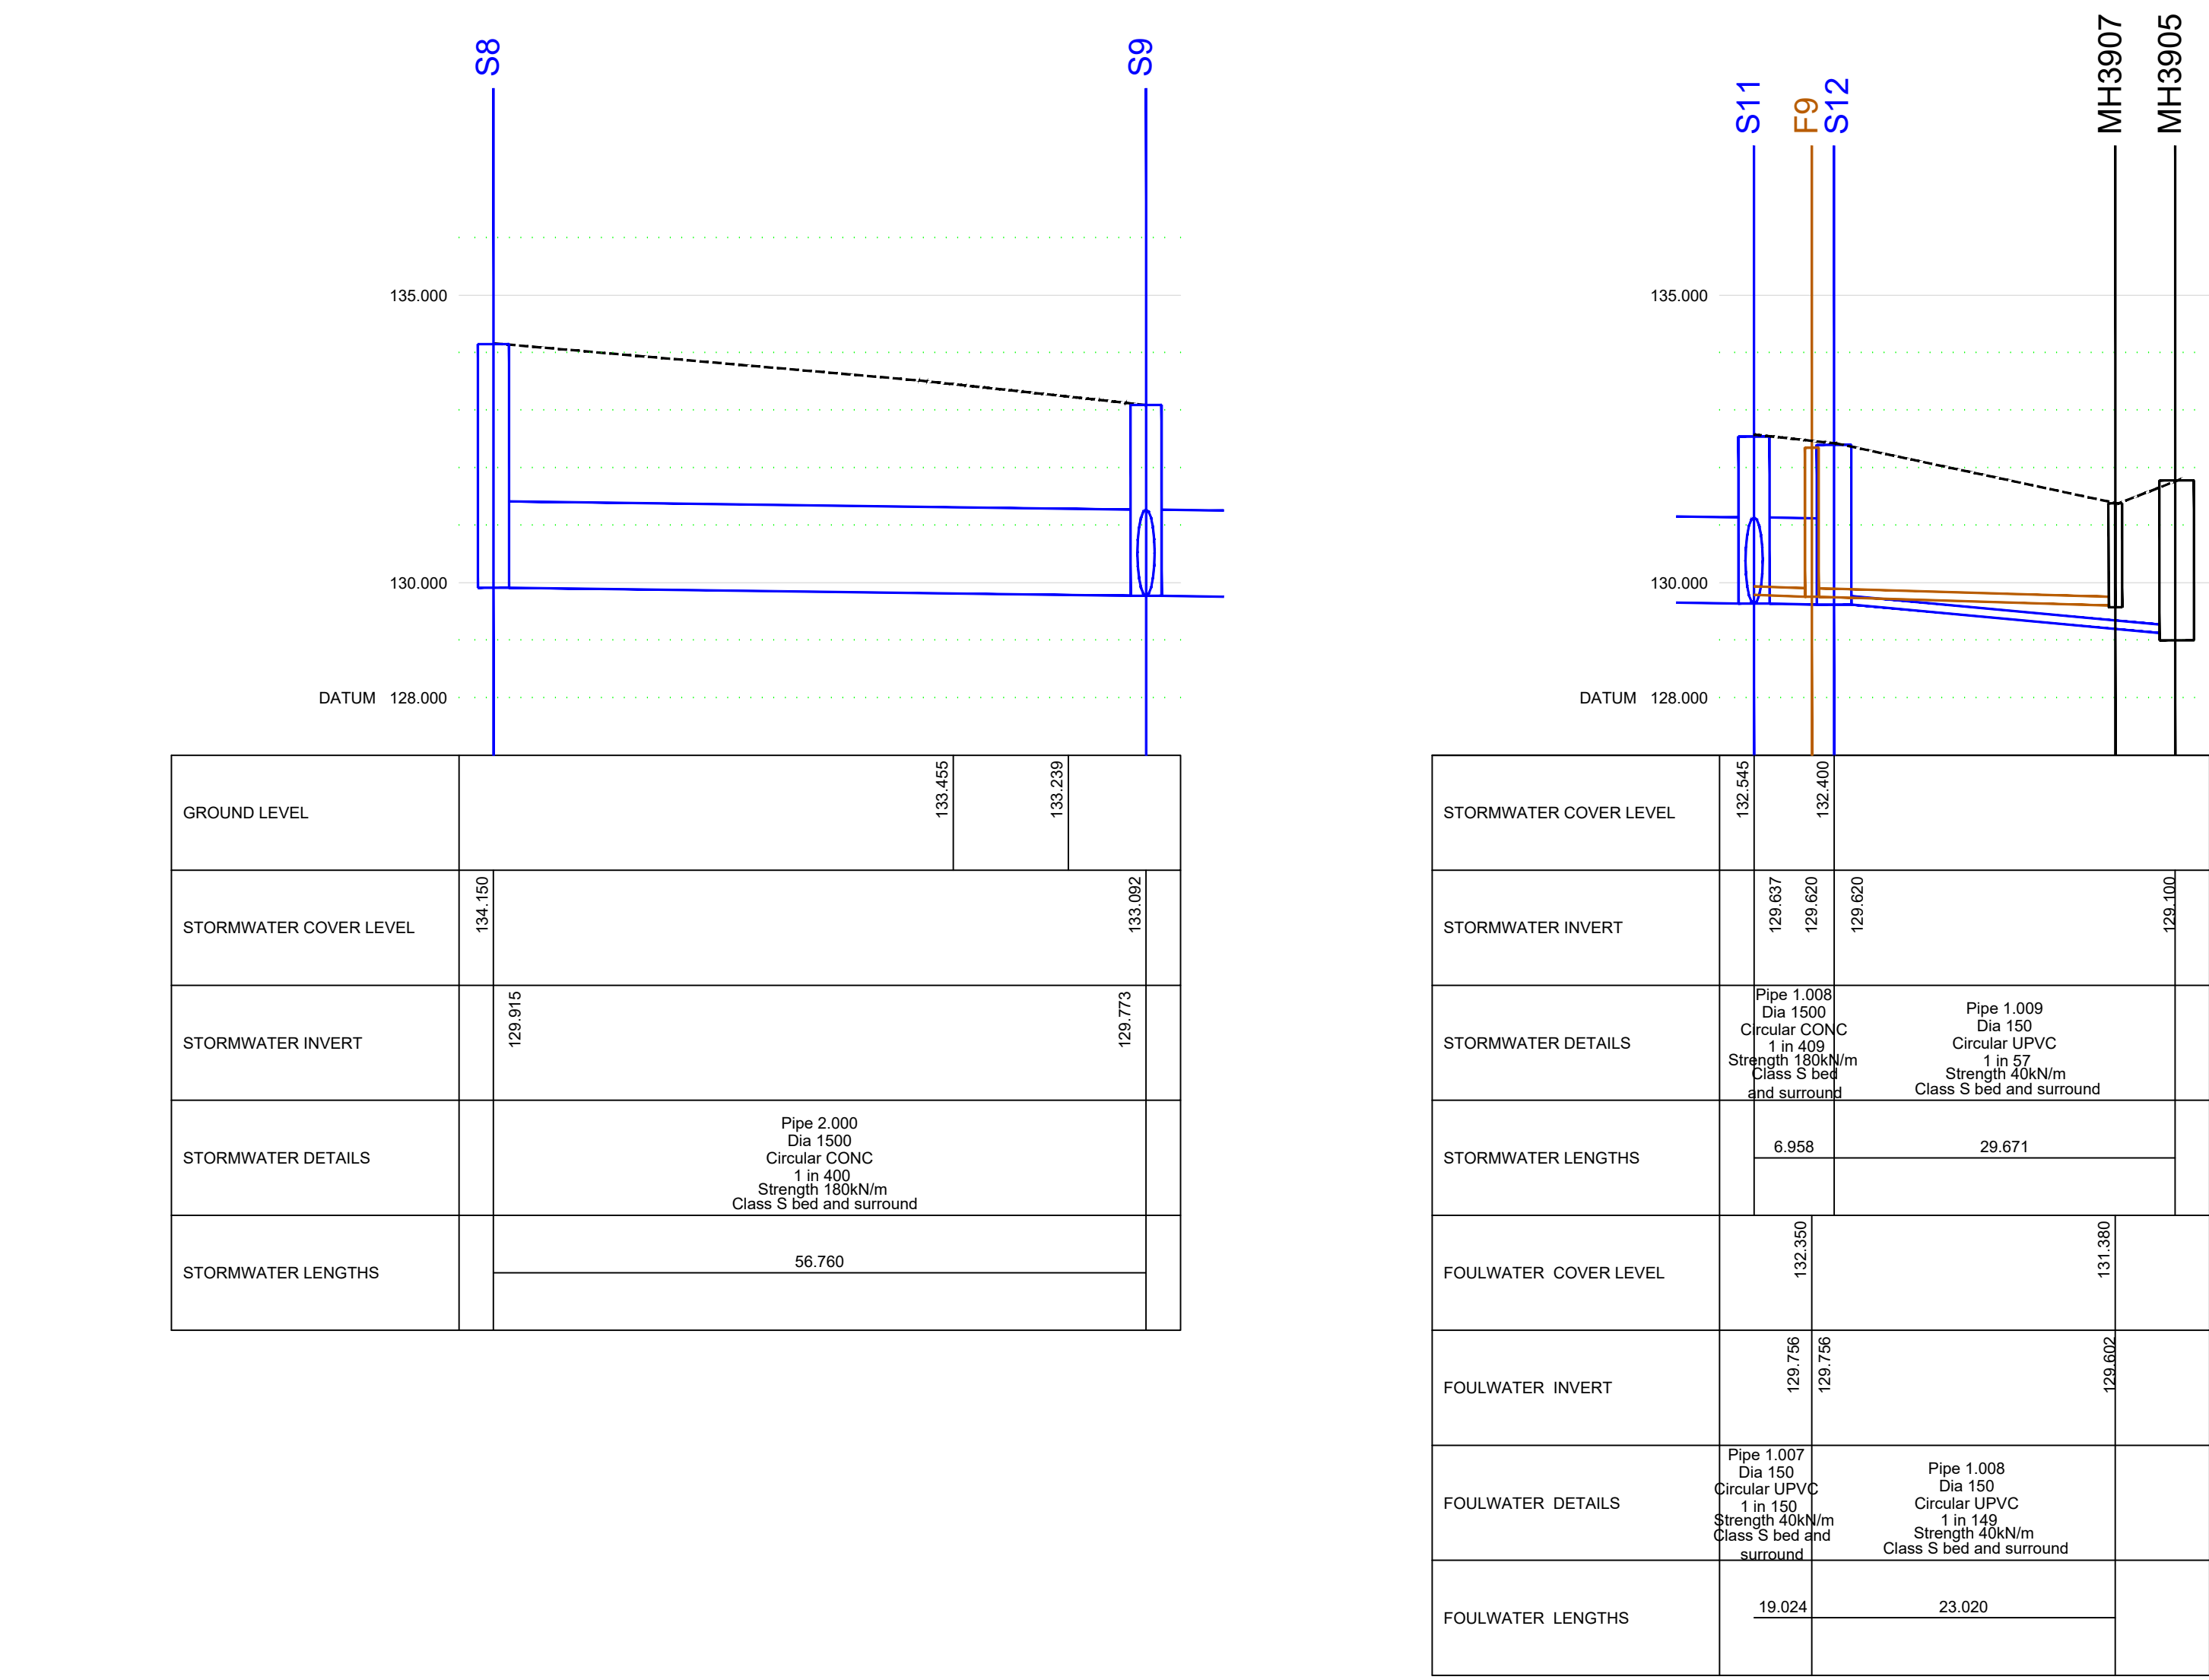

ROAD 1
Scale: 1:500 Horizontal
1:100 Vertical



LOCATION PLAN
NTS

The details provided on this drawing are subject to comments by all the relevant approving authorities. Until such time as all comments have been received and incorporated onto the drawings, all the information provided and costing's, are used at Salboy risk and no liability will be accepted by RSK. Scheme based on Layout Base X J1270-WS-TE104

CIVIL / STRUCTURAL DESIGN RISK MANAGEMENT

Abnormal or unusual residual risks associated with the design outcomes shown on this drawing are:-

RSK LDE LTD has followed its Design Risk Management process for Hazard Elimination and Risk reduction in developing the designs shown on this drawing. Abnormal or unusual residual risks may be shown above where it is considered that such risk may not normally be expected by competent persons engaged on work of this nature or type.

Notes

1. This drawing is to be read in conjunction with the standard details, the layouts, schedules and specifications for the development.

2. A +1% gradient represents a rise of 1m in 100m.

3. Left and right hand channels are on the left and right hand side respectively, when standing at zero chainage and looking along the road.

4. Pipe sizes are stated in millimetres and levels are shown in metres A.O.D.

5. All pipes to have flexible joints with granular bedding (Class S) unless stated otherwise. Where 150mm concrete bed and surround is specified the concrete must be broken at the joint positions by the insertion of a 'flexcell' collar.

6. All sewer connections are to be SOFFIT TO SOFFIT unless noted otherwise.

7. All vitrified UPVC pipes to be EXTRA STRENGTH to B.S. 65. 1991.

8. Existing levels to be confirmed on site prior to commencement of works.

9. All concrete pipes to be CLASS 'M'.

10. Refer to adoptable drainage notes on RSK drawing 10-01 for further information.

Drawing Subject to change following comments from Highways & Severn Trent

P2	14.01.26	Drainage updated to FEM data and layout J1270-WS-TE104	DS	MAR	
P1	26.09.25	First issue	JP	MAR	
Rev	Date	Amendment	Drawn	Chkd	Appd

LDE

CIVILS STRUCTURES HYDROLOGY

an RSK company

14 Beecham Court,
Pemberton Business Park,
Wigan,
WN3 6PR
United Kingdom

Tel: +44 (0) 1942 493255
Email: info@rsk.co.uk
Web: www.rsk.co.uk

Client

SALBOY

Project Title

Daisy Bank Farm
Teian

Status

DETAILED DESIGN

Drawing Title

Longitudinal Sections

Drawn	Date	Checked	Date	Approved	Date
JP	SEP 25	MAR	SEP 25	MAR	SEP 25

Scale	Orig Size	Dimensions
H1:500, V:1:100	A0	

Project No.	File Name
882930	40-02

Drawing No.	Rev
882930	40-02 P2

Project No.	Orig	Val	Rev	Lev	Loc	Type	Role	Draw No.

Scale 1:500
0 5 10 15 20 25m