


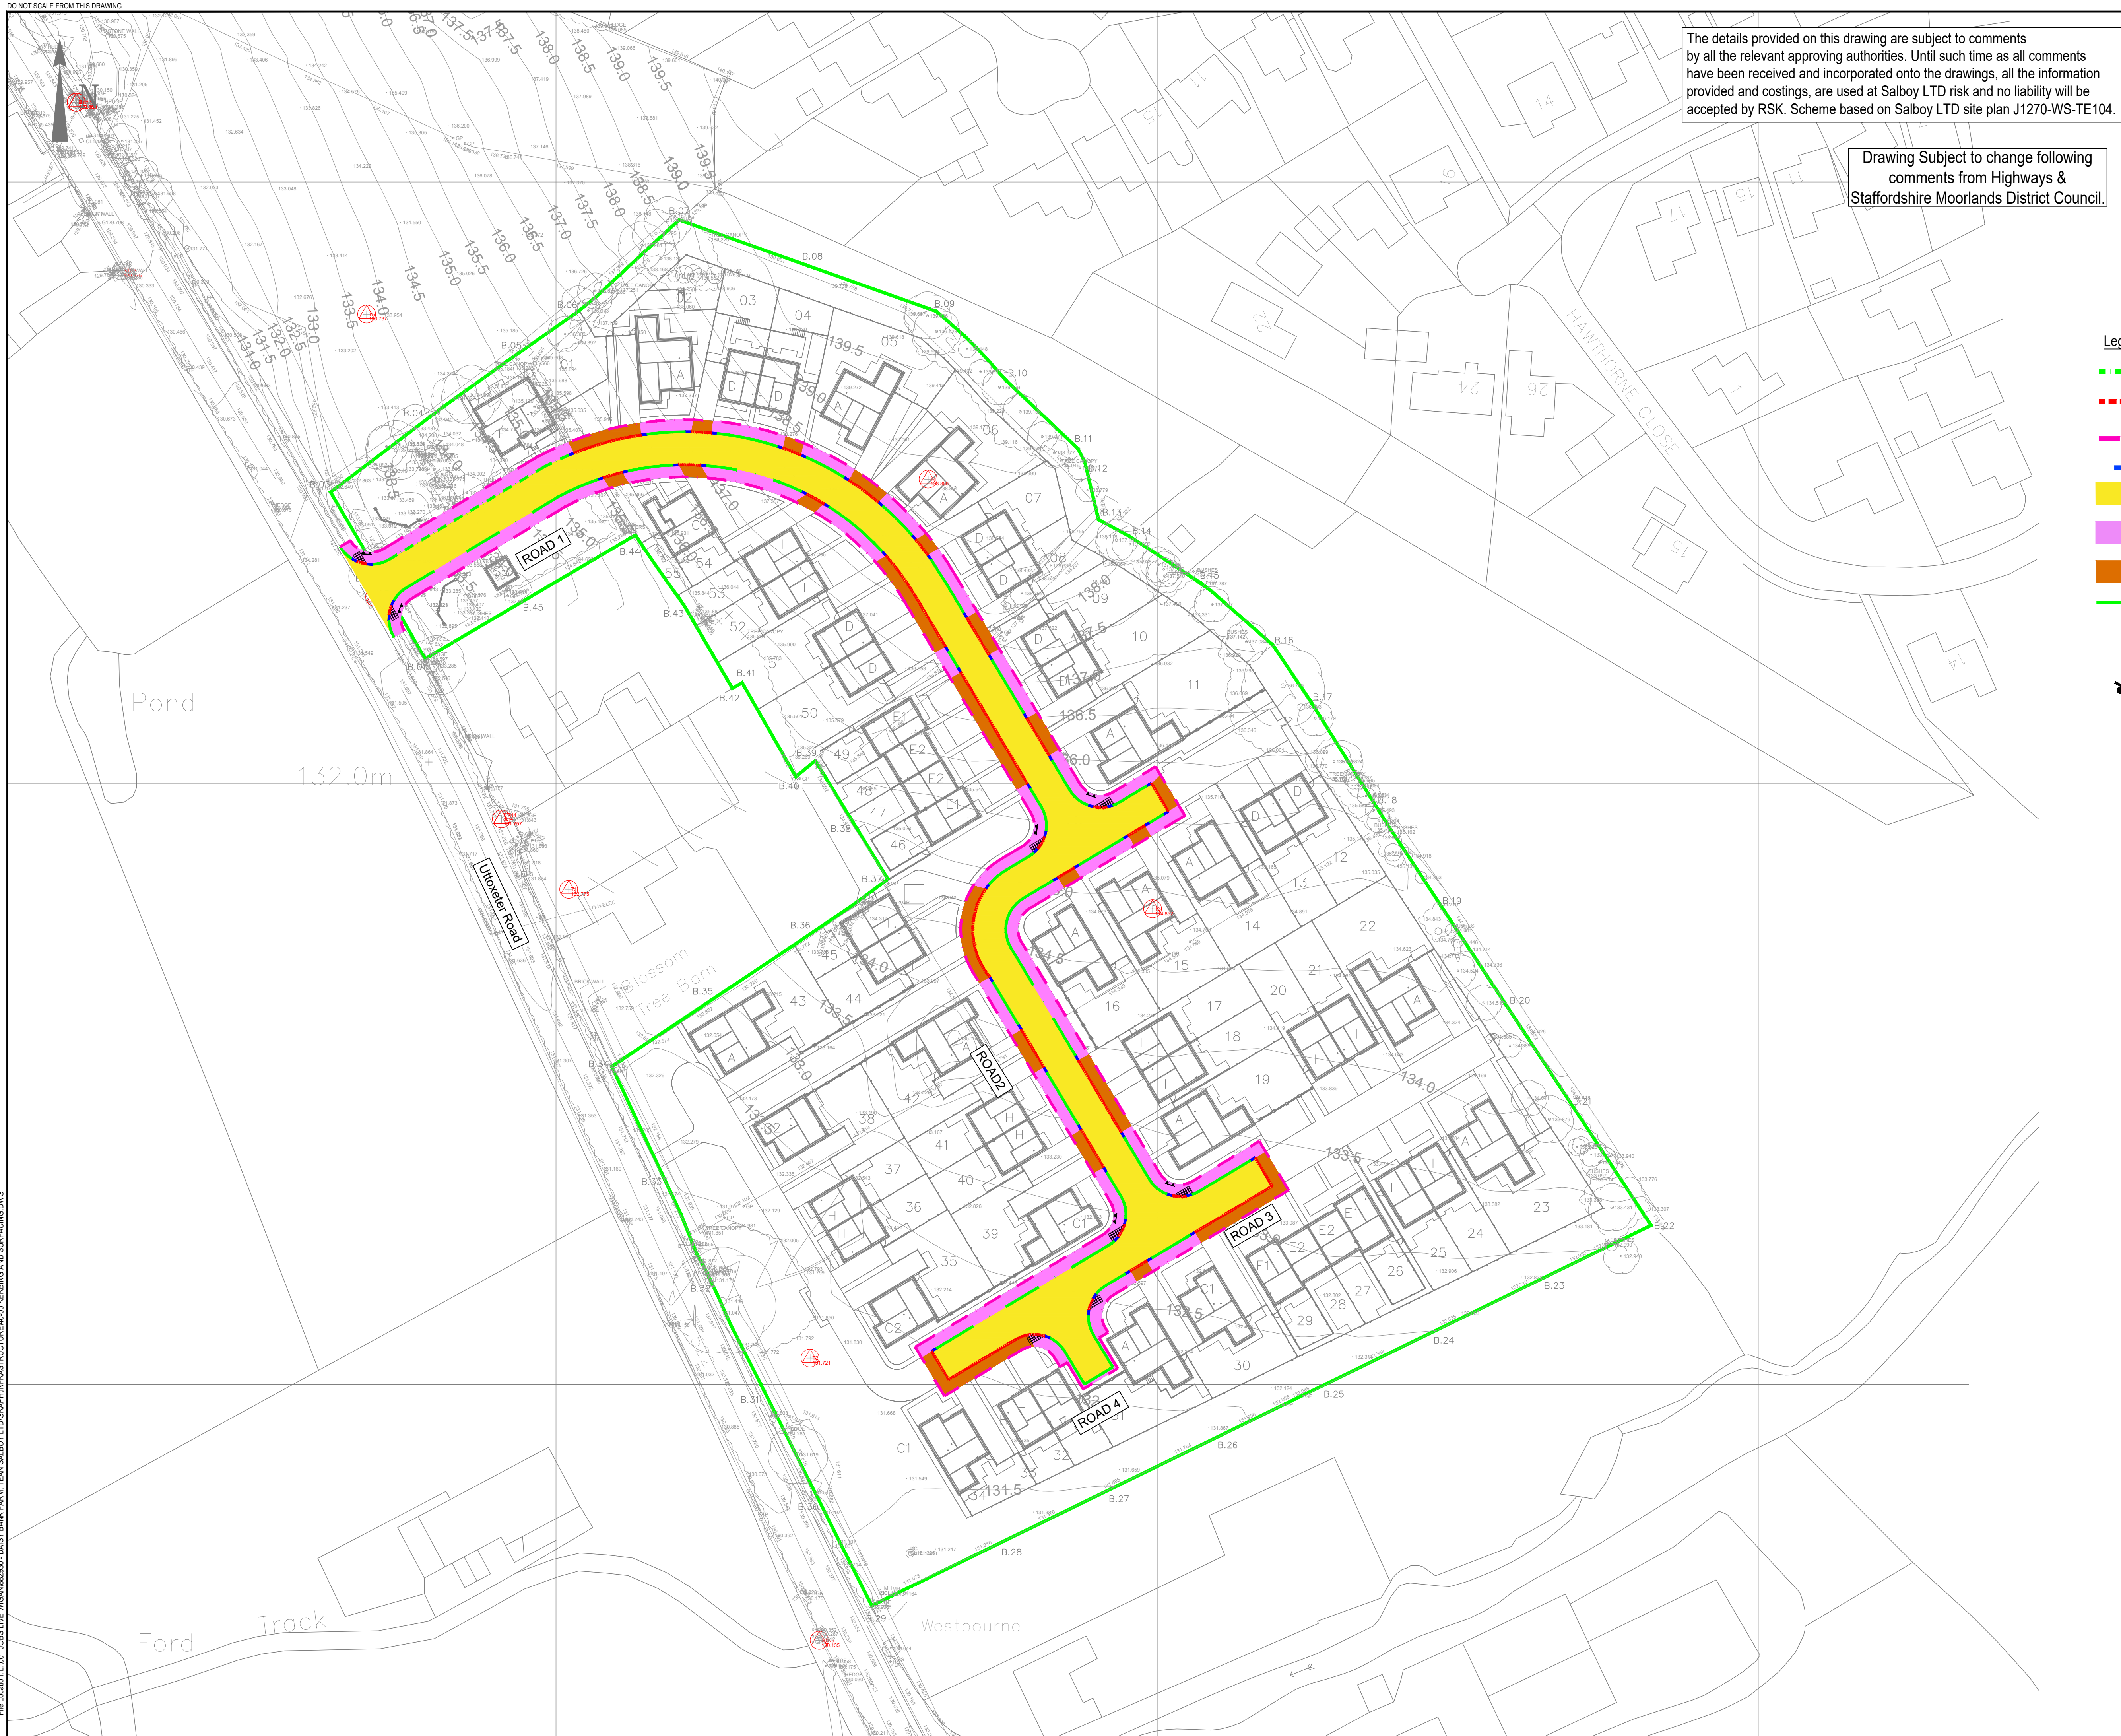

CIVIL / STRUCTURAL DESIGN RISK MANAGEMENT

Abnormal or unusual residual risks associated with the design outcomes shown on this drawing are:-

RSK LDE LTD has followed its Design Risk Management process for Hazard Elimination and Risk reduction in developing the designs shown on this drawing. Abnormal or unusual residual risks may be shown above where it is considered that such risk may not normally be expected by competent persons engaged on work of this nature or type.

Rev

Date

Amendment

Drawn

Chkd

Appd

P2

14.01.26

Updated to suit latest site layout J1270-WS-TE104

JP

MAR

P1

26.09.25

First Issue

CB

MAR

LDE

CIVILS | STRUCTURES | HYDROLOGY

an rsk company

14 Beecham Court,
Pemberton Business Park,
Wigan,
WN3 6PR
United Kingdom

Tel: +44 (0) 1942 493255
Email: info@rsk.co.uk
Web: www.rsk.co.uk

Client

SALBOY

Project Title

Daisy Bank Farm Tean

Status

Detailed Design

Drawing Title

Kerbing and Surfacing

Drawn

Date

Checked

Date

Approved

Date

CB

SEPT 25

MAR

SEPT 25

Scale

Orig Size

Dimensions

1:500

A1

Project No.

File Name

882930

40-05

Drawing No.

Rev.

882930

LDE

DR

D

40-05

P2

Project No.

Orig.

Vol./Sys.

Lev./Loc.

Type

Role

Draw. No.

Scale 1:500

0 5 10 15 20 25m