


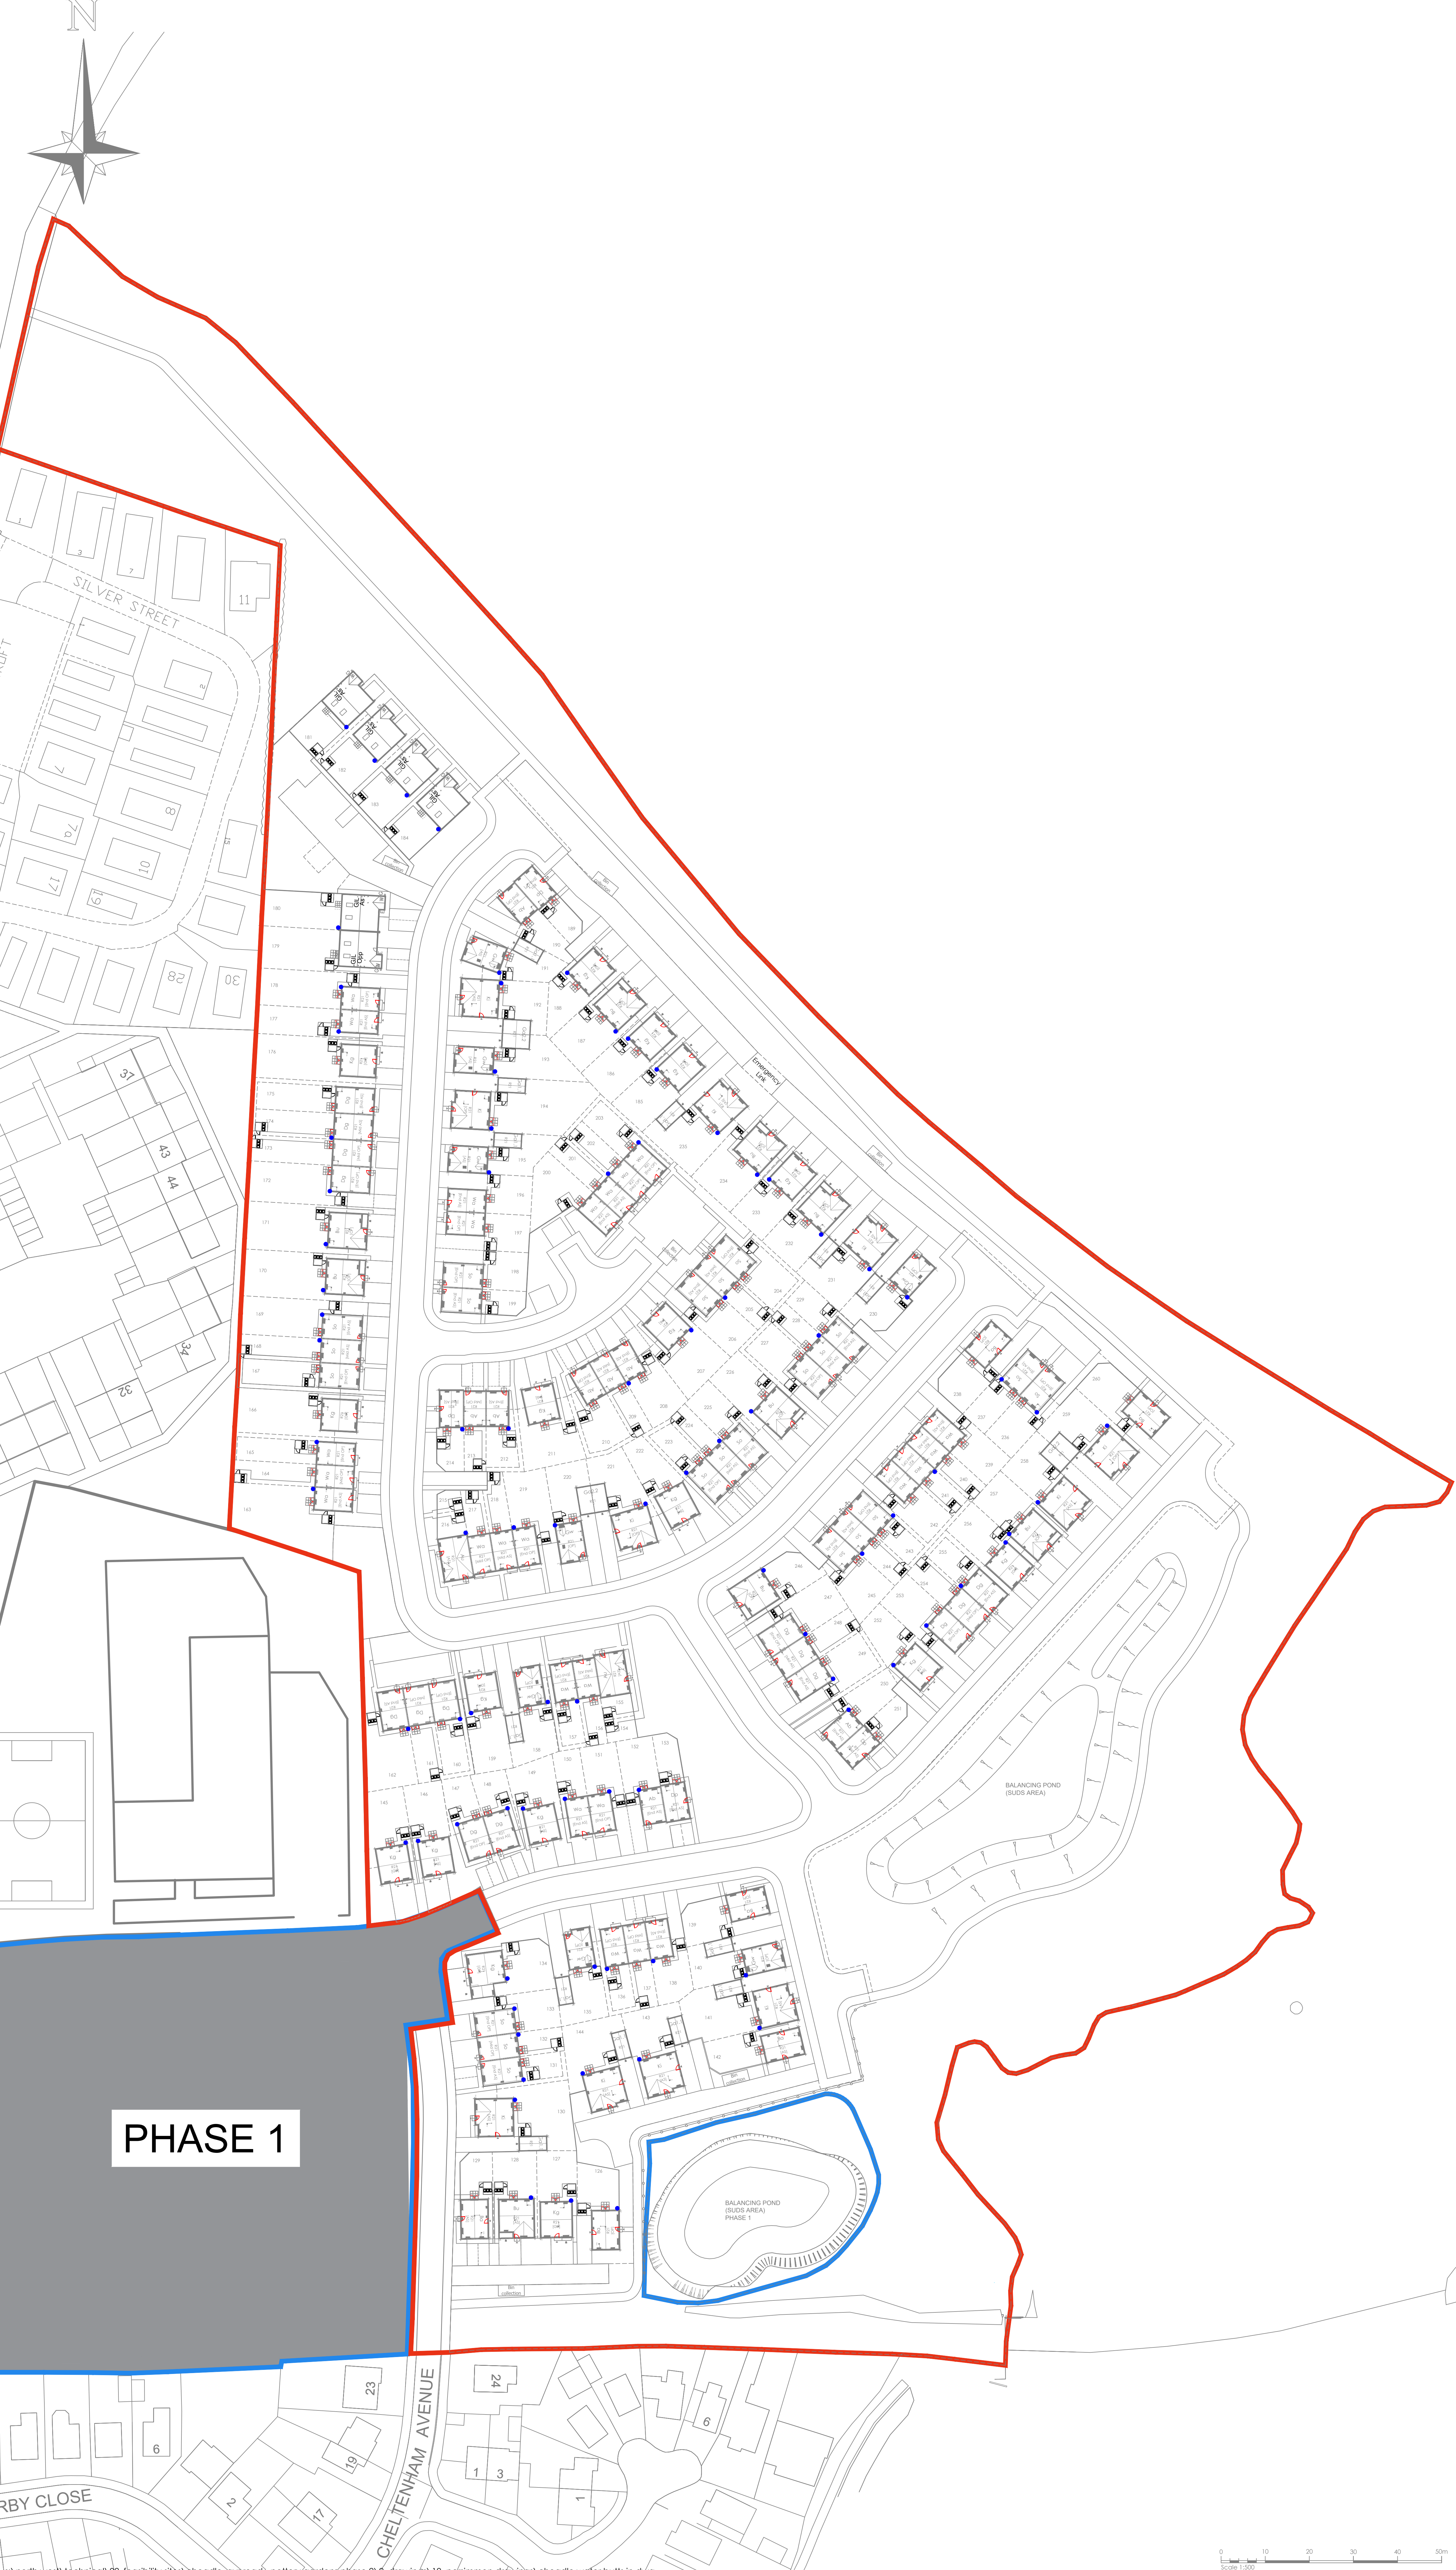

KEY

Water Butt Location

B	Updated to latest layout	Feb 2026
A	Updated to planning comments	Jan 2026
Rev.	Description.	Date.

Drawing Revisions



Persimmon Homes (North West)
1st Floor East, Chadwick House, Birchwood Park
Warrington, WA3 6AE
Tel: 0161 746 3737

Development Site:
Royal Gardens
Cheadle

Site Address:
Ayr Road

Drawing File:
Water Butt Layout

Date: Nov 2025	Scale: 1:500@A0	Drawn: JN
Drawing Status: Approval	Drawing Ref: 366-ENG-SK02	Rev: 8