



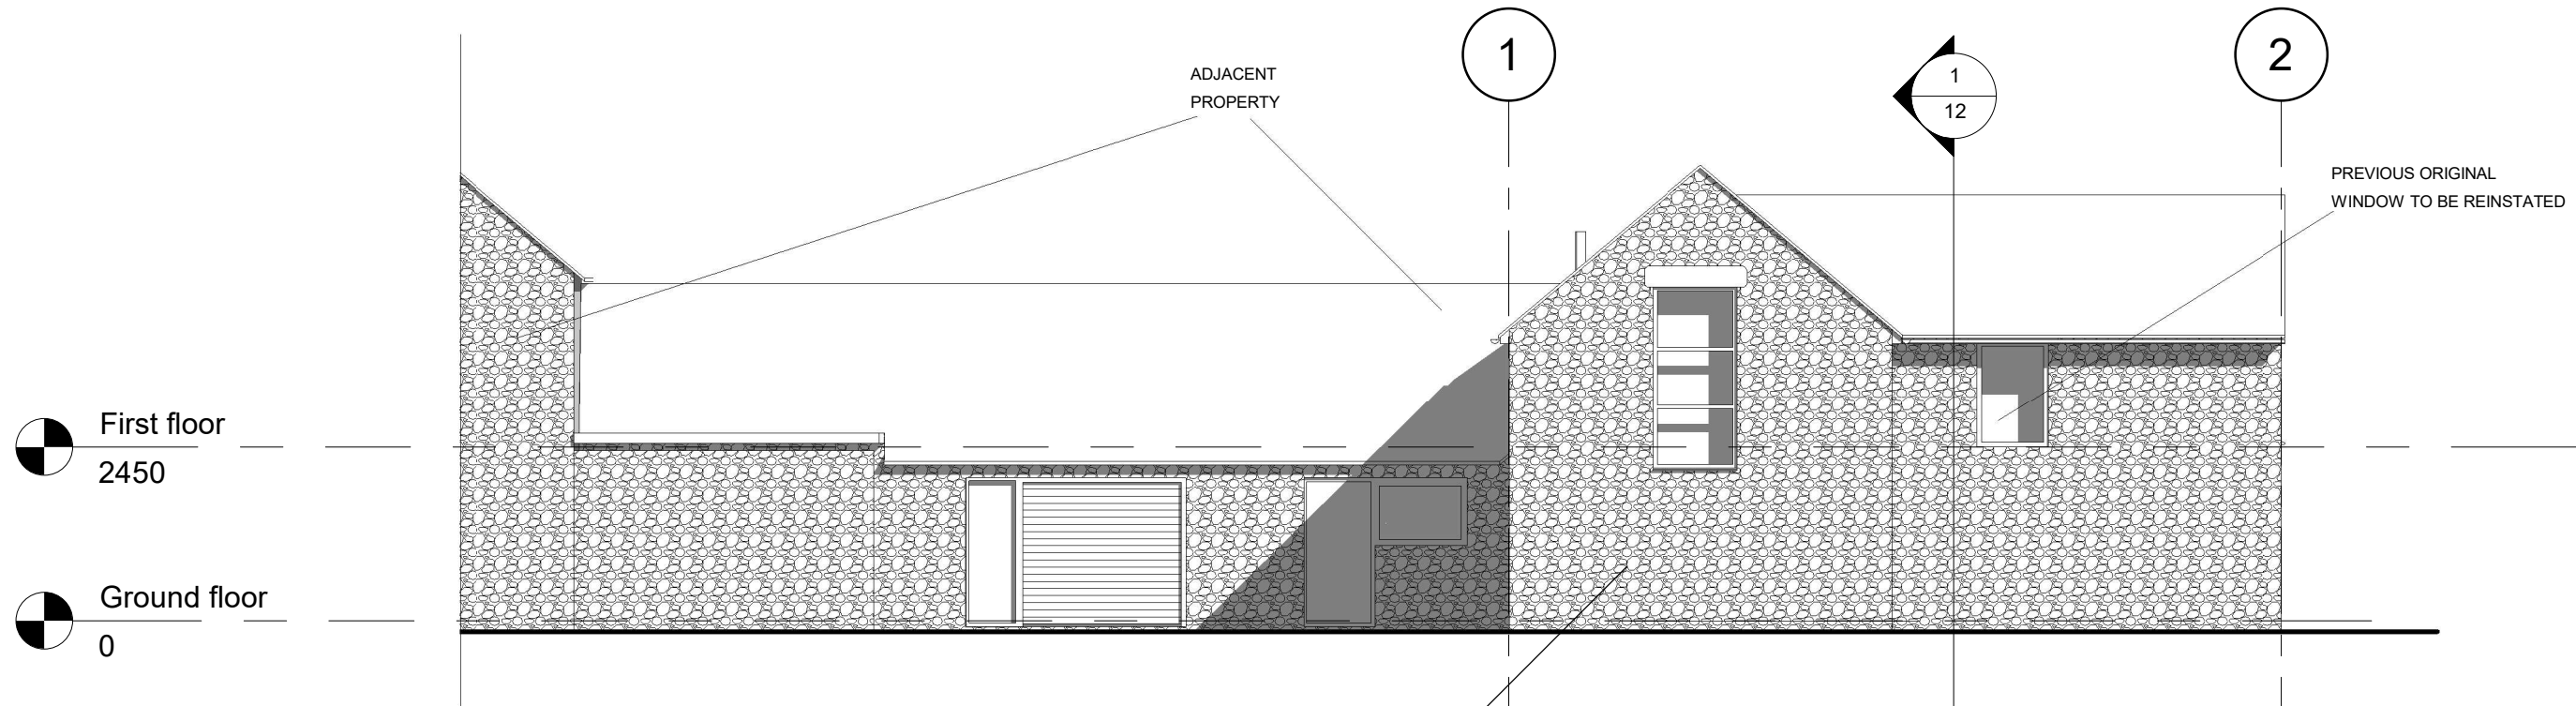

SOUTHEAST ELEVATION

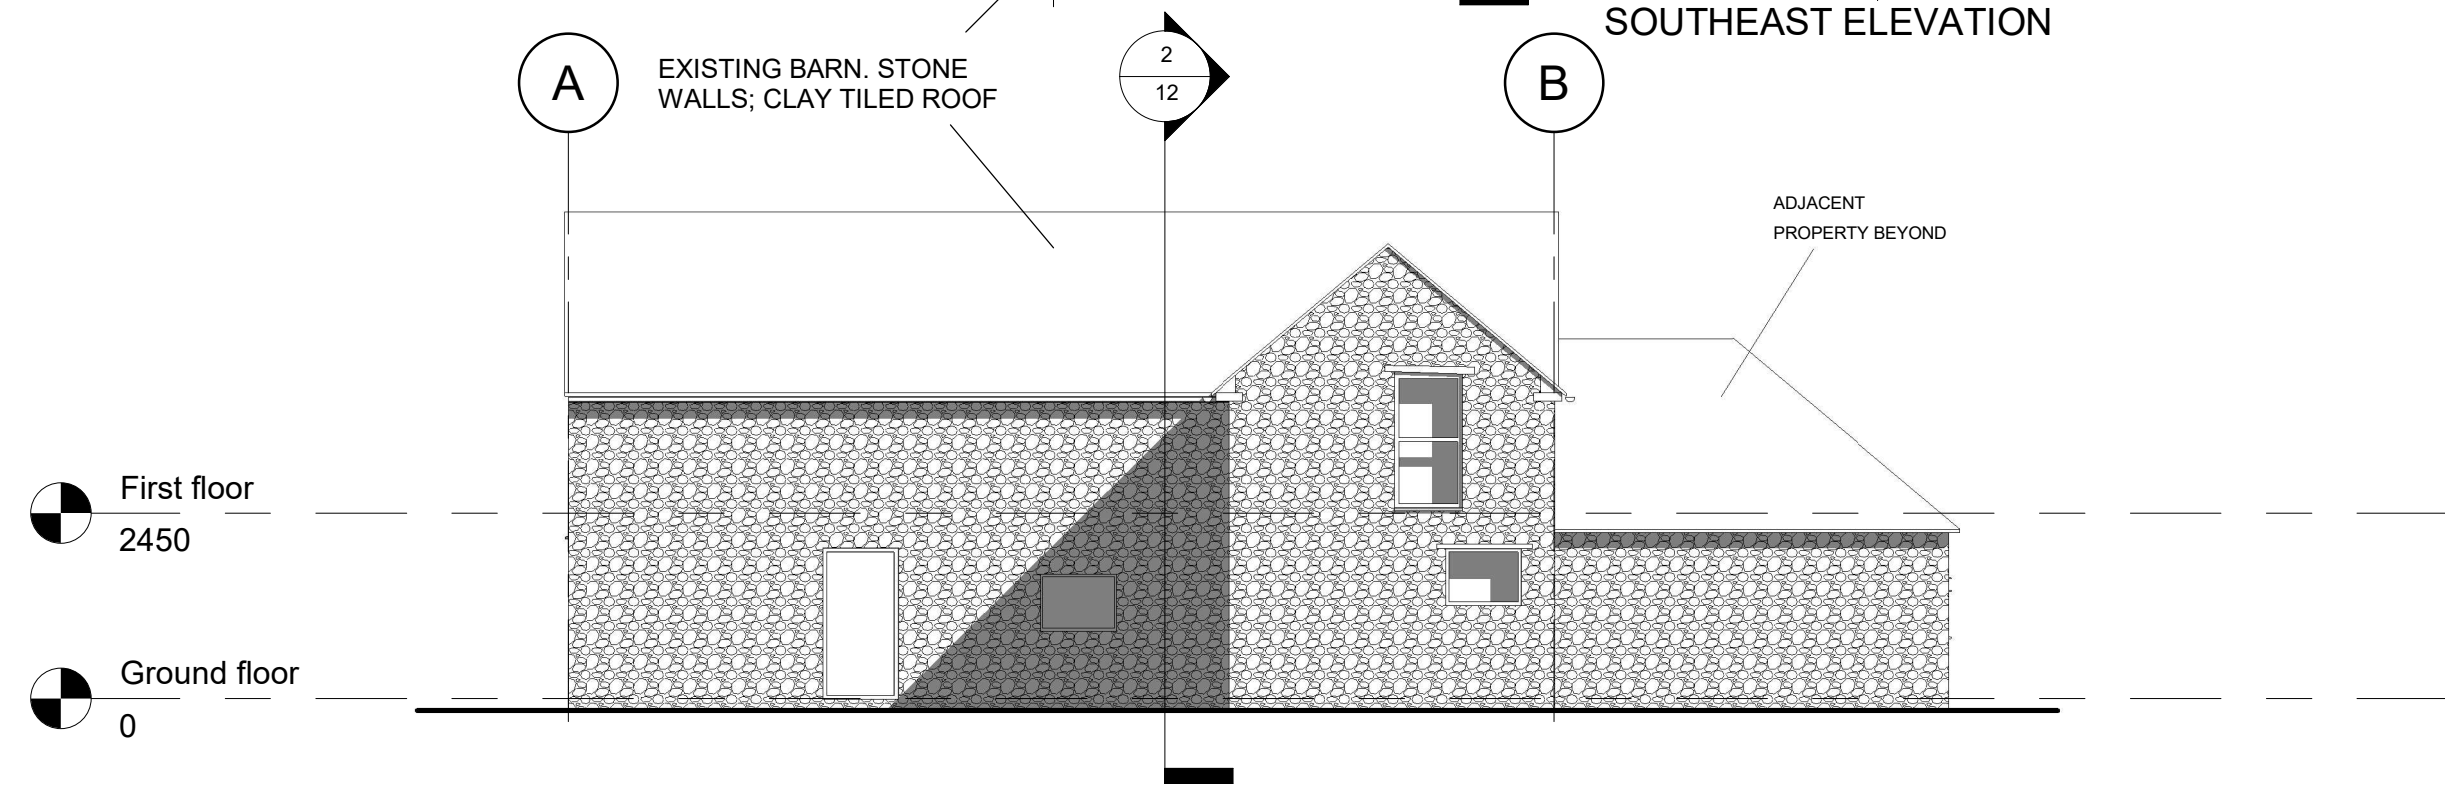

NORTHEAST ELEVATION

