



Proposed Landscaping

Scale 1:100

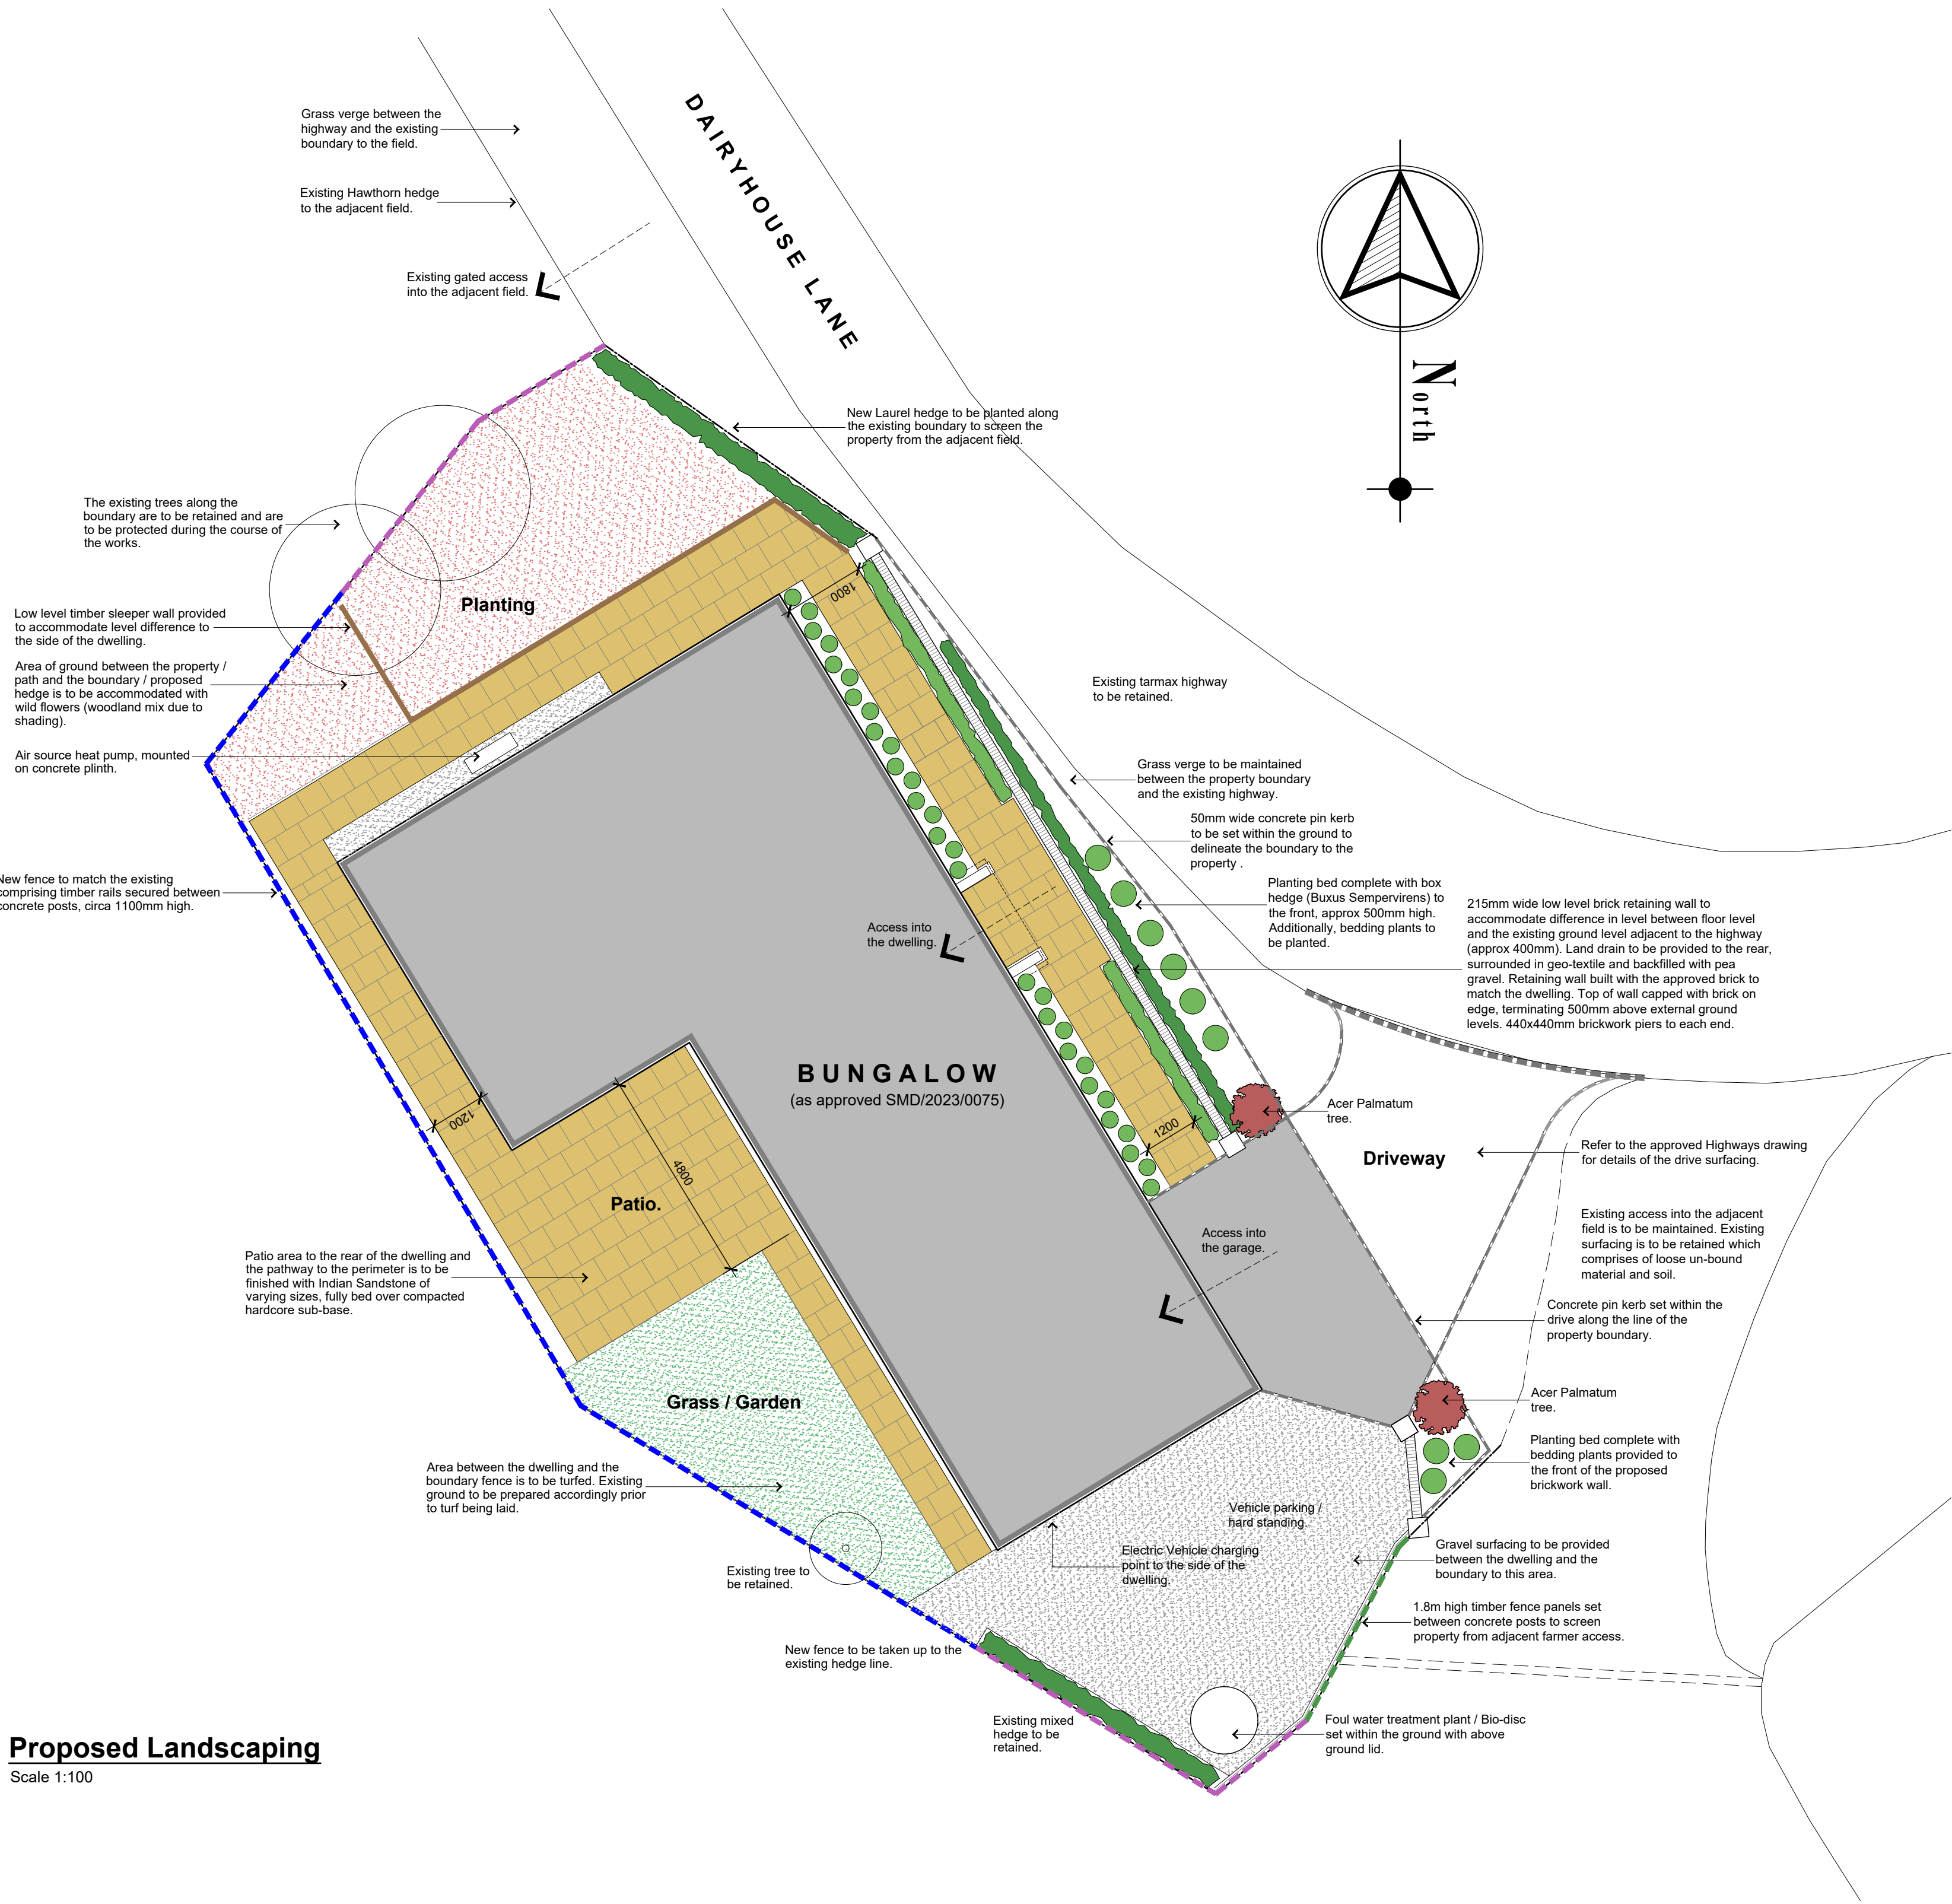

Site Boundary Plan

Scale 1:200

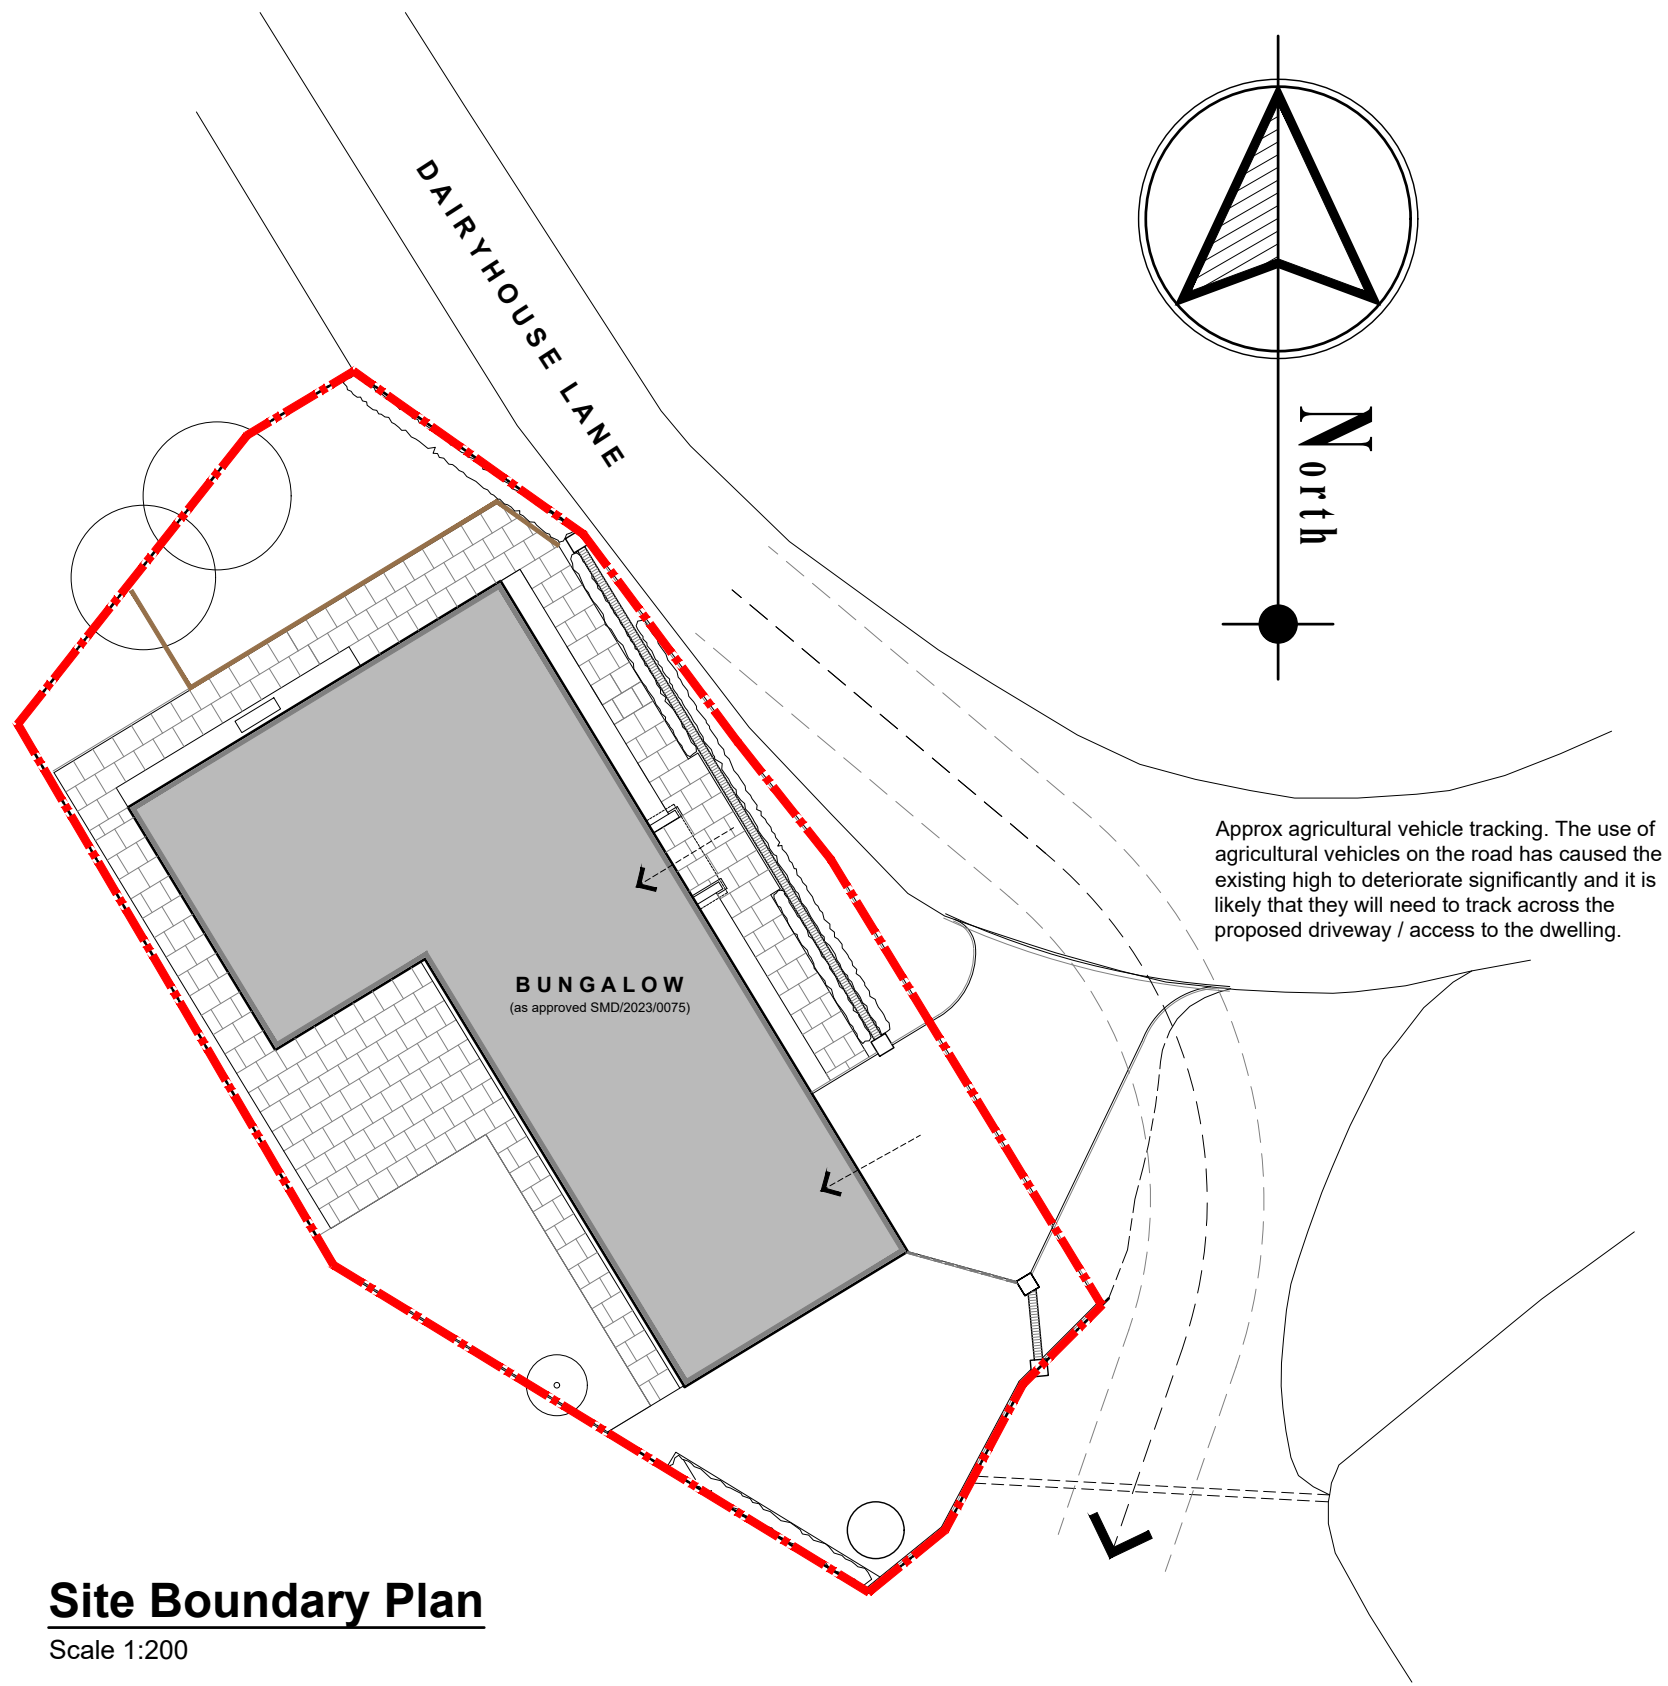

The following risks are identified as unusual or unfamiliar to a competent contractor

CONSTRUCTION
There are no significant or unfamiliar risks

DEMOLITION RISKS (FUTURE)
There are no significant or unfamiliar risks

It is assumed that all work will be carried out by a competent contractor working, where appropriate, to an approved method statement

Notes:

A Sheet size increased to A1. Amended to suit client comments. 1:200 plan added to show site boundary and agricultural vehicle impact on driveway.

REV DETAILS DATE DRN/CHK

bhb architects
LICHFIELD 01543 254357
CHELTENHAM 01242 521608

Proposed Bungalow, Dairyhouse Lane, Dilhorne

4316 - 805

Mr A. Jones

Preliminary

ISO 9001
ISO 14001
Green REGISTER