







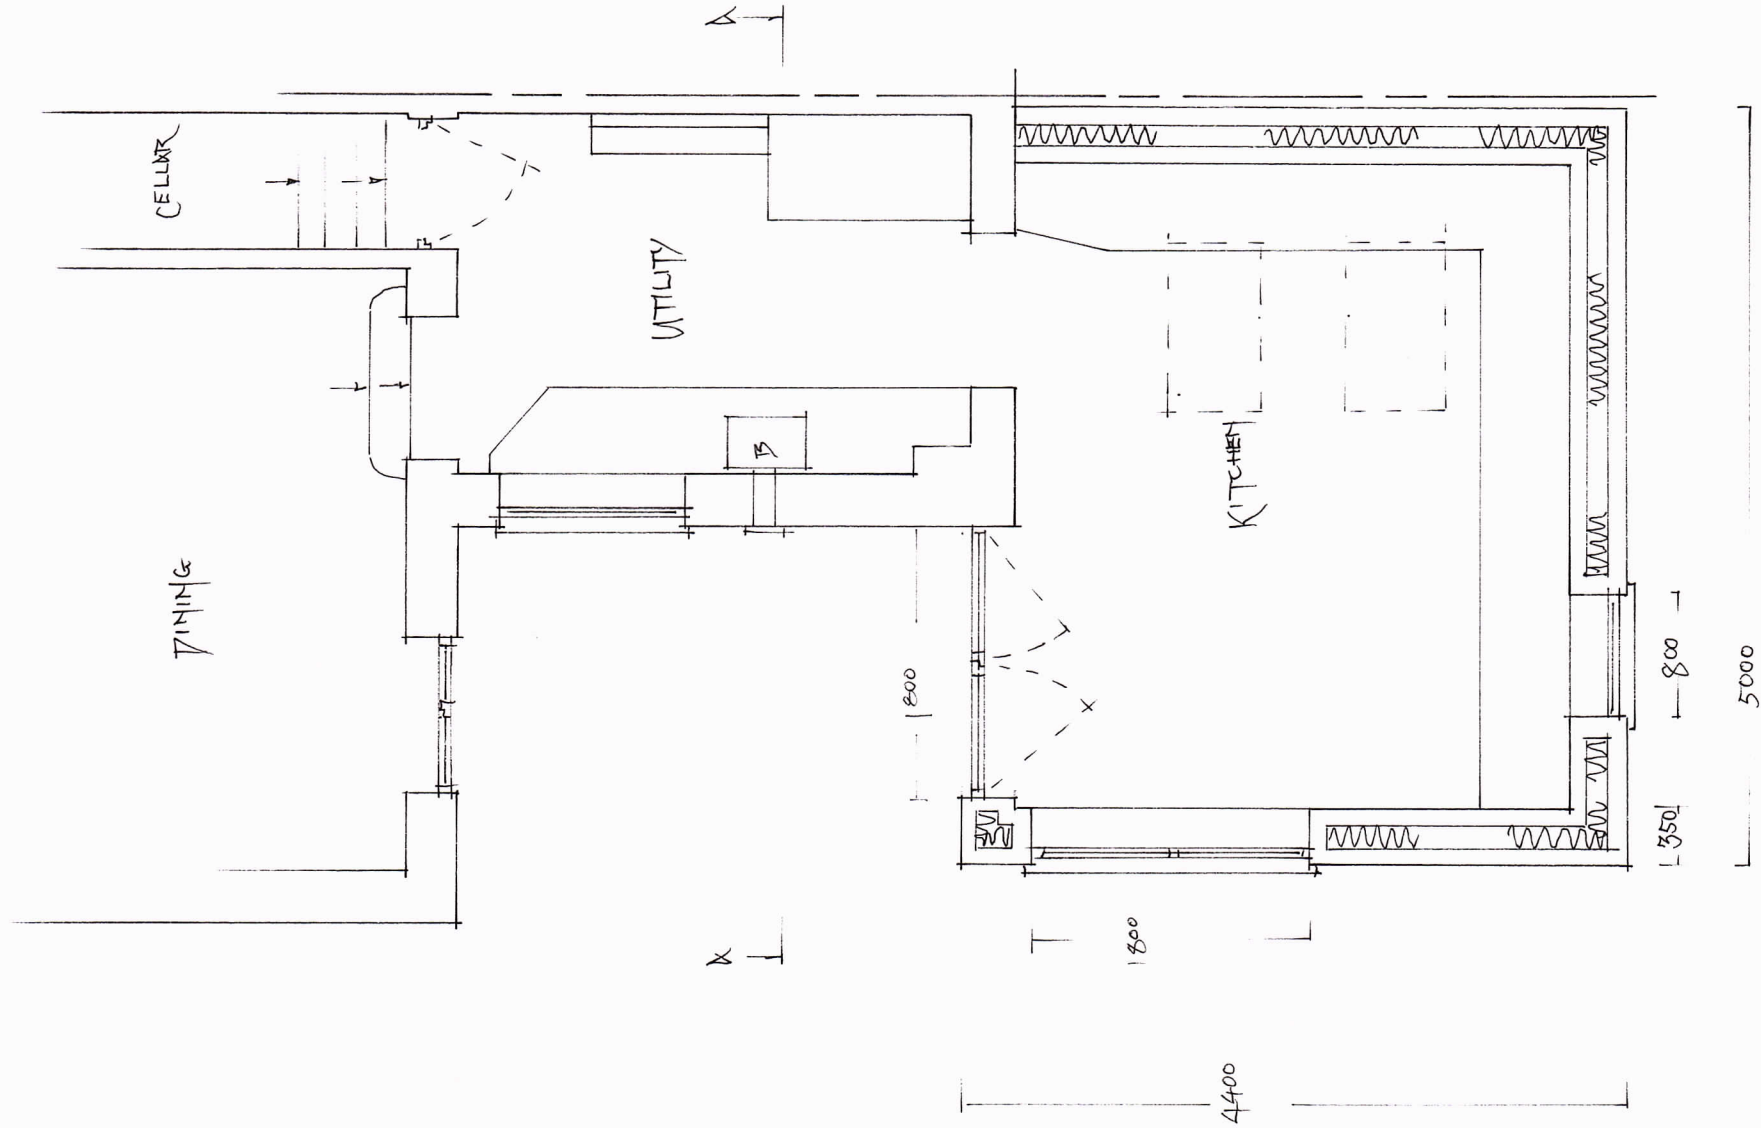


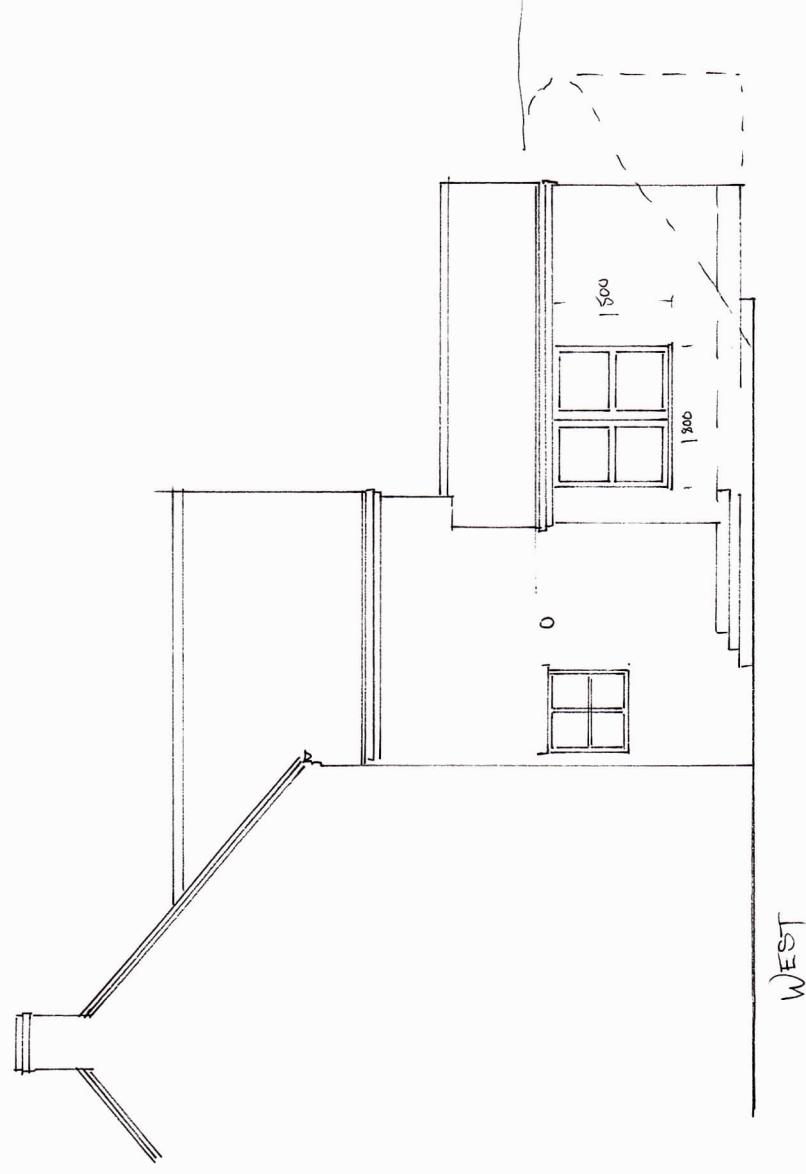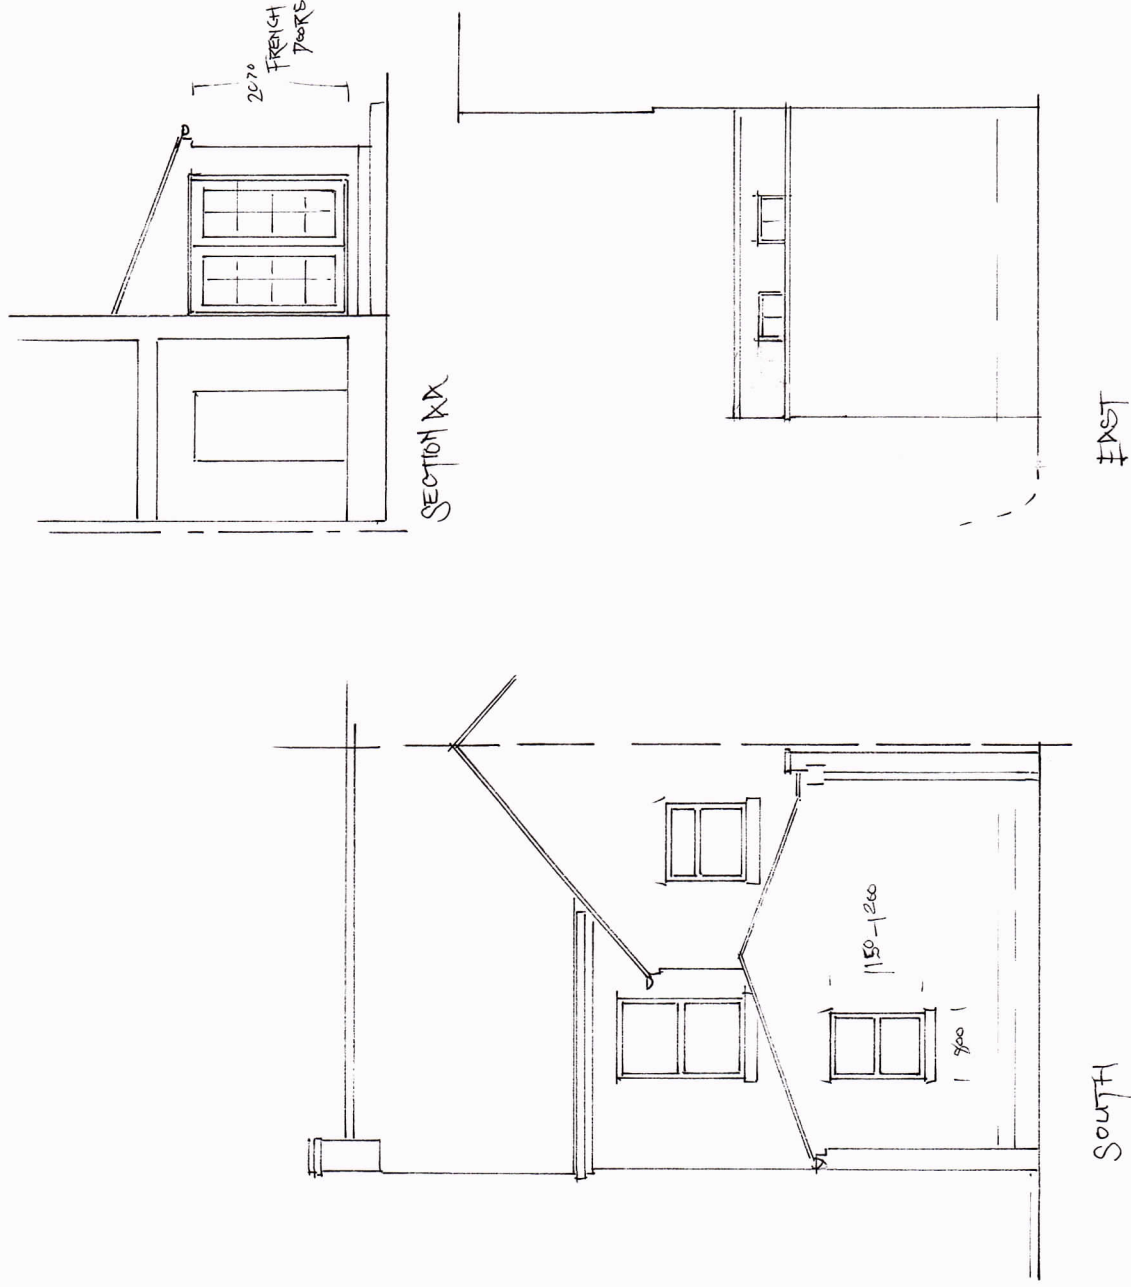

KIM SEXTON DESIGN
CLIFTON HOUSE
MAYFIELD
ASHBOURNE
DERBYSHIRE
DE6 2HN
07793 543120

SITE: THE MOUNT
ALTON
STO 4XQ

SCALE:- 1:50 & 1:100 @ A3
DETAIL:- REAR KITCHEN
EXTENSION,
'PROPOSED',
ELEVATIONS
& FLOOR PLAN
'REVISED',

MEASUREMENTS
TO BE CHECKED
ON SITE.
DRAWINGS FOR
PLANNING ONLY

TM 01.24.002