


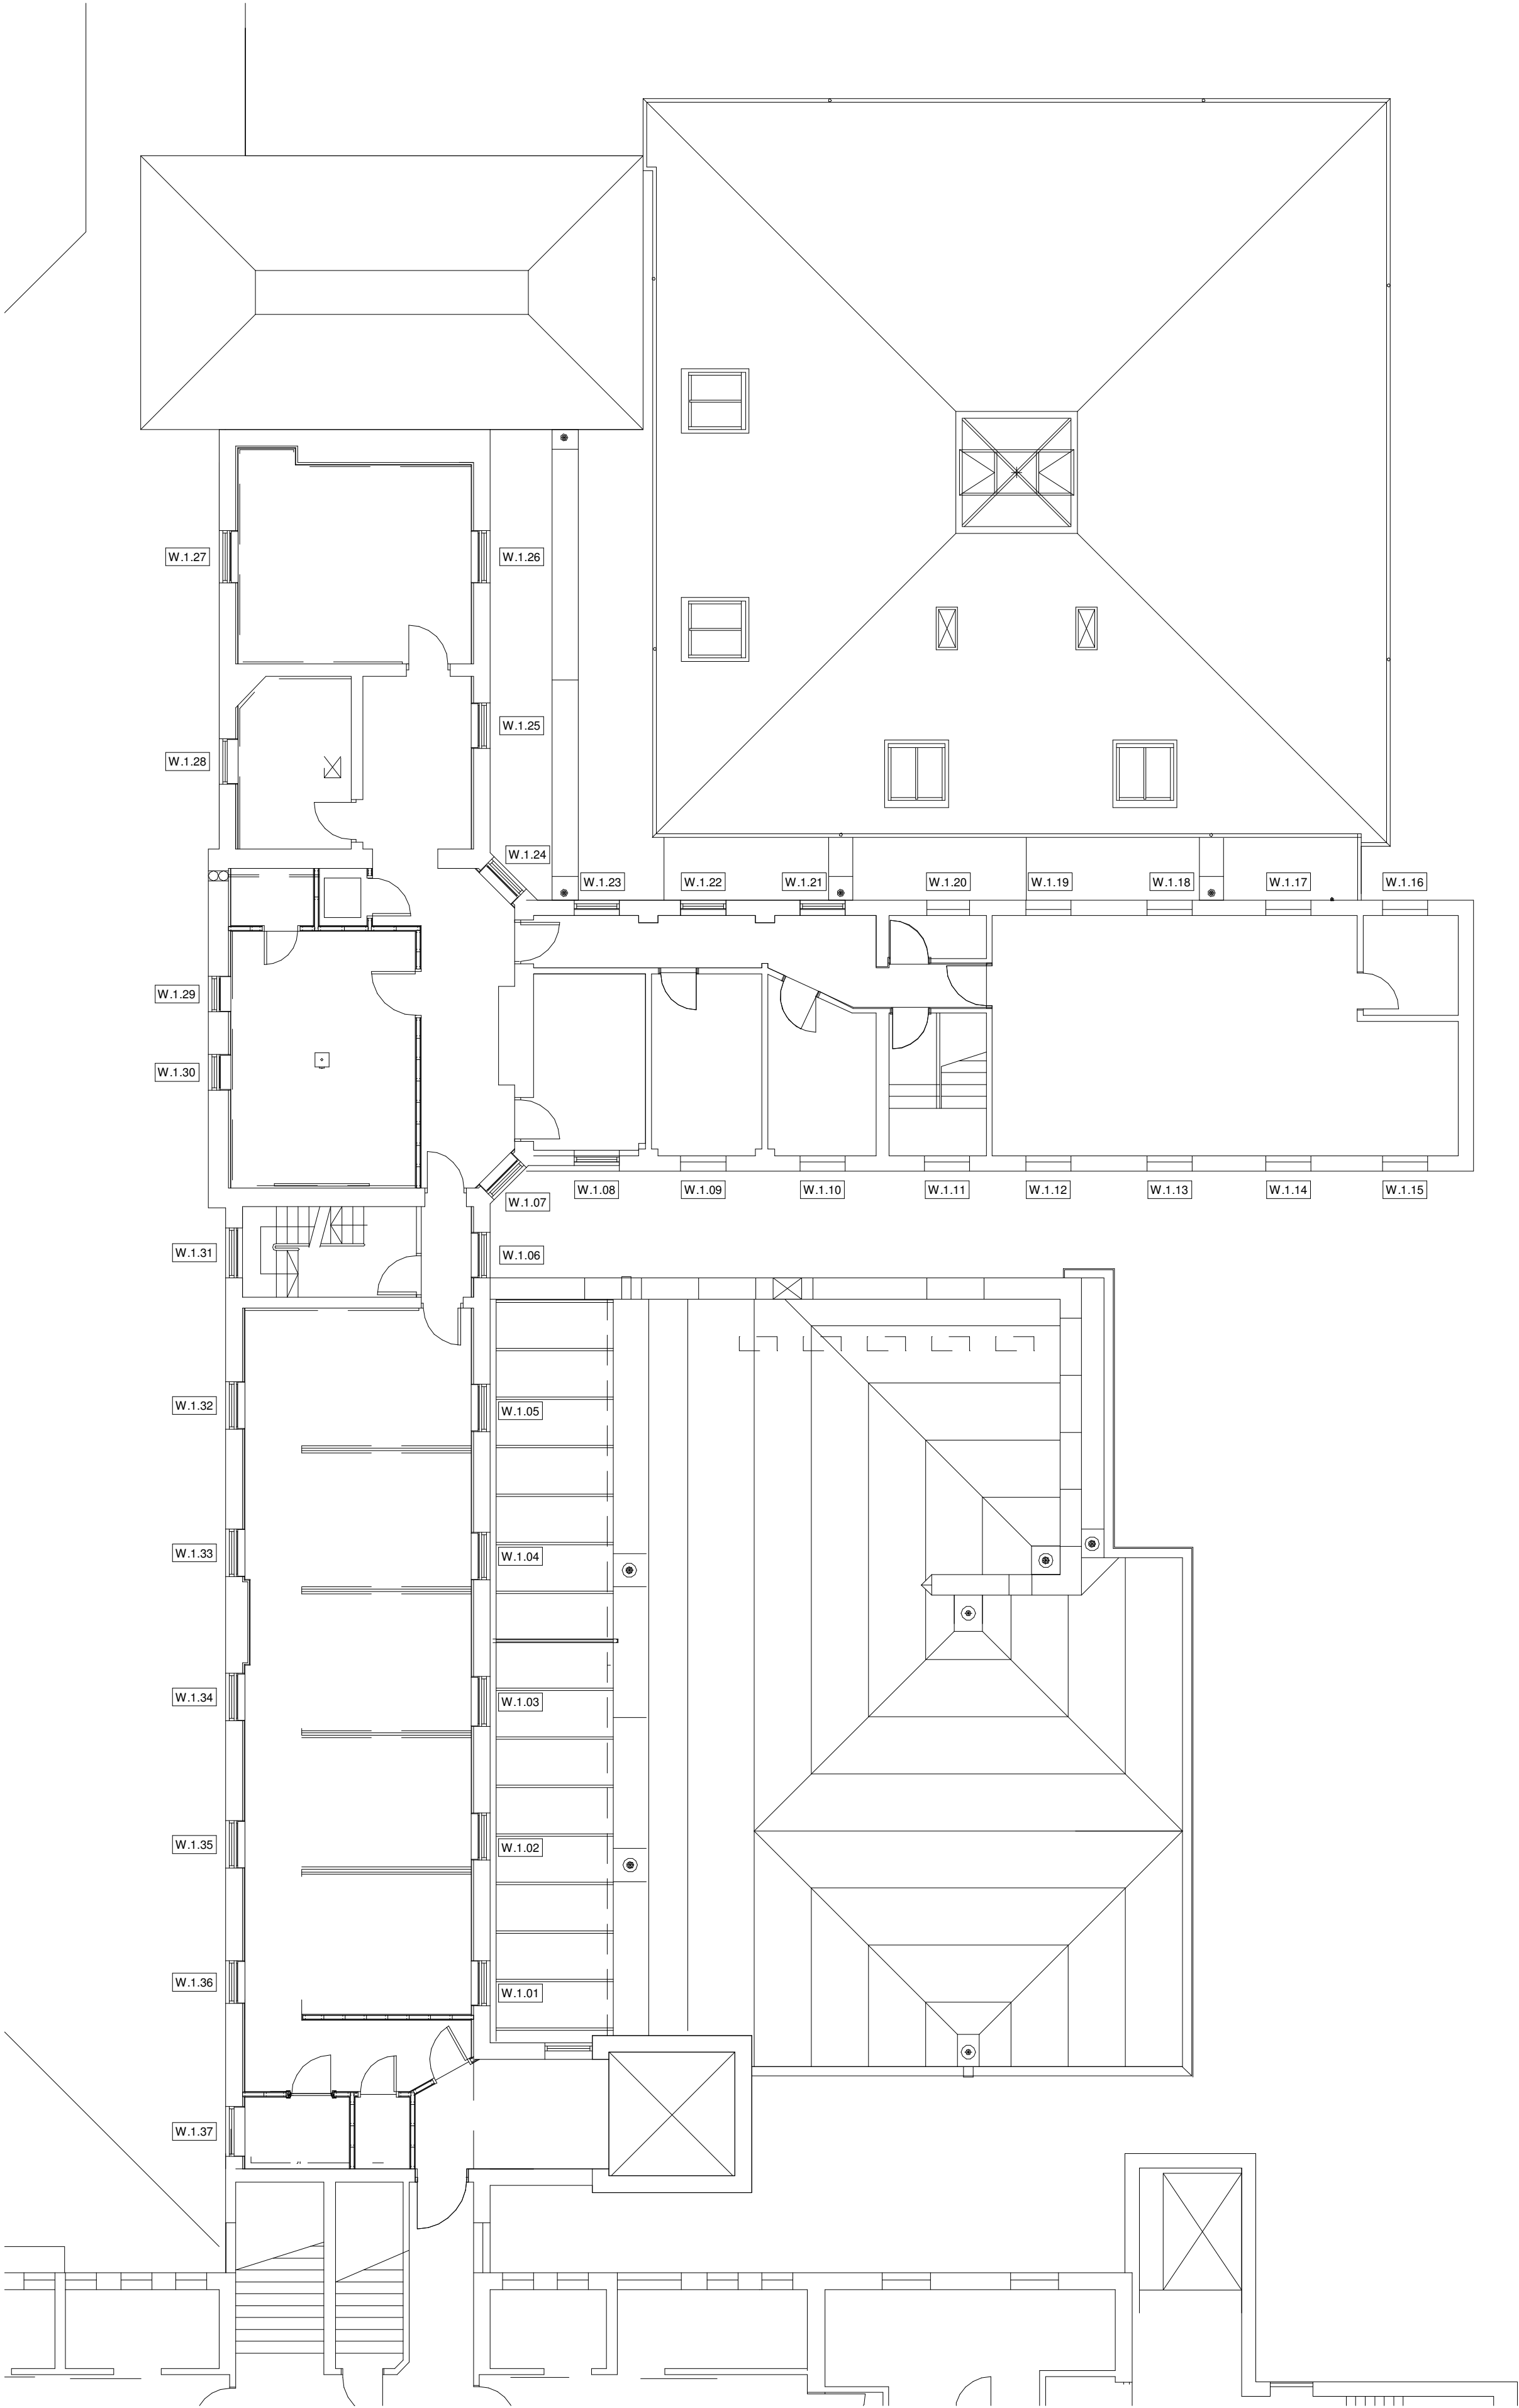

First Floor Plan

1 : 100



ctd architects

Clerk Bank House
Clerk Bank
LEEK
Staffordshire
ST13 5HE
t : 01538 373477
f : 01538 386503

e : info@ctdarchitects.co.uk
w : www.ctdarchitects.co.uk

- ctd architects © 2026
- This drawing is copyright.
 - All dimensions to be checked on site before proceeding.
 - Contractor must notify the architect of any discrepancies before proceeding.
 - Contractor to check/adjust dimensions of new work to suit existing conditions. Do not assume existing structure or details are plumb, square or level.
 - All drawings to be read in conjunction with all other consultants drawings and specs.

P01	05-02-2026	CgH	Planning & Listed Building Consent Issue		
Rev	Date	Drawn	Description		
Client			Project		
			Proposed Replacement of 16no. First Floor Windows to North Radial Wing		
			Leek Moorlands Hospital, Ashbourne Road, LEEK, ST13 5BQ		
			Title		
			First Floor Plan 'as existing'		
			Scale	1 : 100	Size A2
			Drawn	CgH	Chk'd CH
			Status	PLANNING & LBC	
			Drawing Ref	2606 - CTD - RW - 01 - DR - A - 005 - P01	