


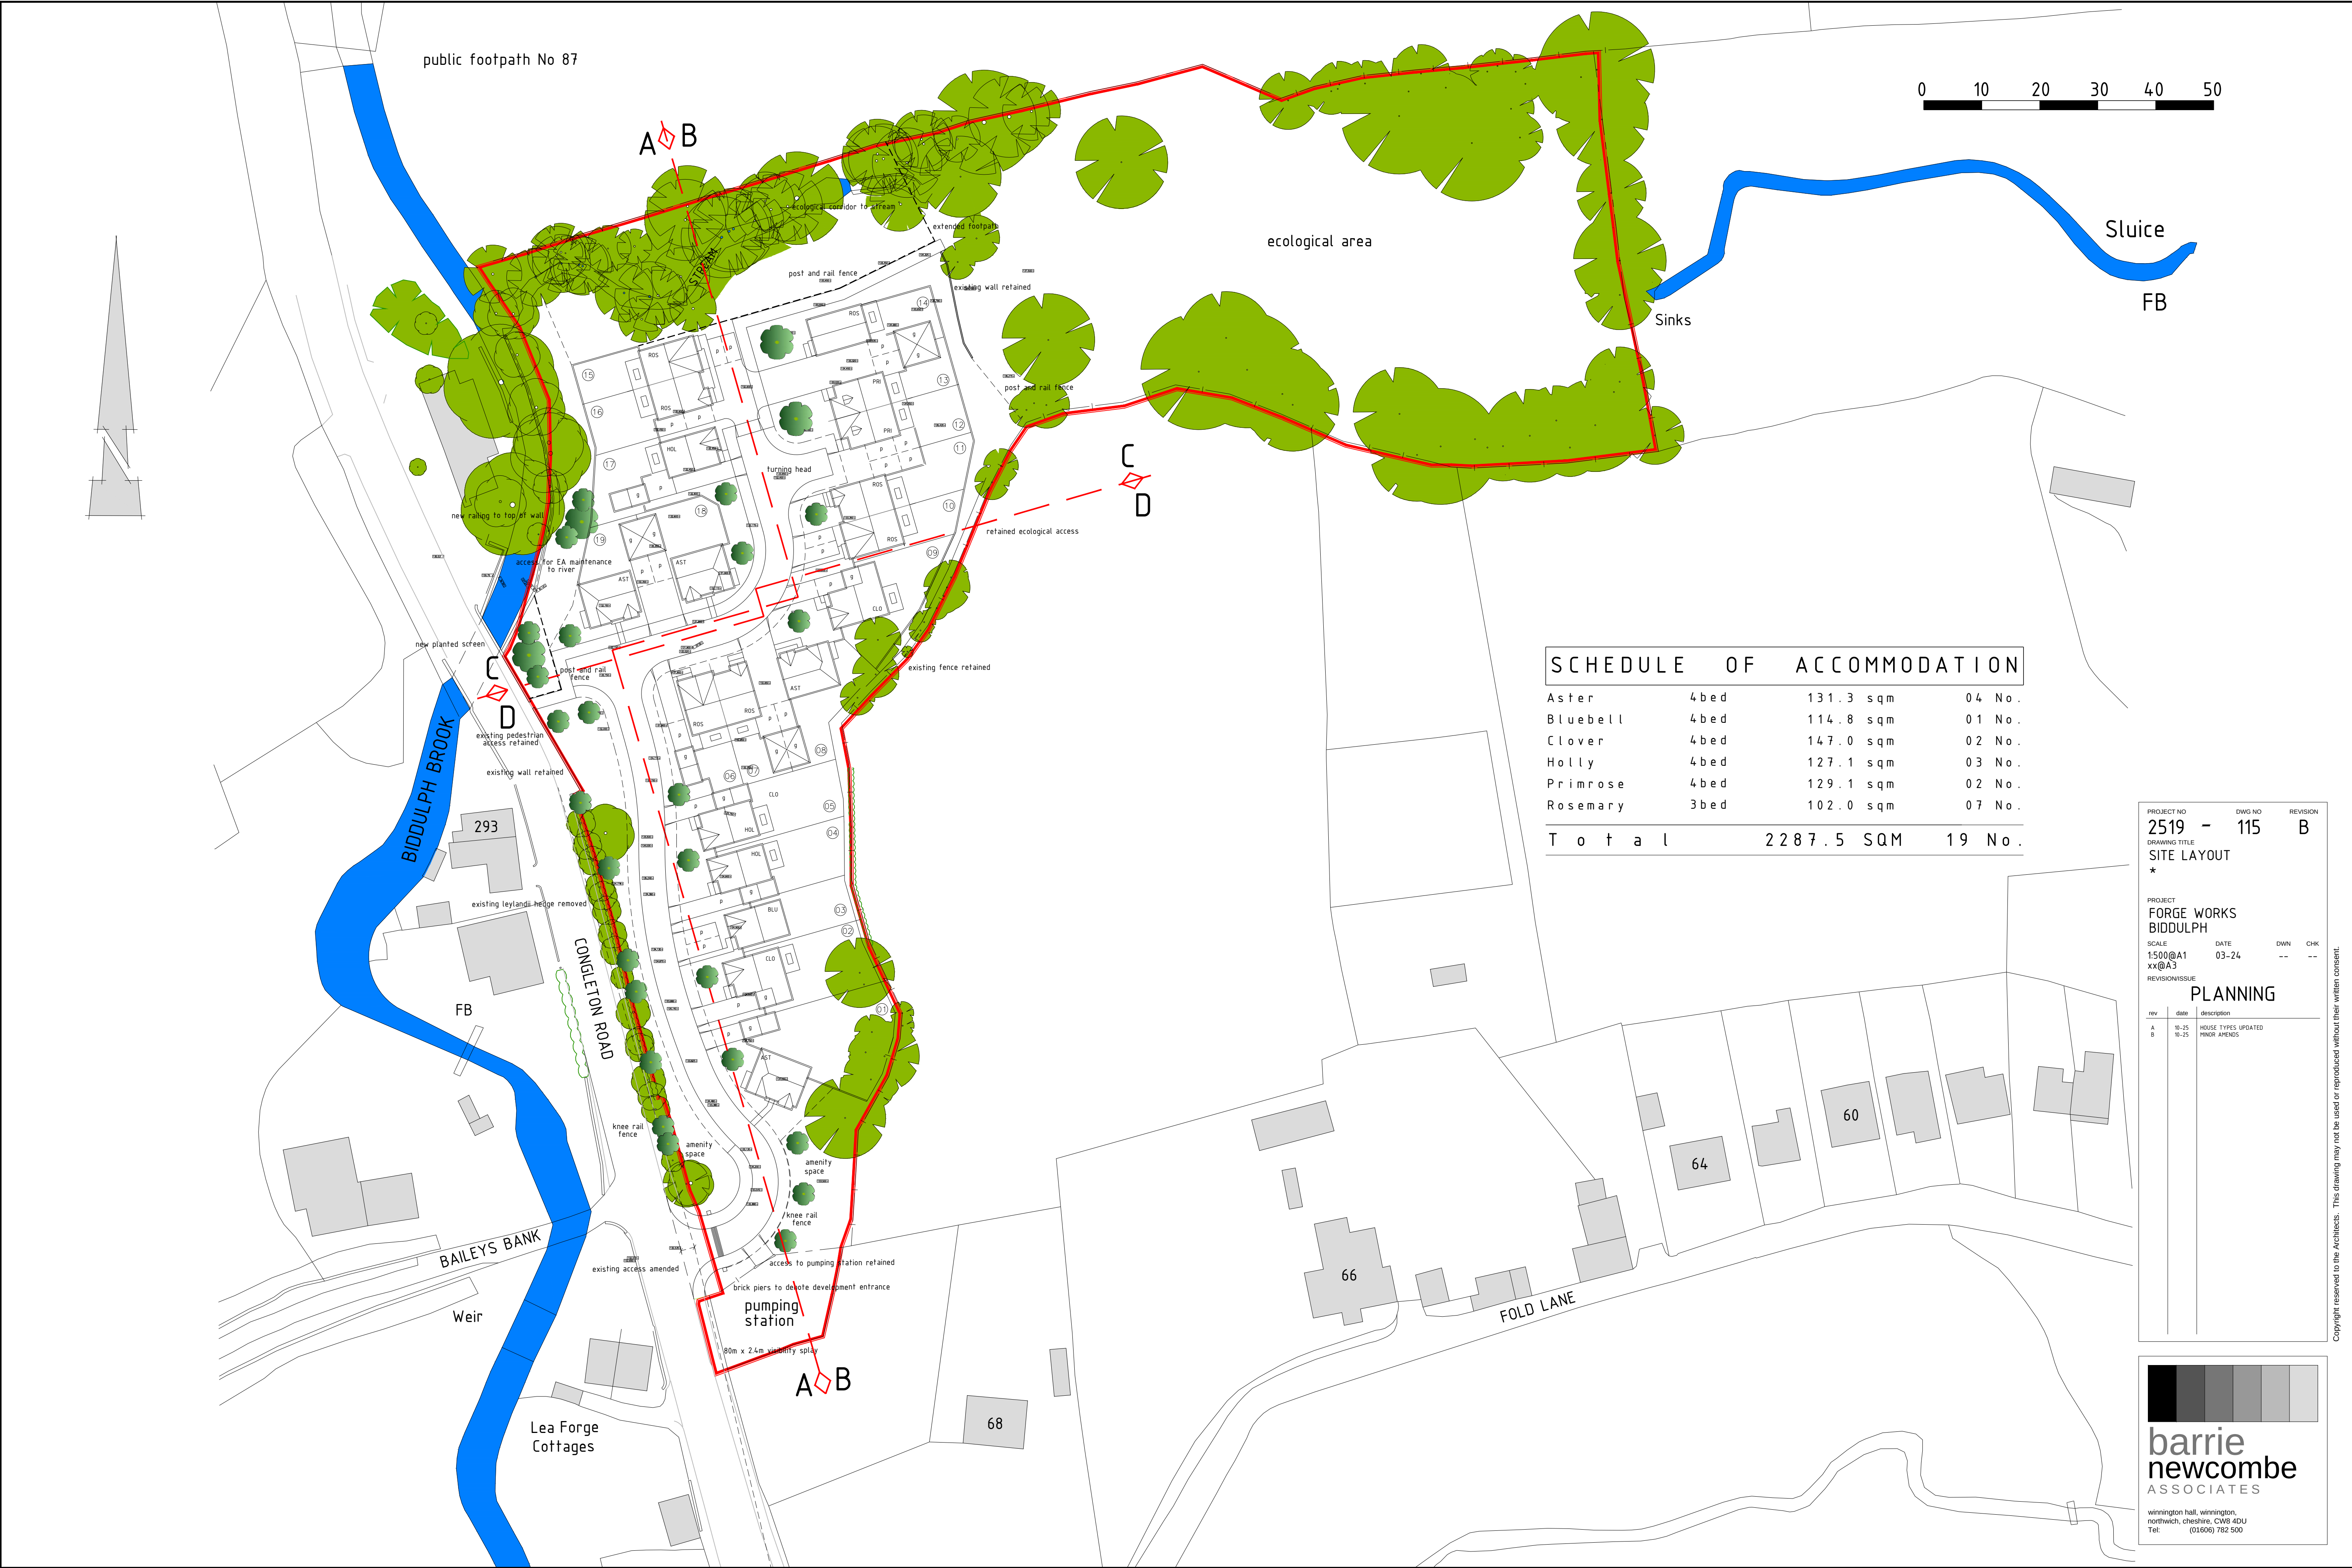

SCHEDULE OF ACCOMMODATION

Aster	4 bed	131.3 sqm	04 No.
Bluebell	4 bed	114.8 sqm	01 No.
Clover	4 bed	147.0 sqm	02 No.
Holly	4 bed	127.1 sqm	03 No.
Primrose	4 bed	129.1 sqm	02 No.
Rosemary	3 bed	102.0 sqm	07 No.

T o t a l 2287.5 SQM 19 No.

PROJECT NO:
2519

DWG NO:
- 115

REVISION:
B

DRAWING TITLE:
SITE LAYOUT

★

PROJECT:
**FORGE WORKS
BIDDULPH**

SCALE:
**1:500@A1
xx@A3**

DATE:
03-24

DWN:
--

CHK:
--

REVISION/ISSUE:
PLANNING

rev	date	description
A	10-25	HOUSE TYPES UPDATED
B	10-25	MINOR AMENDS

**barrie
newcombe**
ASSOCIATES

winnington hall, winnington,
northwich, cheshire, CW9 4DU
Tel: (01606) 782 500