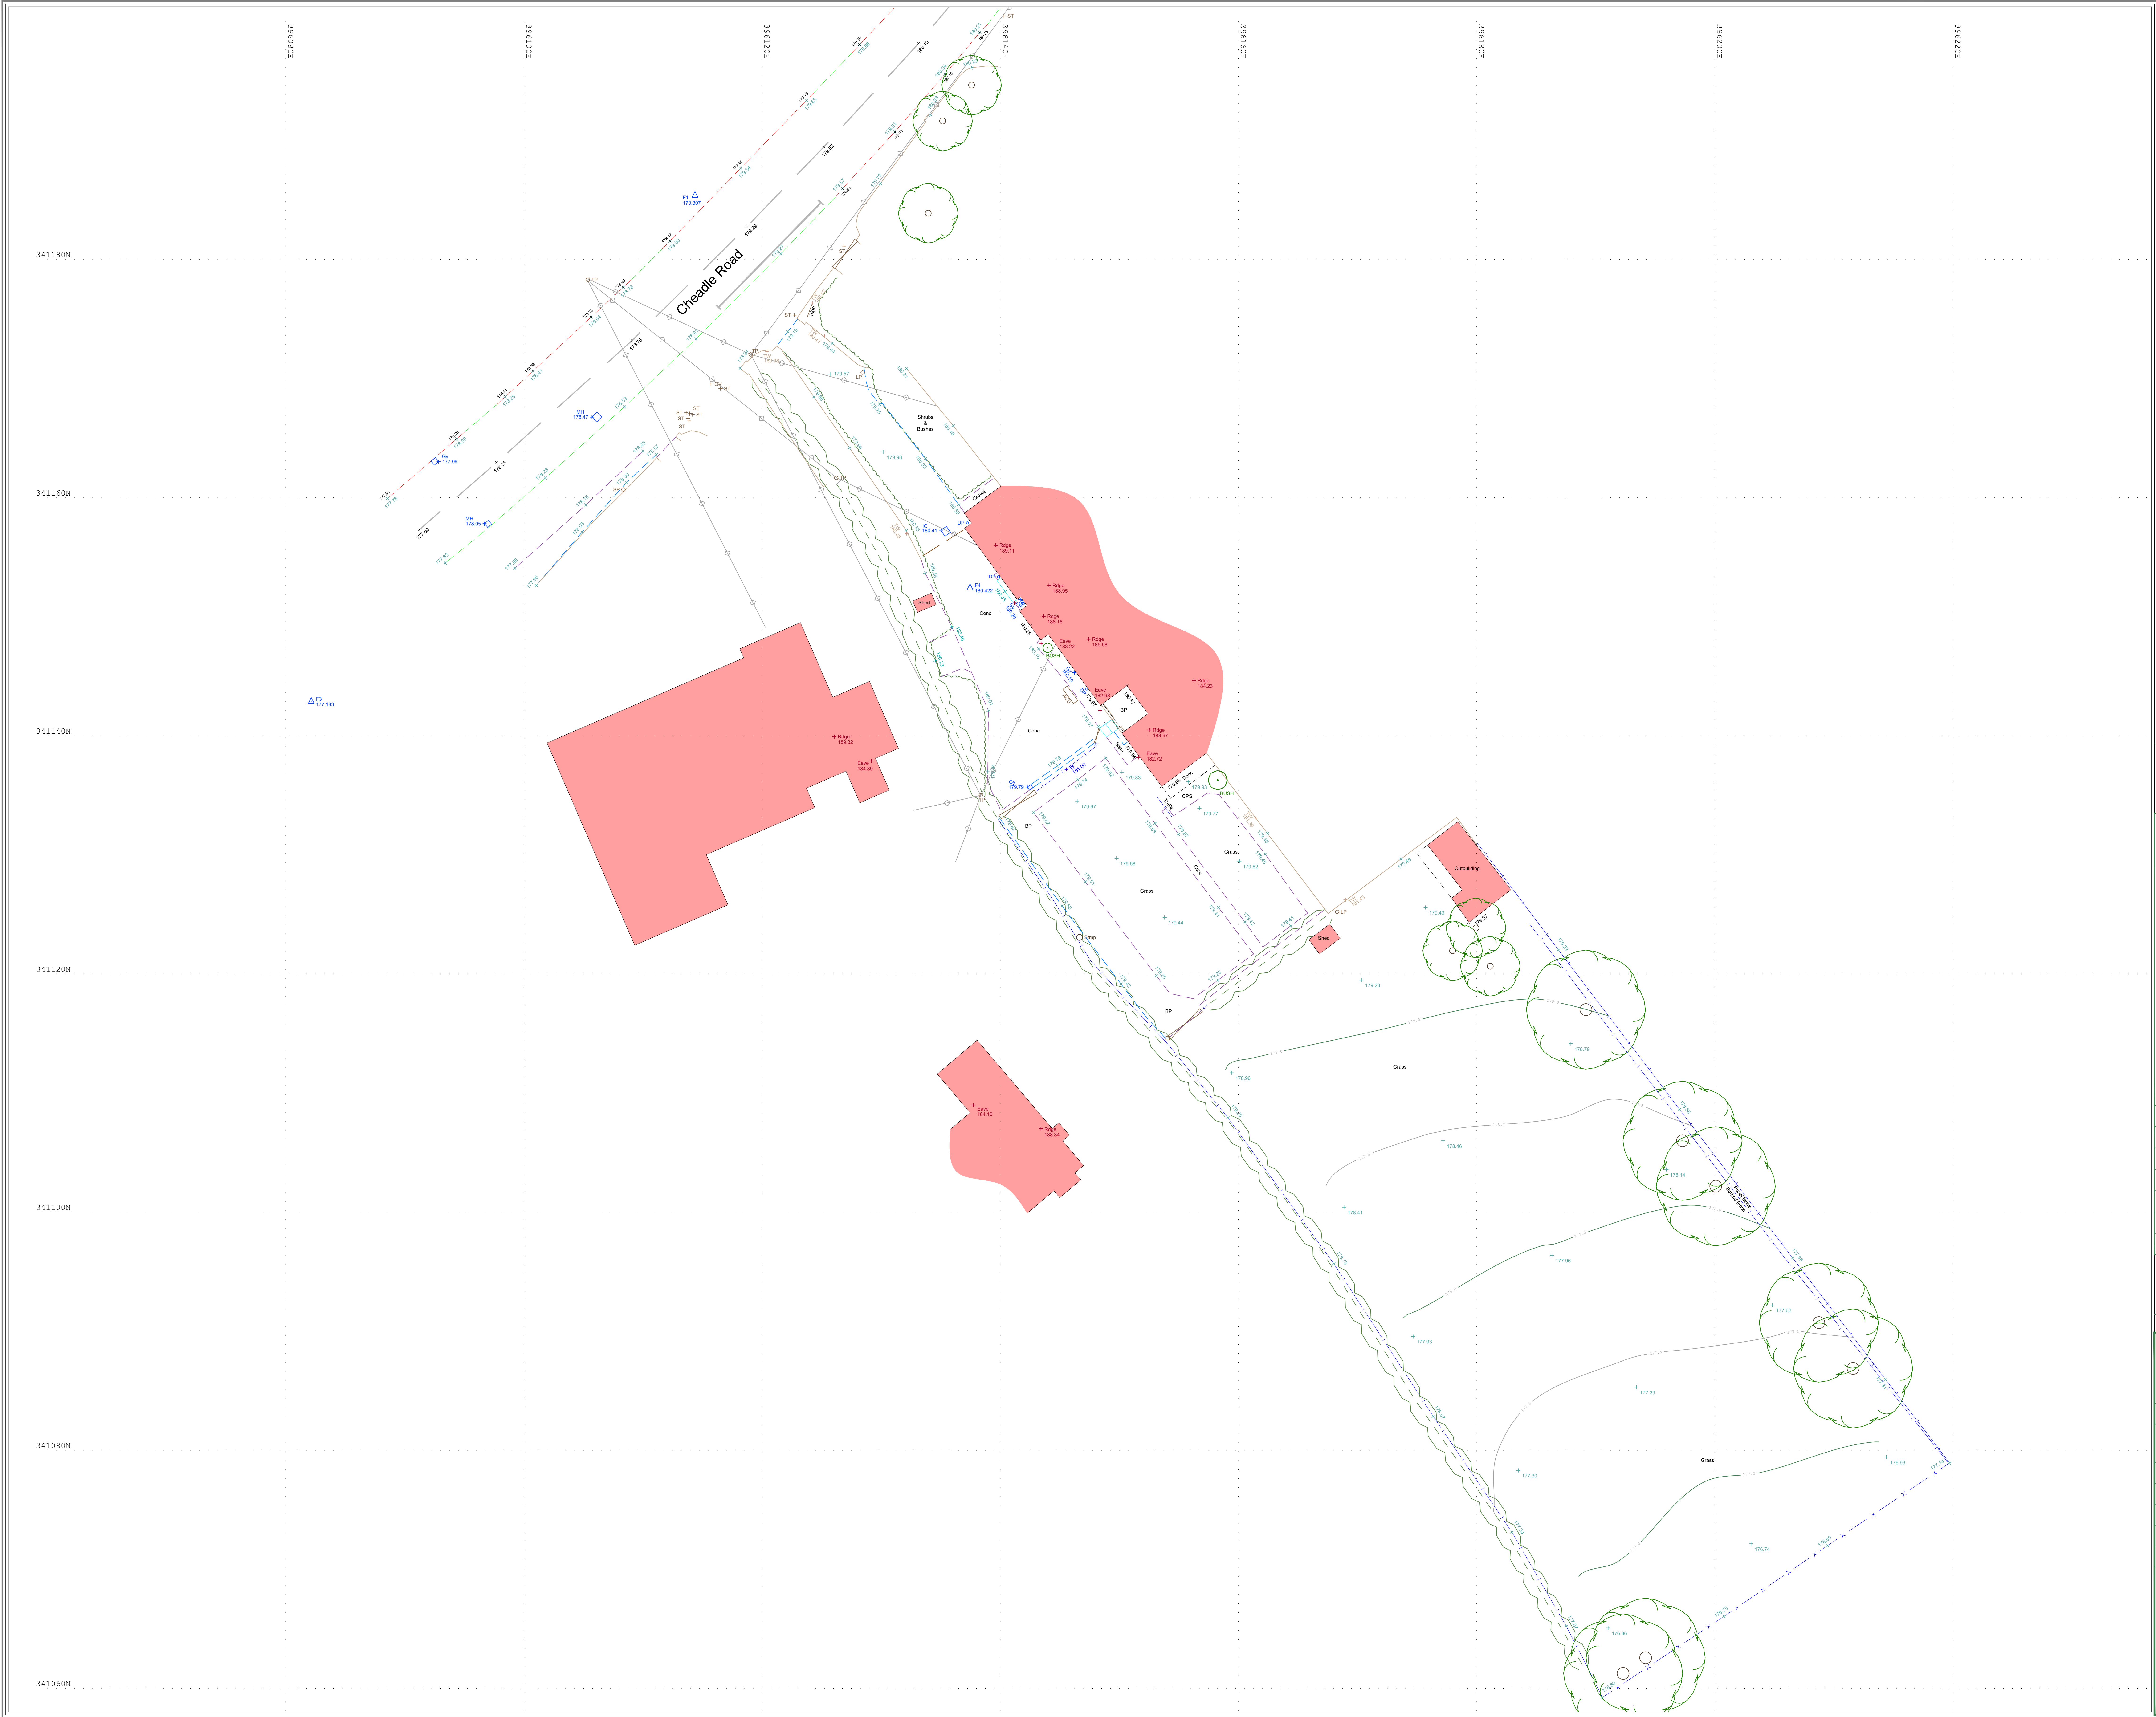

N

Site Notes:

Survey Legend:

- Buildings
- Canopy
- Wall
- Line marking
- Centre line
- Kerb line
- Drop kerb
- Overhead Cable
- Concrete edge
- Tarmac edge
- Grass
- Verge
- Track
- Water
- Top of Bank
- Bottom of Bank
- Open Fence
- Panel Fence
- Secure Fence
- Gate

MH	Manhole
IC	Inspection Chamber
CVR	Cover
CL	Cover level
IL	Invert level
PInv	Pipe invert
Gy	Gully
Bg	Back gully
Dp	Down pipe
Pipe	Pipe above ground
WL	Water level
Ridge:	Ridge Level
Eaves:	Eaves Level
Flat:	Flat Roof Level
Fl	Flood light
Lp	Lamp post
Tp	Telegraph post
Ep	Electricity post
Tl	Traffic light
Bus	Bus stop
Sv	Stop valve
St	Stop tap
Er	Earth rod
Wm	Water meter
Gas	Gas valve
Av	Air valve
ICU	Undentified inspection
Wo	Wash out
Re	Rodding eye
BB	Belisha beacon
CTV	Cable tv
Mkr	Marker post
Gmkr	Gas marker post
So	Soffit
Boll	Bollard
IB	Illuminated bollard
Bin	Rubbish bin
Vp	Vent pipe
Grl	Ground light
Lbox	Letter box
Ldr	Ladder
Sty	Stile
IFL	Internal floor level
THL	Threshold level
Sp	Sign post
TH	Trialhole
BH	Borehole
ELC	Electric
BT	British Telecom
C'box	Control box
TT	Tactile
BP	Brick paved
CPS	Concrete paving slabs
CVR	Cover
IC	Inspection chamber
R/wall	Retaining wall
UTL	Unable to lift
△ 1	Station and Name
100.000	Station Level
Bush Sap	Tree / Bush / Sapling
	Area of Vegetation
TCL	Tree canopy level
D:	Tree Trunk Diameter
MG	Multi girth
MB	Multi Bole
Stmp	Tree Stump
TW:	Top of Wall
TH:	Top of Hedge
TF:	Top of Fence

Station	Easting (m)	Northing (m)	Level (m)
F1	396114.362	341185.394	179.307
F2	396137.262	341211.280	180.622
F3	396082.136	341142.892	177.183
F4	396137.459	341152.434	180.422

Rev:	Date:	Description:	Surveyed:	Quality Ref:

FOSSE SURVEYING

Fosse Surveying Limited
The Old Vicarage, Market St, Castle Donington, DE74 2JB
Tel: 0116 2325169
Mobile: 07940 147244
Email: mail@fossesurveying.co.uk -Website: www.fossesurveying.co.uk

Client Mia Construction

Project The Hollies,
Cheadle Road, Stoke on Trent,
ST11 9PW

Title Topographical Survey

Surveyed: JM & JT Date: 03.11.25

Quality Ref: 3468 Scale: 1:250@A1

Level Datum: OS GNSS Grid: OS GNSS

Job No. 3468 Rev.

Comments:
The survey has been orientated to the Ordnance Survey (OS) National Grid (OSGB36) via a GPS and the OS active network.
No Scale factor has been applied to the survey therefore the coordinates shown are arbitrary and not true OS which has a scale factor applied.
Trees are positioned accurately unless stated, Boles & Canopys are indicative unless otherwise stated where possible.
Some services may have been omitted due to dense vegetation, parked vehicles or site access issues.
All critical dimensions to be verified on site before design - construction takes place. All dimensions shown are in meters.
No liability will be taken for this drawing if passed onto a third party without written permission of Fosse Surveying.