


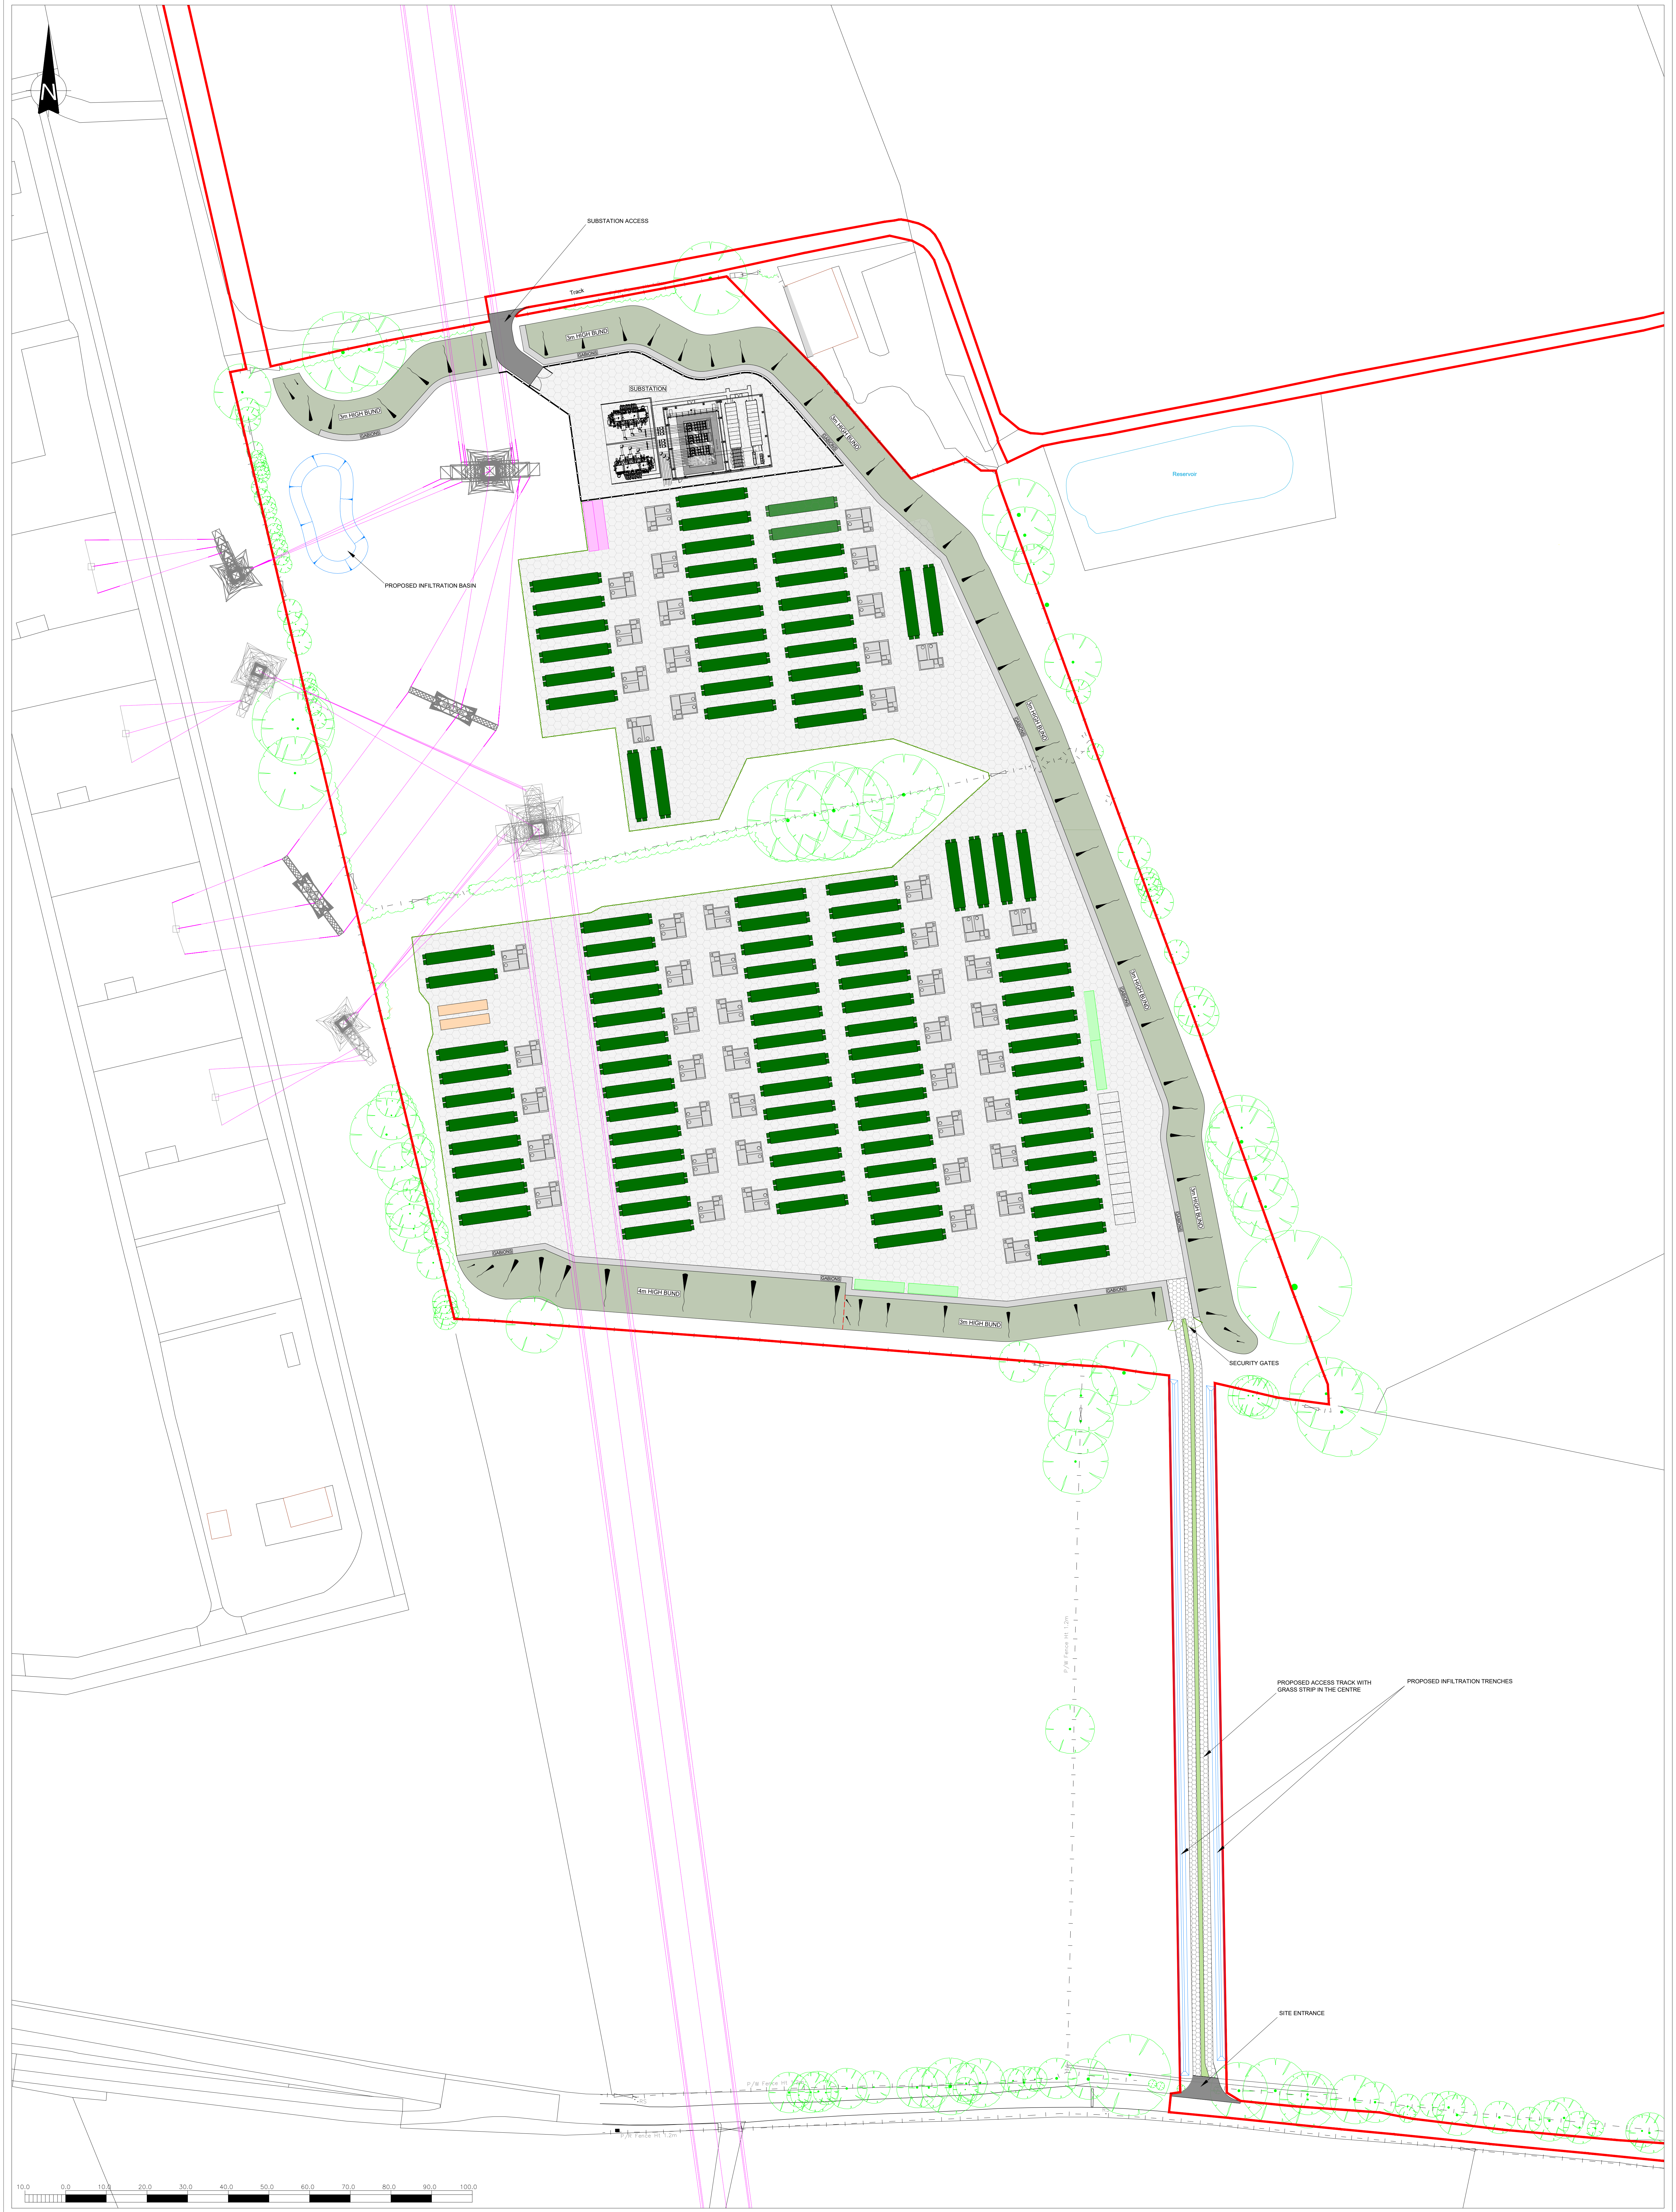

THIS INFORMATION IS CONFIDENTIAL AND THE PROPERTY OF SIRIUS. IT IS RELEASED ON CONDITION THAT NONE OF THE INFORMATION SHALL BE DISCLOSED TO ANY THIRD PARTY OR REPRODUCED IN WHOLE OR PART WITHOUT THE PRIOR CONSENT IN WRITING OF SIRIUS.

4245 Park Approach, Thorpe Park, Leeds, LS15 8GB, 0113 264 9960

CLIENT

sirius Renewable Energy

KEY

- PLANNING APPLICATION BOUNDARY
- EXISTING OH HV CABLES
- EXISTING POST AND WIRE FENCE
- PROPOSED PALISADE SECURITY FENCE
- PROPOSED PALADIN SECURITY FENCE
- PROPOSED ACCESS BELLMOUTH
- PROPOSED ACCESS TRACK
- PROPOSED GRAVELLED AREA
- EXISTING HEDGES
- EXISTING TREES
- BATTERY CONTAINER
- INVERTER/TRANSFORMER
- SWITCHGEAR CABINS
- SPARES/STORAGE CABIN
- CONTAINERS

JOB TITLE

CELLARHEAD BESS

DRAWING TITLE

SITE LAYOUT

DRAWN	DATE	2/6/2023	APPROVED	DATE	2/6/2023
S.T			D.E		
SCALE	1:500	SHEET	AOP	DRAWING NUMBER	SRE1144/03/03
REV				REVISION	2