
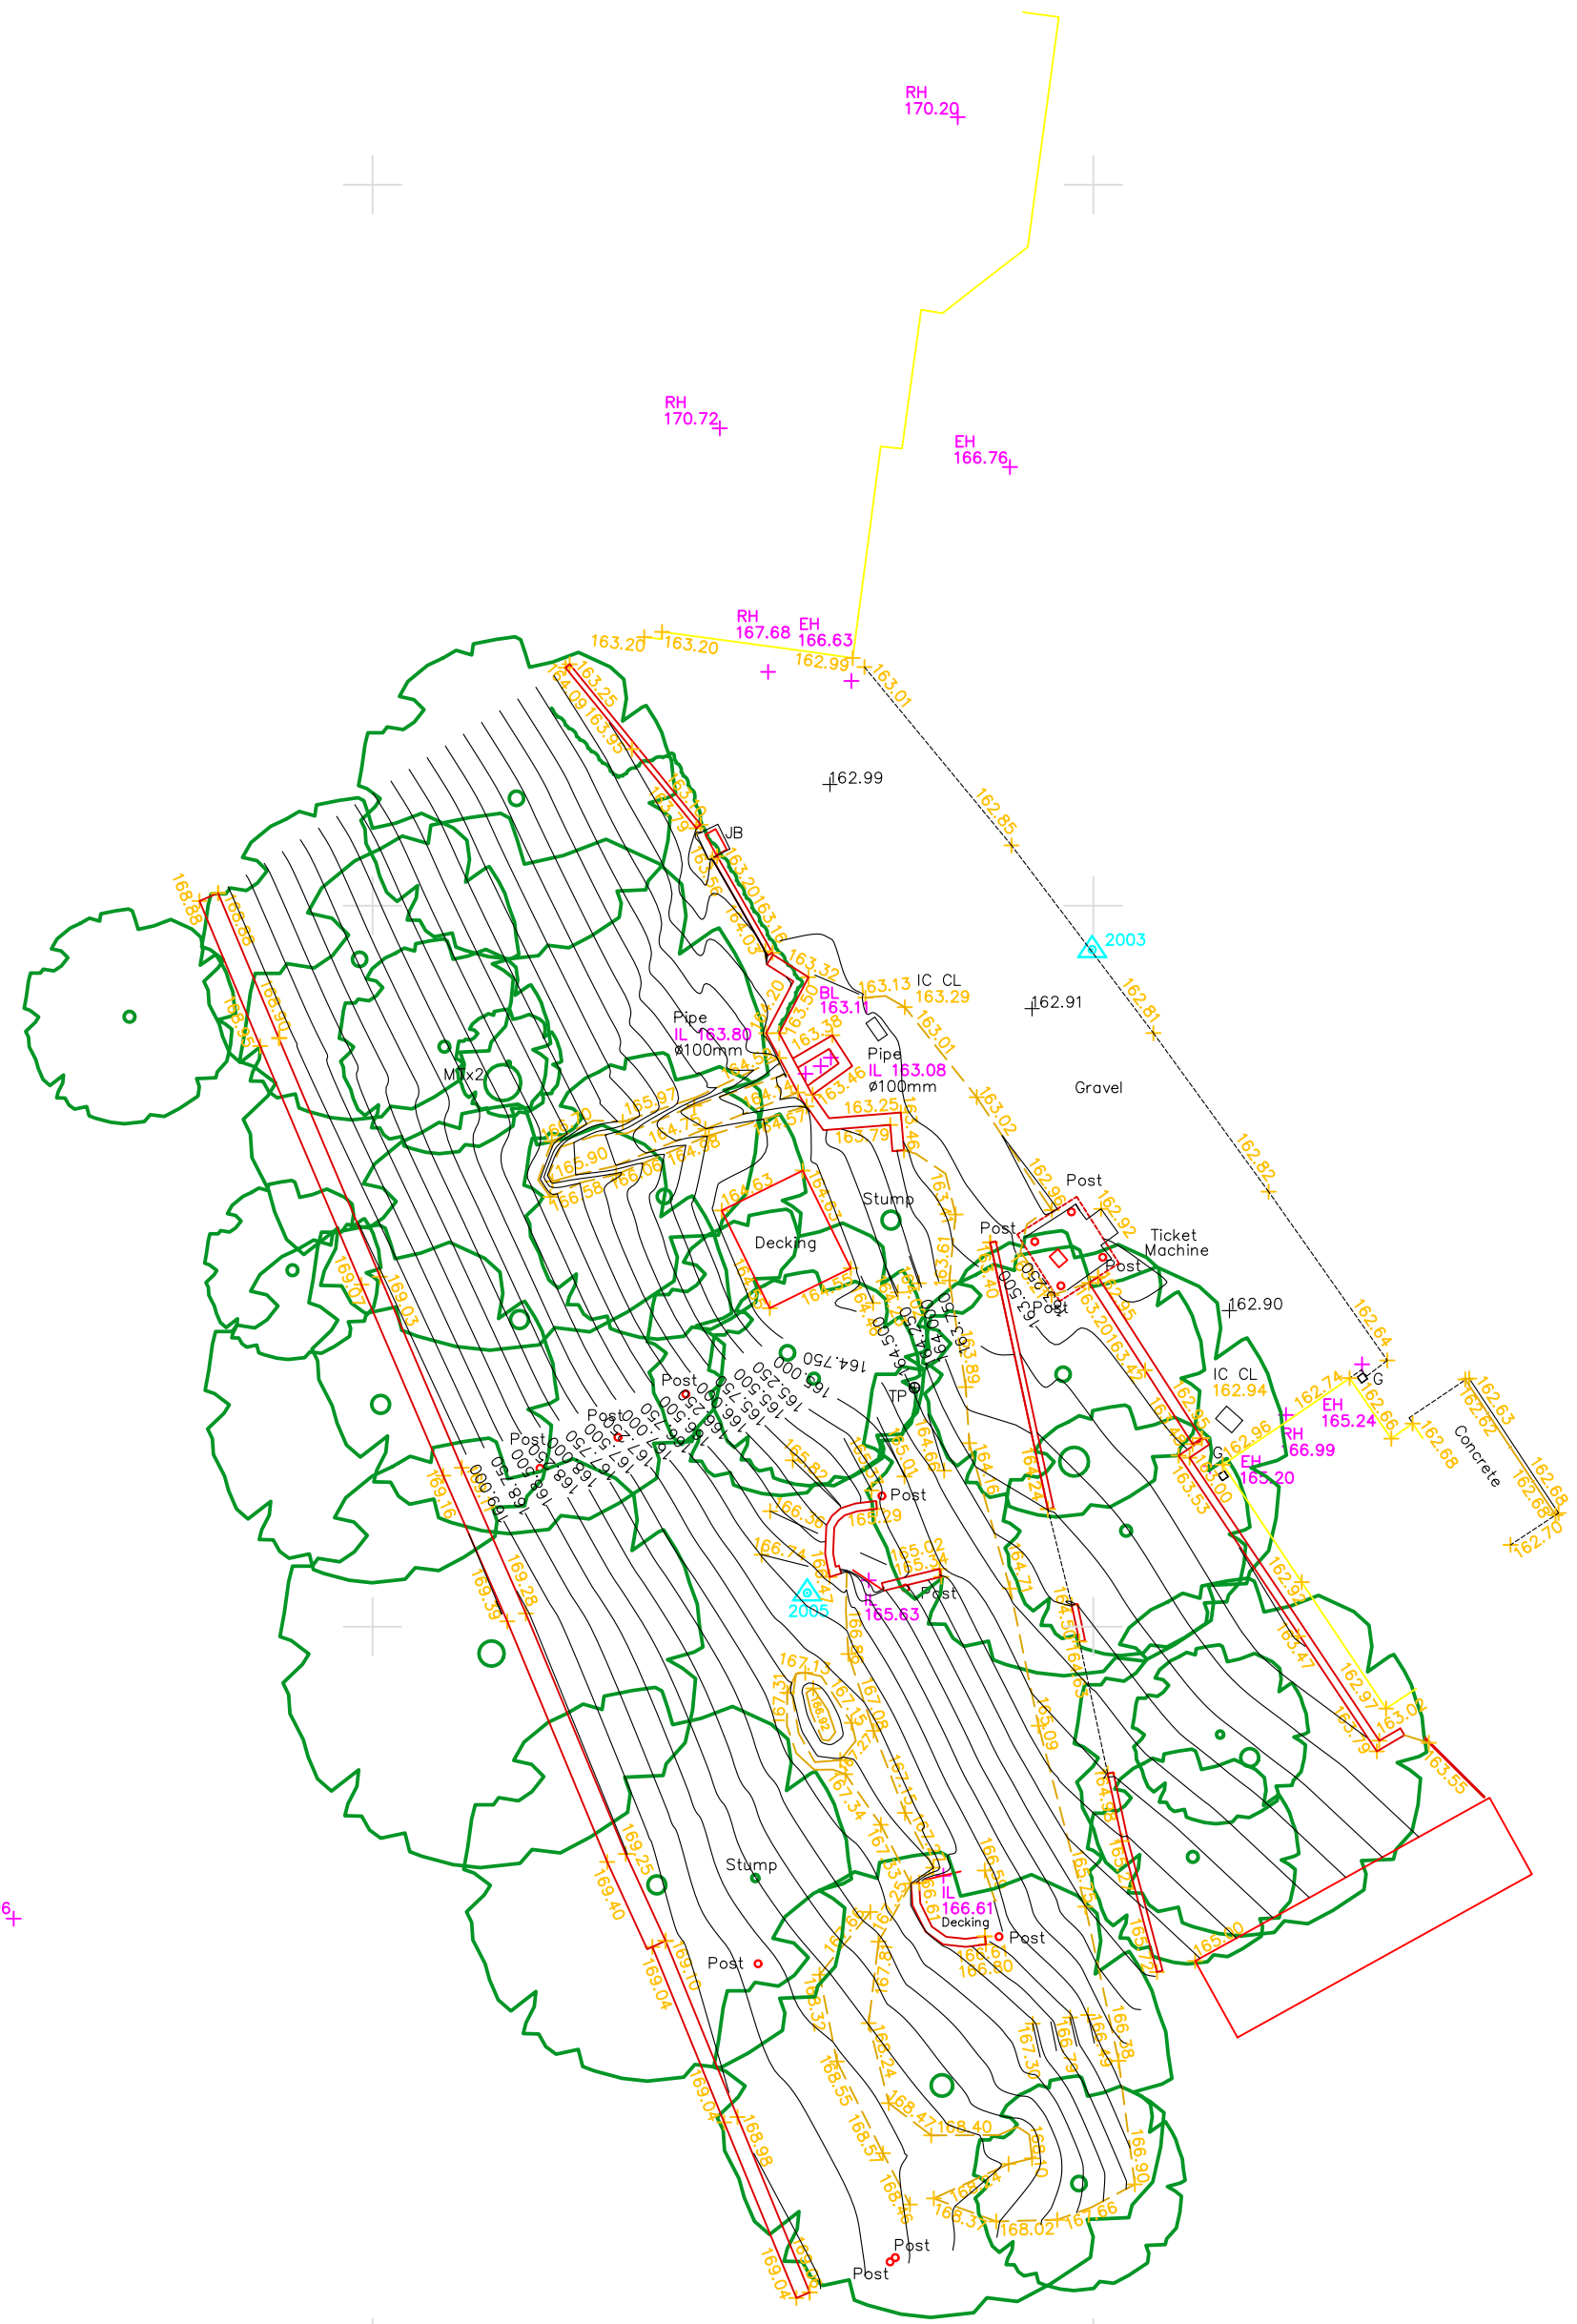


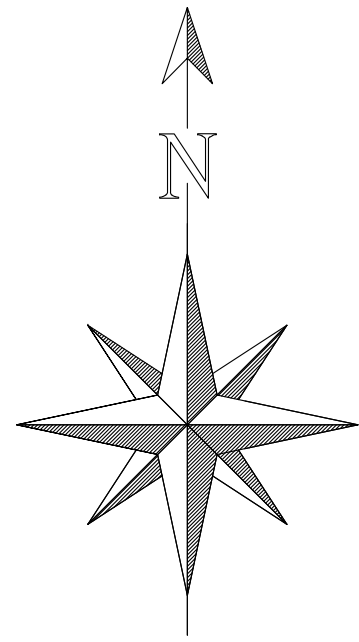

SURVEY CONTROL STATIONS			
STN	EASTING	NORTHING	HEIGHT
2001	395121.314	358317.617	163.115
2002	395090.384	358302.875	162.634
2003	395029.968	358318.784	162.826
2004	395085.200	358289.410	163.180
2005	395030.062	358300.936	166.673

LEGEND

- CONTROL STATIONS
- MANHOLE
- BUSH
- TREE
- DROP KERB
- EMBANKMENT
- OVERHEAD ELECTRICITY LINE
- OVERHEAD TELEPHONE LINE
- FOOTPATH
- FENCE
- HEDGE
- FOLIAGE
- DITCH
- VERGE
- EXISTING BUILDING
- MAIN CONTOUR
- CONTOUR
- SW SEWER
- FW SEWER

- AV Air Valve
- BH Borehole
- BS Bench Mark
- BT Bus Stop
- BL Bad Level
- CATV Cable TV Cover
- CL Chain Link Fence
- CP Chain Pit
- CPS Concrete Paving Slab
- CB Concrete Base
- ER Earthing Rod
- FR Fire Hydrant
- FL Floor Level
- GH Greenhouse
- GR Grate
- GV Gas Valve
- IC Inspection Chamber
- IL Invert Level
- KO Kerb Outlet
- JB Junction Box
- LP Lamp Post
- MH Man Hole
- MP Marker Post
- MS Mile Stone Marker
- NP Street Name Plate
- O/H Overhead
- Post Post
- PB Post Box
- PI Pipe
- PM Parking Meter
- P/R Post & Rail Fence
- P/W Post & Wire Fence
- REL Electricity Pole
- RE Rodding Eye
- RH Building Ridge Level
- RSJ Reinforced Steel Joist
- R/W Retaining Wall
- RWP Rainwater Pipe
- SFS Stone Fencing Slab
- SL Scaffolding
- SP Sign Post
- SV Stop Valve
- SY Slay Wire
- TC Tactile Crossing
- TDB Telephone Call Box
- TH Trial Hole
- TL Threshold Level
- TOW Top of Wall Level
- UFL Upper Floor Level
- WL Water Level
- WH Building Valley Level

Disclaimer:
Main Entry to sewers has not been undertaken. Depths, Pipe sizes etc. are measured from the ground. All sewers and inverts to be checked prior to any works commencing on site. Geomatic Surveys Limited are not responsible for manholes, services, information not surveyed which may have an impact on site development.
Boundaries shown are physical and may not represent legally conveyed ownership.

REV	DATE	DESCRIPTION	BY	APP.
-----	------	-------------	----	------

Sheet Layout	Sheet 1
--------------	---------

Survey Information
The Survey has been orientated to Ordnance Survey National Grid and datum using one central control station. No Scale Factor has been applied to the coordinates meaning that the survey is arbitrary and not true Ordnance Survey Coordinates.

Geomatic Surveys Ltd
LAND SURVEYORS AND CONSULTING ENGINEERS
Bank House, The paddock
Wilmslow Road
Handforth
Cheshire
SK20 3HD
Tel/Fax: - 01625 521405
Email: info@geomaticsurveys.co.uk
Web: www.geomaticsurveys.co.uk

Client
RUDYARD LAKE TRUST

Project Title
**CHILDREN'S PLAY AREA
RUDYARD LAKE
RUDYARD**

Drawing Title
TOPOGRAPHICAL SURVEY

Drawn	EM	Checked	IRH	Surveyed Date	27/06/2025
Date	30/06/2025	Scale	1:200 @ A1	Sheet No.	SHEET 1 OF 1
Drawn No.	03294/01	Rev			

Copyright © Geomatic Surveys Limited 2025