


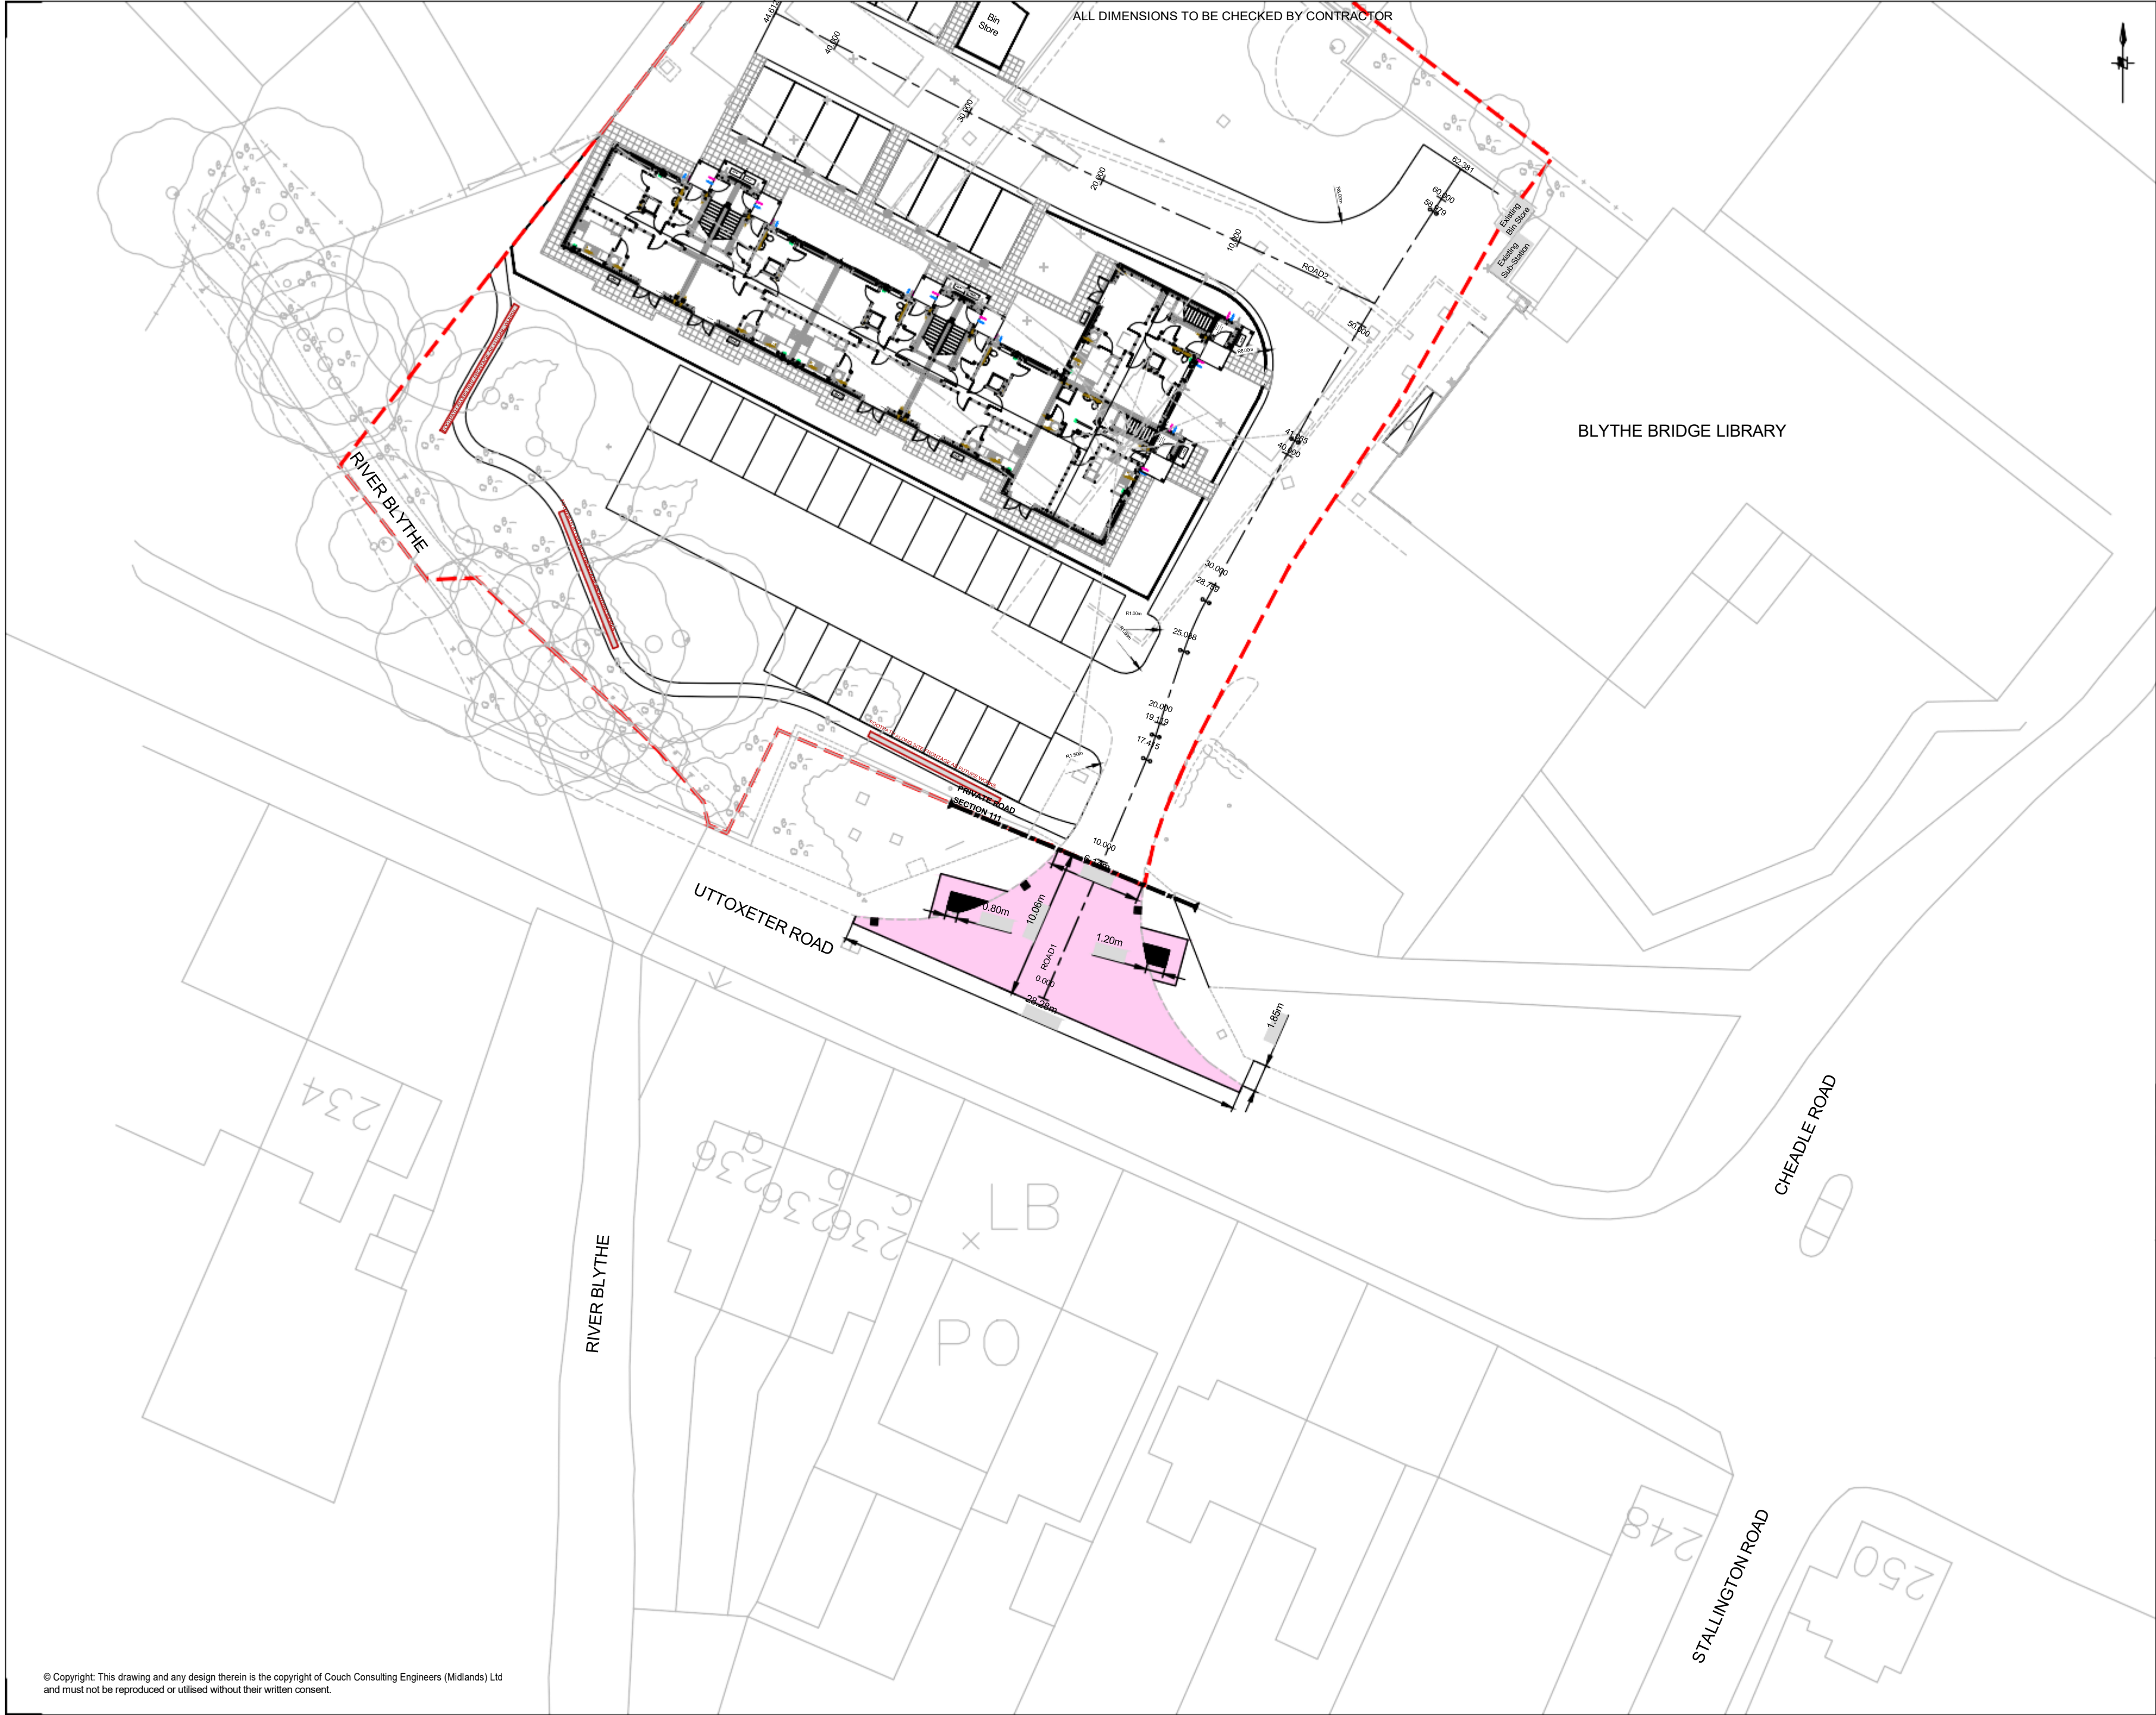

GENERAL NOTES

1. This drawing is to be read in conjunction with all other relevant Engineers, Architects and specialist design drawings and details.
2. All dimensions are in metres unless noted otherwise. All levels are in metres unless noted otherwise.
3. Any discrepancies noted on site are to be reported to the Engineer immediately.
4. It is the responsibility of the Contractor to locate any service apparatus in the vicinity of the works. The client will accept no claims whatsoever in respect of any losses or damage caused in respect of such apparatus, however caused.
5. It is the responsibility of the Contractor to execute the works at all times in strict accordance with the requirements of the Health And Safety At Work Act 1974, and the C.D.M. Regulations 2015. The Contractor will be deemed to have allowed for full compliance, including full liaison with the Planning Supervisor, within his rates.
6. The Contractor is responsible for ensuring that all works are to the satisfaction of the Engineer, and shall be deemed to have included within his rates for any necessary testing.
7. The Contractor will be responsible for providing all necessary de-watering and trench support to execute the works in a satisfactory manner, and shall be deemed to have allowed for the same within his rates.
8. The Contractor shall check all tie-ins for line and level with existing before commencing any works. The Engineer shall be notified immediately in writing, should any errors be found.
9. All buried concrete products and mortar shall be made using sulphate resisting cement.
10. Topographical Survey all to ordnance datum.

HIGHWAY DRAINAGE NOTES

1. All SCC adoptable gullies shall be in accordance with SCC standard detail drawing ref: 05.67 Rev B. All gully gratings shall have a min. waterway area of 1200cm².
2. All gully connections to existing piped drains shall be in accordance with SCC standard drawing 05.71 Rev A.
3. All SCC adoptable covers and frames shall comply with BS EN 124 as supplemented by BS 7903 and they shall also be supplied and installed following the guidance of Highways Advice Note HA 104/09 contained within DMRB volume 4.
4. Pipes for highway drainage shall be clay, concrete or structured wall thermoplastic and shall comply with the standards and particular requirements of MCHW Volume 1 Series 500 Table 5/1.

HIGHWAY WORKS NOTES

1. All highway works are to be carried out to the requirements and full satisfaction of the Staffordshire County Council highways base specification V2.5.

All units supplied should comply with BS EN 7903. They shall also be supplied and installed following the guidance of the Highway Advice Note HA104/09 within Design Manual for Road & Bridges (DMRB) Volume 4 Geotechnics & Drainage, Sections 2 Drainage, Part 5 and such current amendments.

HIGHWAY WORKS KEY

- Extent of Section 111 Highway Works
- Pedestrian tactile crossing surface
- Existing highway road gully to remain
- Site Boundary

FC02	TACTILE PAVING REALIGNED TO SUIT COMMENTS BY STAFFS. HIGHWAYS.	OJB	23.02.26
FC01	DRAWING ISSUED AS FINAL CONSTRUCTION AS ADVISED BY THE CLIENT.	OJB	23.02.26
C03	HIGHWAY WORKS NOTE ADDED DIMENSION ACROSS HIGHWAY WORKS ADDED	OJB	21.10.25
C02	PEDESTRIAN TACTILE CROSSING ADDED TO SUIT HIGHWAY AUTHORITY COMMENTS.	OJB	18.09.25
C01	FOR CONSTRUCTION	JL	27.06.25
P02	S278 WORKS AMENDED TO SUIT PREVIOUS AGREEMENT WITH HIGHWAY AUTHORITY.	OJB	14.02.25
P01	INITIAL ISSUE	OJB	22.11.24
REV	AMENDMENT	BY	DATE

PROJECT EXECUTION CLASS: N/A
All materials supplied in relations to those specified on this drawing are to be CE marked in accordance with the European Union Declaration of Conformity
FOR USE ON: N/A

FINAL CONSTRUCTION

COUCH
Consulting Engineers
Civil & Structural

CCE
Consulting Engineers
Civil & Structural

SUTTON COLDFIELD
St. George's House, Priory,
London Road, Cannell,
Sutton Coldfield,
B75 5SH
Tel: 0121 308 7557
info@couch.co.uk

AYLESBURY
Midshires House,
Midshires Business Park,
Sutton Close, Aylesbury,
HP16 8HL
Tel: 01295 761 719

STONINGHAM
Ganness Centre,
18 Innovation Way,
Stoke-on-Trent,
ST6 4BF
Tel: 01782 366 160
www.couch.co.uk

CLIENT
HARPER GROUP CONSTRUCTION LTD

PROJECT
RESIDENTIAL DEVELOPMENT @
UTTOXETER ROAD, BLYTHE BRIDGE

DRAWING TITLE
SECTION 111 AGREEMENT
HIGHWAY WORK LAYOUT

SHEET SIZE	SCALE	DATE	DRAWN	CHECKED	STATUS
A1	1:200	NOV 2024	OJB	MS	-
C0E PROJECT No.	DRAWING No.				REV
c8576		260			FC02