


Rev			Comments	Date
A	FLK	FLK	Final and sealed and approved	24/06/2025
B	FLK	FLK	Drawing updated in accordance with the survey	23/07/2025

Copyright of this drawing is vested in the Architect and it must not be copied or
reproduced in any form without the written consent of the Architect.
This drawing is the property of the Architect and it must not be used for any other
purpose without the written consent of the Architect.
The Architect does not accept any liability for any loss or damage, whether
direct or indirect, arising from the use of this drawing.

CLIENTS ARE ADVISED TO OBTAIN QUOTATIONS WITH THE ARCHITECT PRIOR TO SETTING
THESE DRAWINGS TO WORK.

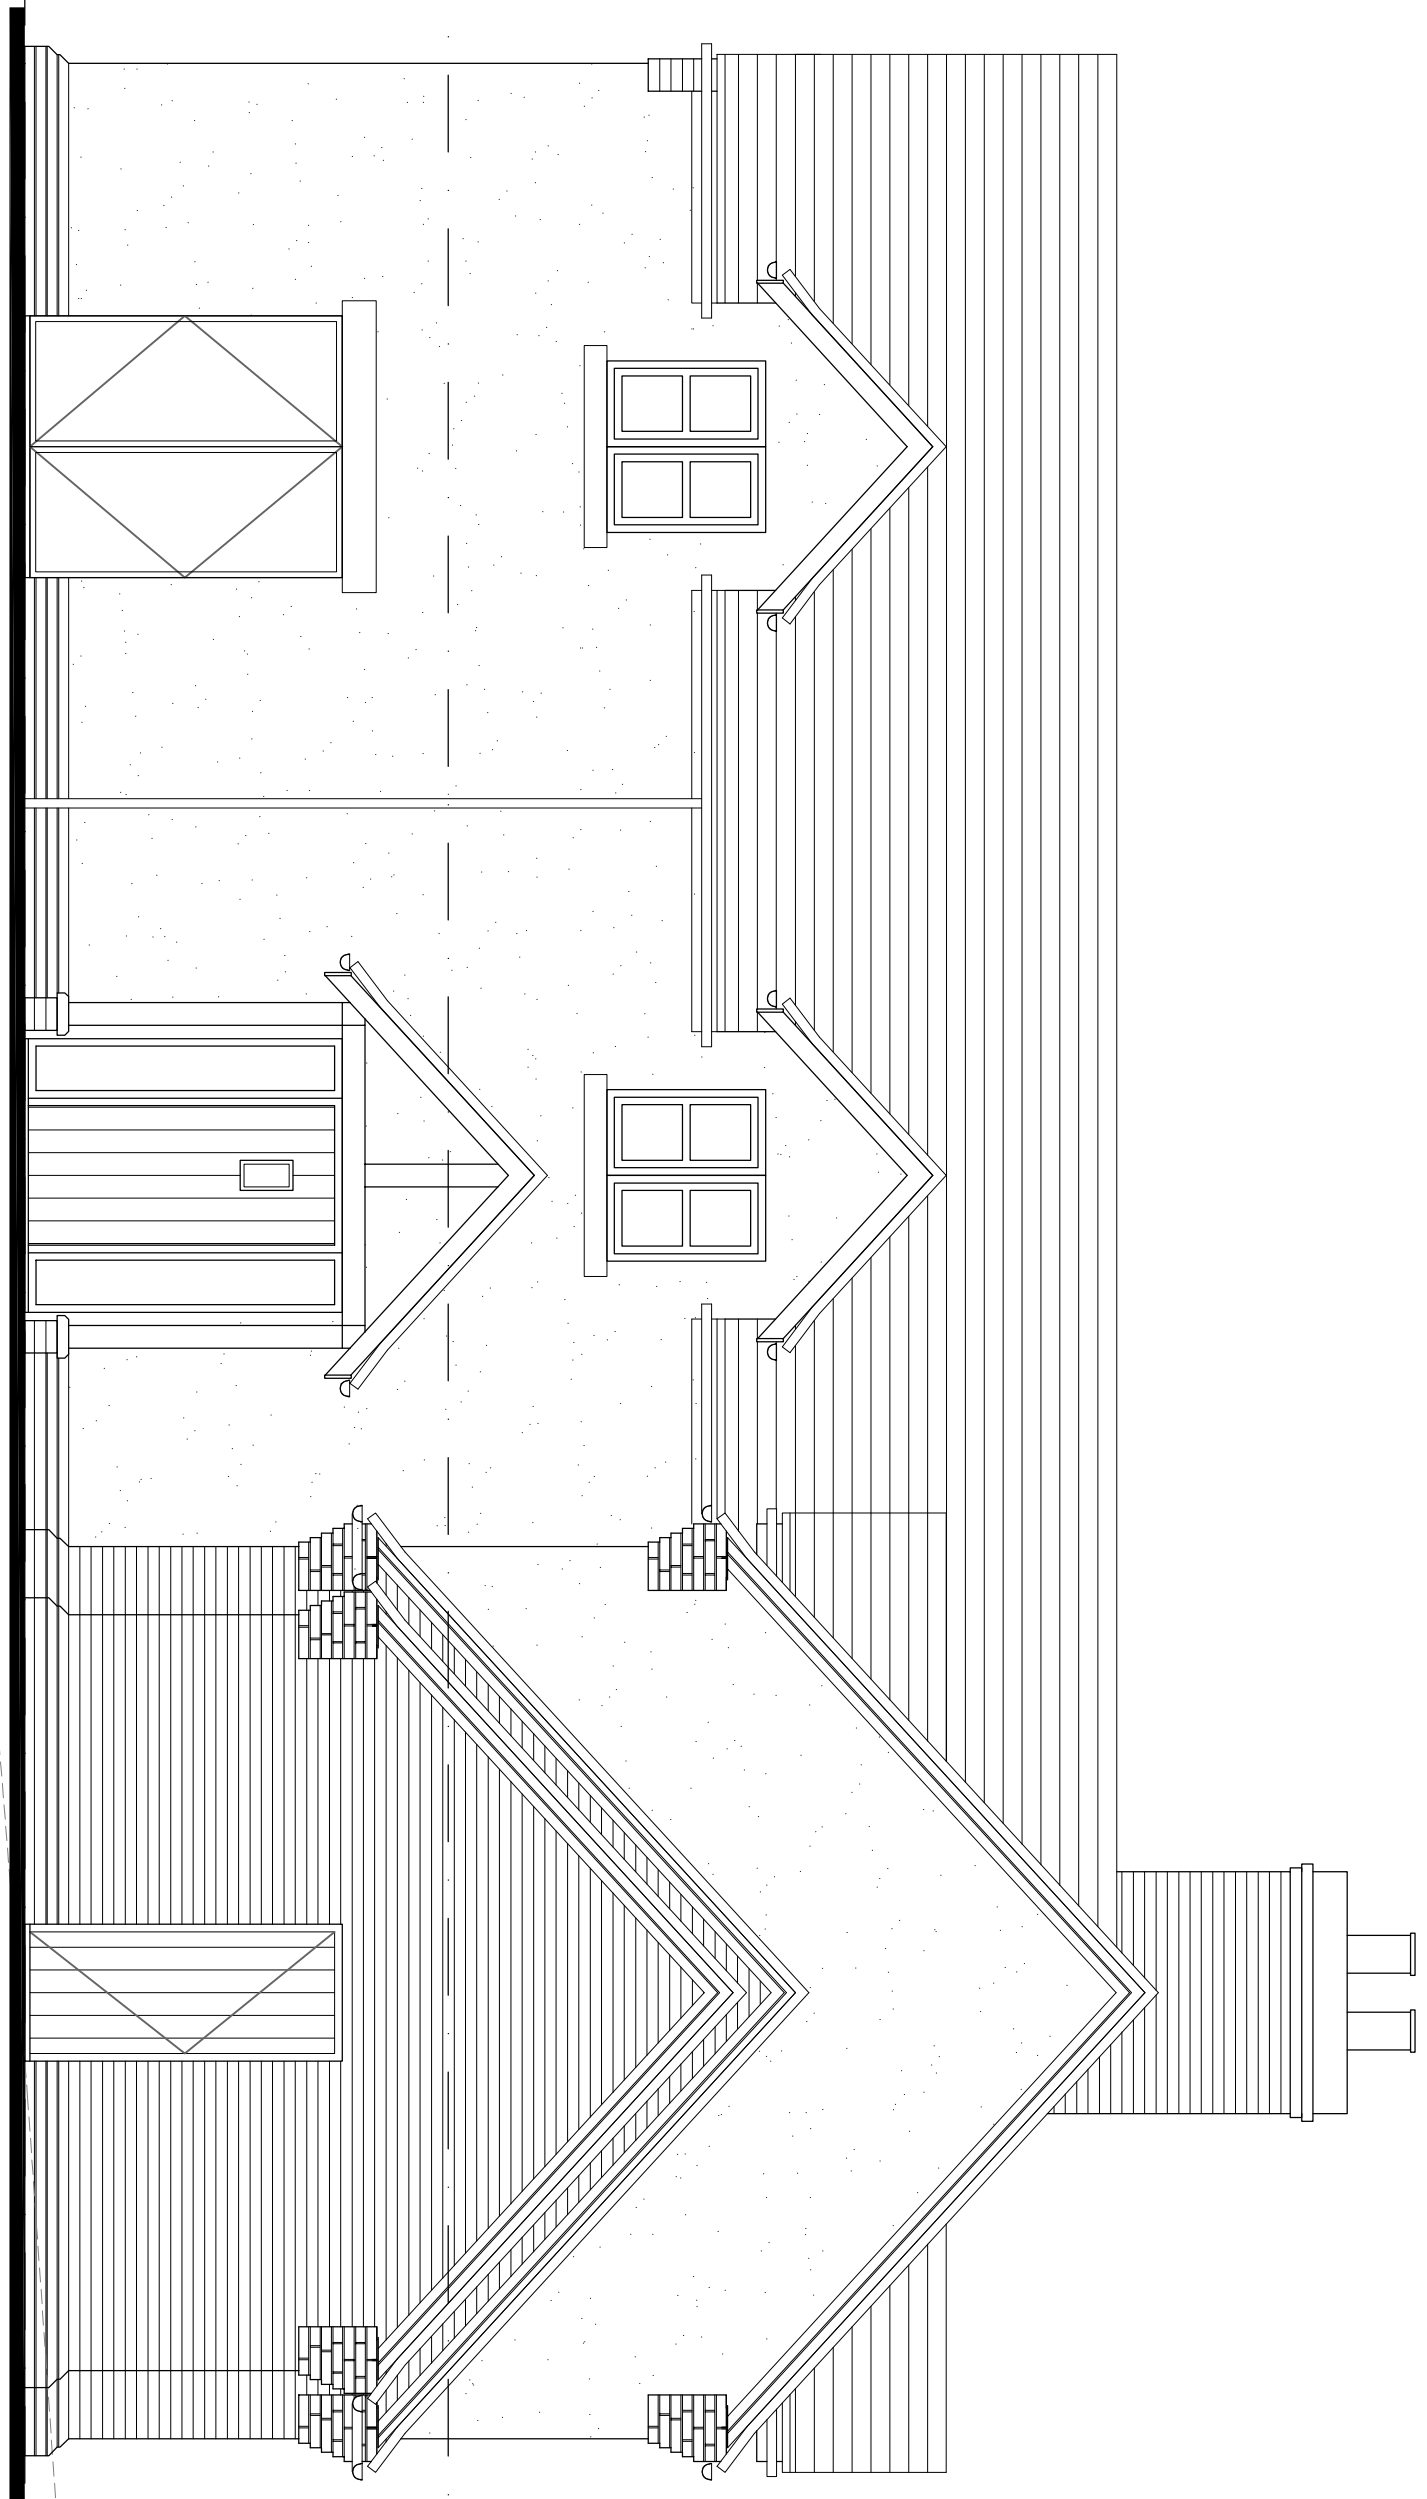


FRONT ELEVATION 1:50




SIDE ELEVATION 1:50




REAR ELEVATION 1:50

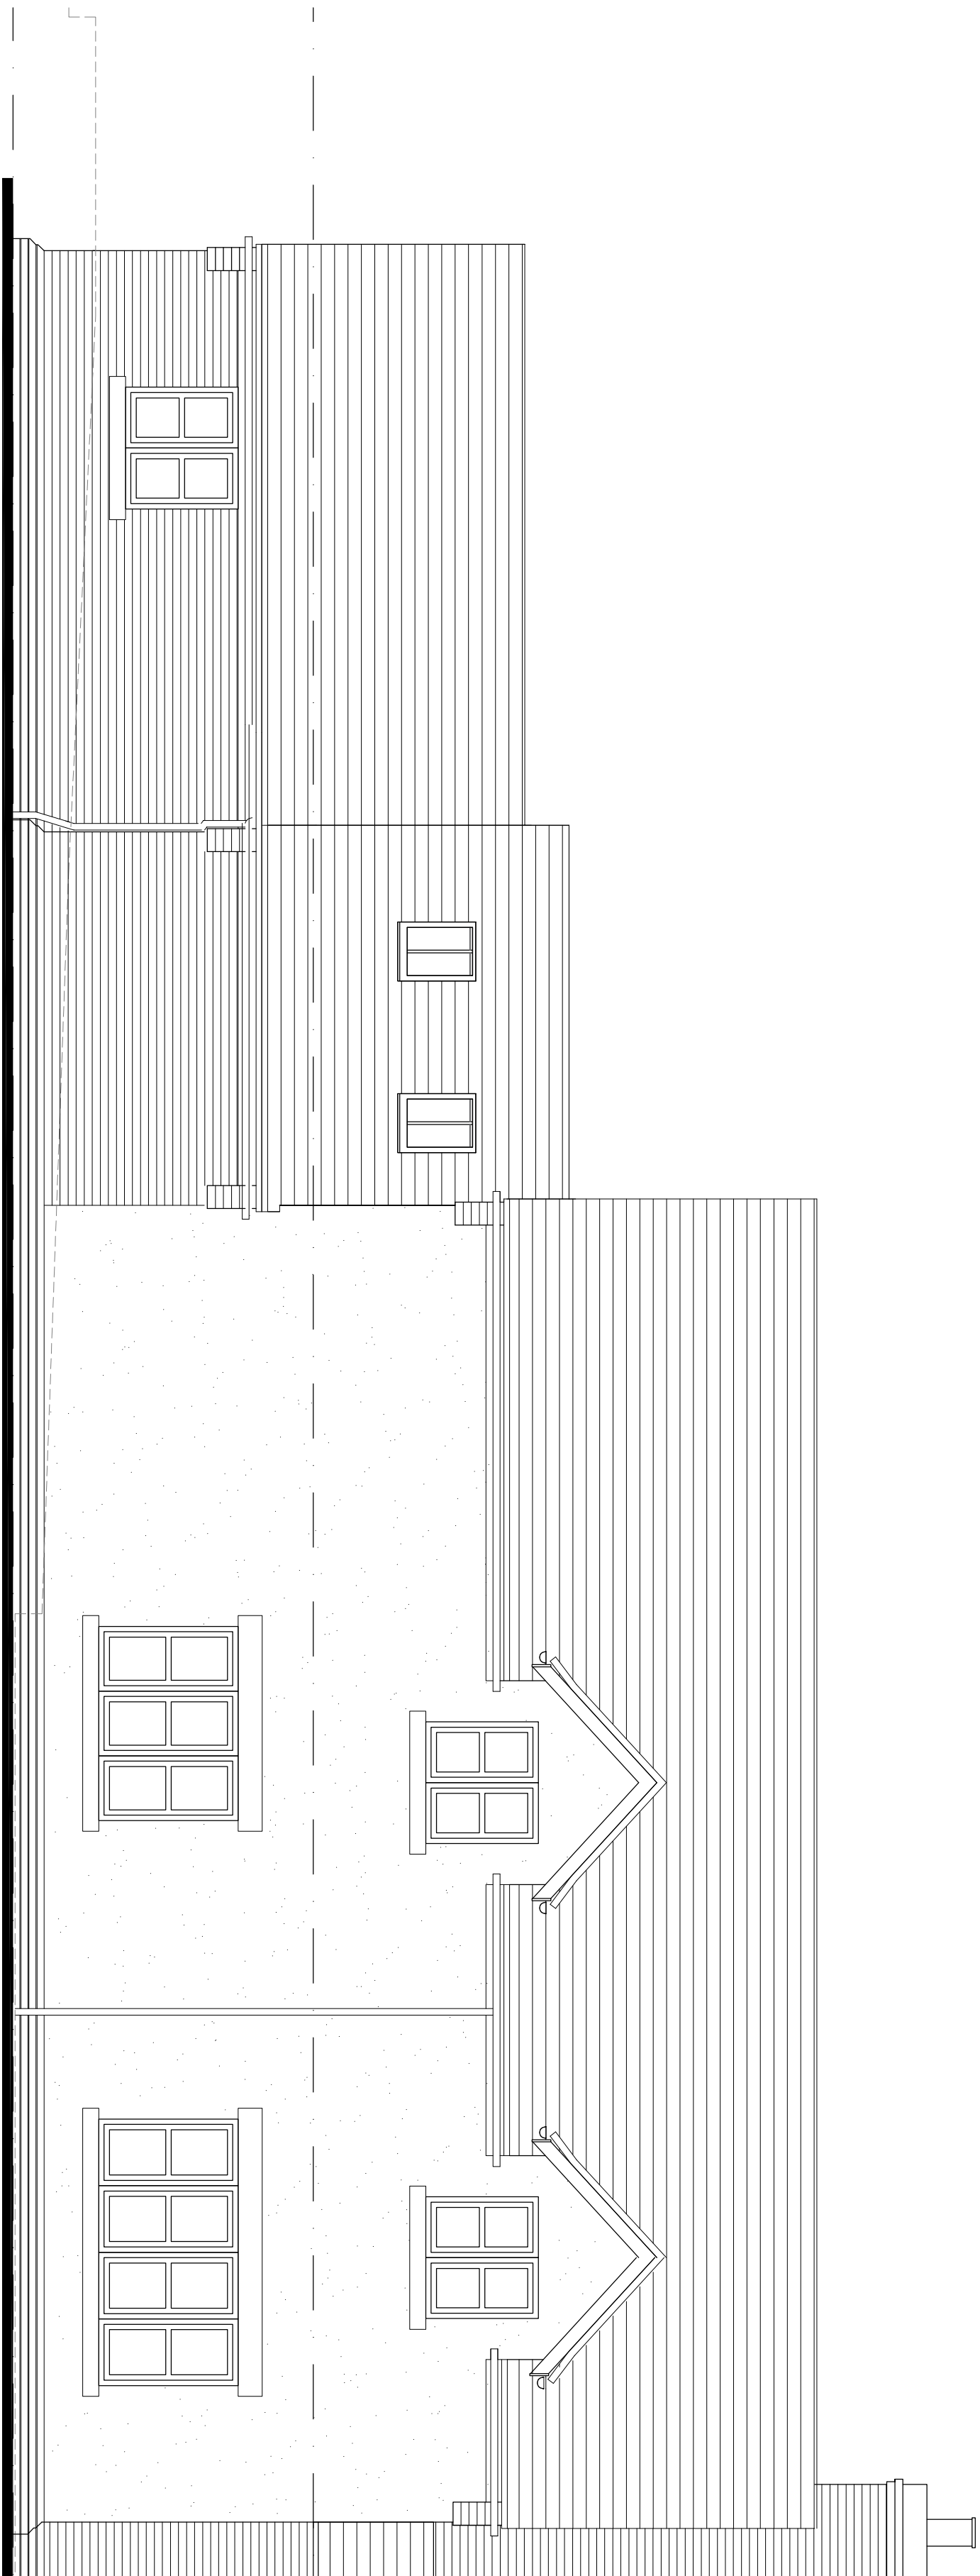

SIDE ELEVATION 1:50

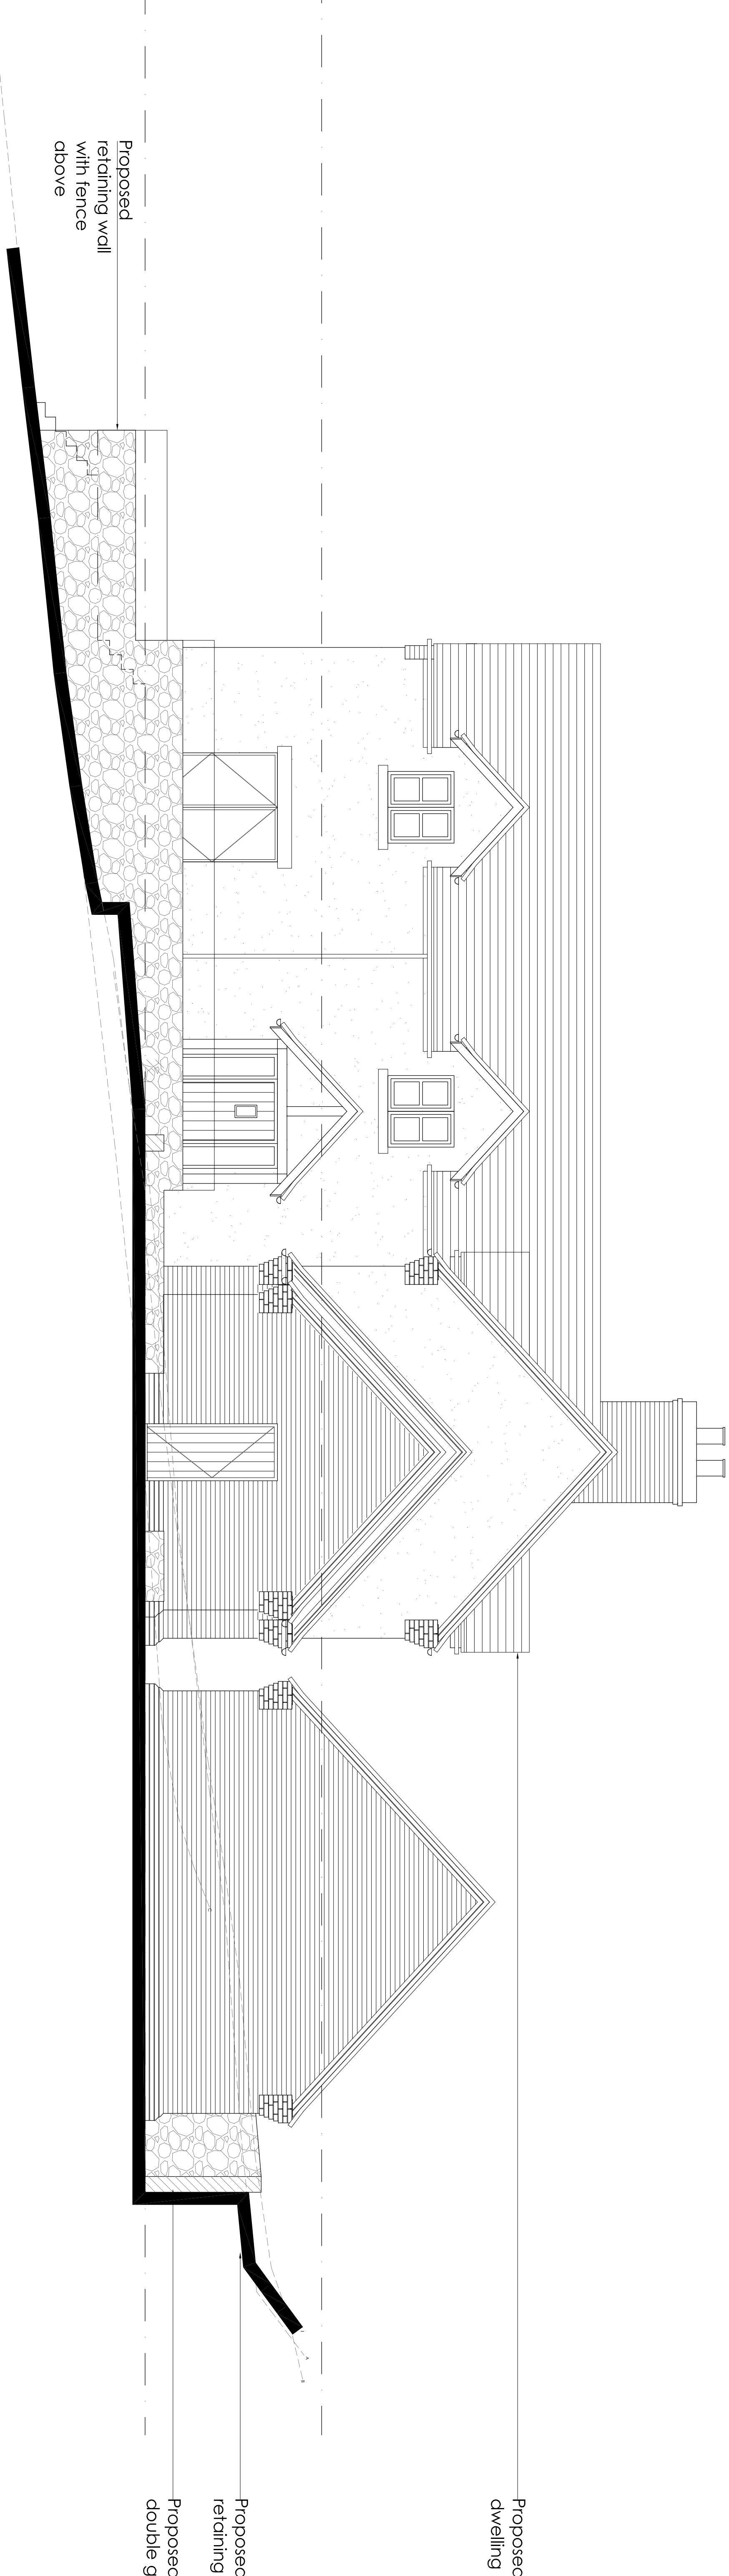

SIDE ELEVATION 1:50

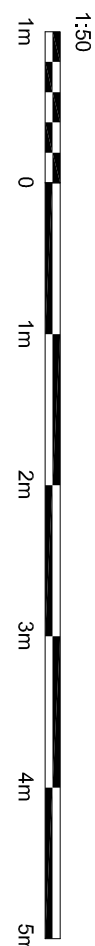

Hewitt&Carr Architects
A: Daisybank House | 17-19 Leek Road | Cheedale | ST10 1JE
T: 01538 754888
E: enquiries@hca.co.uk
W: www.hca.co.uk

Client: MR M & MRS V FINNEY

Project: PROPOSED NEW DWELLING AT AT THE ORCHARD,
LOWER HILL FARM, UTOXETER ROAD, ST11 9RG

Title: ELEVATIONS AS PROPOSED

Status: PLANNING

Date: JUNE 2025

Scale (A0): 1:50

Project No: 01466 - PL(0)08

Rev: B

PLANNING

File Ref: C\