
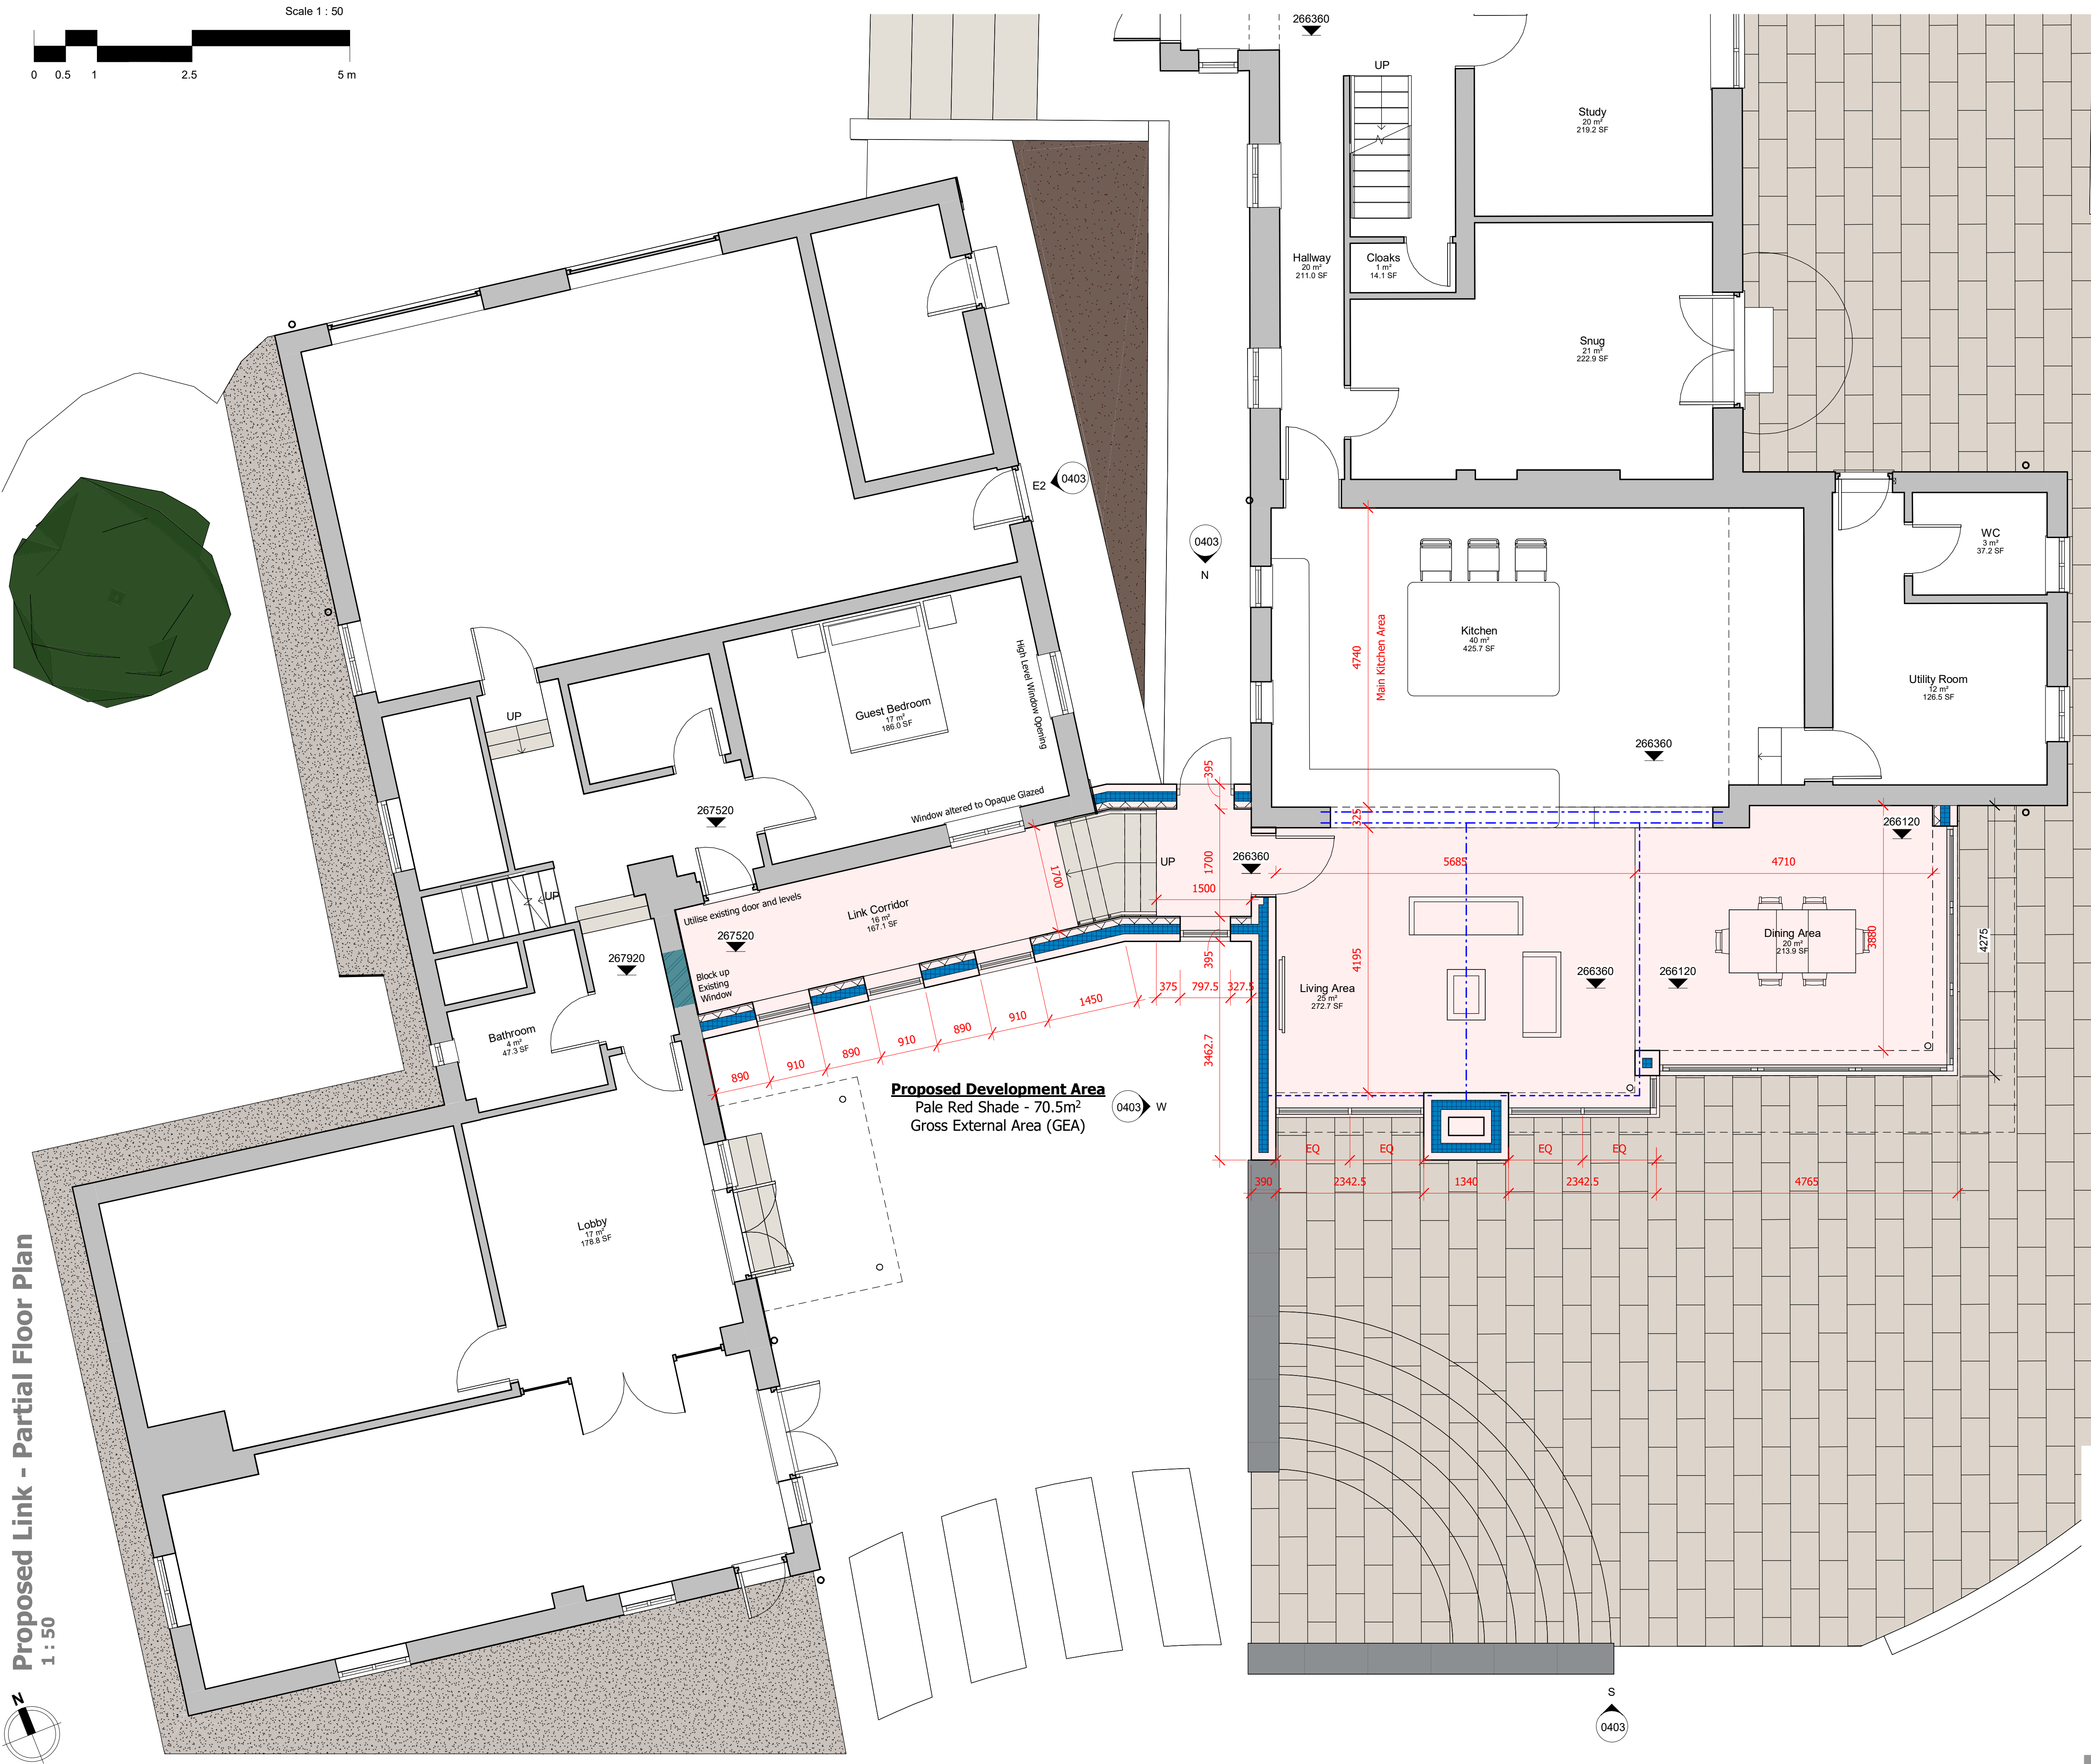
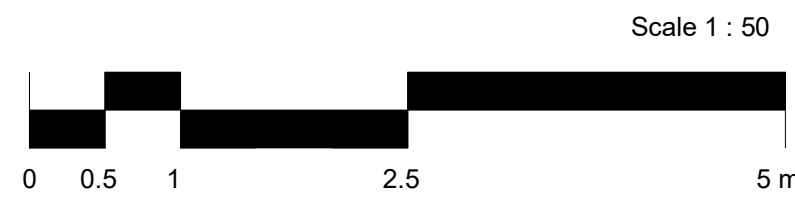


Proposed Link - Partial Floor Plan

1 : 50

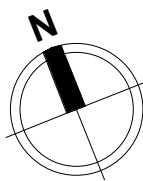

Notes

Copyright b3architecturaldesign 2025. Reproduction not permitted without prior written consent.

Only figured dimensions to be referenced from these drawings; if in doubt, please ask for further dimensions. All figures to be checked on site prior to commencement. This drawing is intended for planning or building regulations use only; b3architecturaldesign and the author have not prepared this drawing for construction purposes. It is indicative for specification purposes only. Deviation from this drawing will not be permitted without prior written consent.

The recipient of this drawing shall make themselves aware of any obligations under CDM 2015 (Construction Design and Management). b3 architectural design have considered all foreseeable design risks involved with the architectural elements; but not in a 'Principal Designer' role.

The recipient of this drawing shall make themselves aware of any obligations under the Party Wall Act 1996. The information on this drawing is for indicative purposes and does not overrule any requirement within the Act.

All drainage information is indicative and must be confirmed on site prior to commencement.

B	28-03-26	BJ	Visuals added and sheet orientation altered for submission
A	26-03-26	BJ	Further Updates for planning submission to SMDC.

Rev Date By Detail

Drawing status

RIBA Stage 2 - Concept Design

Client

Mr & Mrs Clarkson

Project/Location

Re-modelling & Glass Link Extension

Lane End Farm, Congleton Road,
Mow Cop, Staffordshire,
ST7 3PP

Title	Date	Drawn
Proposed - Link Floor Plan	07-02-26	BJ

Drawing Ref	Scale(s)	Revision
22-08-b3-XX-GF-DR-A-0204	1 : 50 @A1	B