



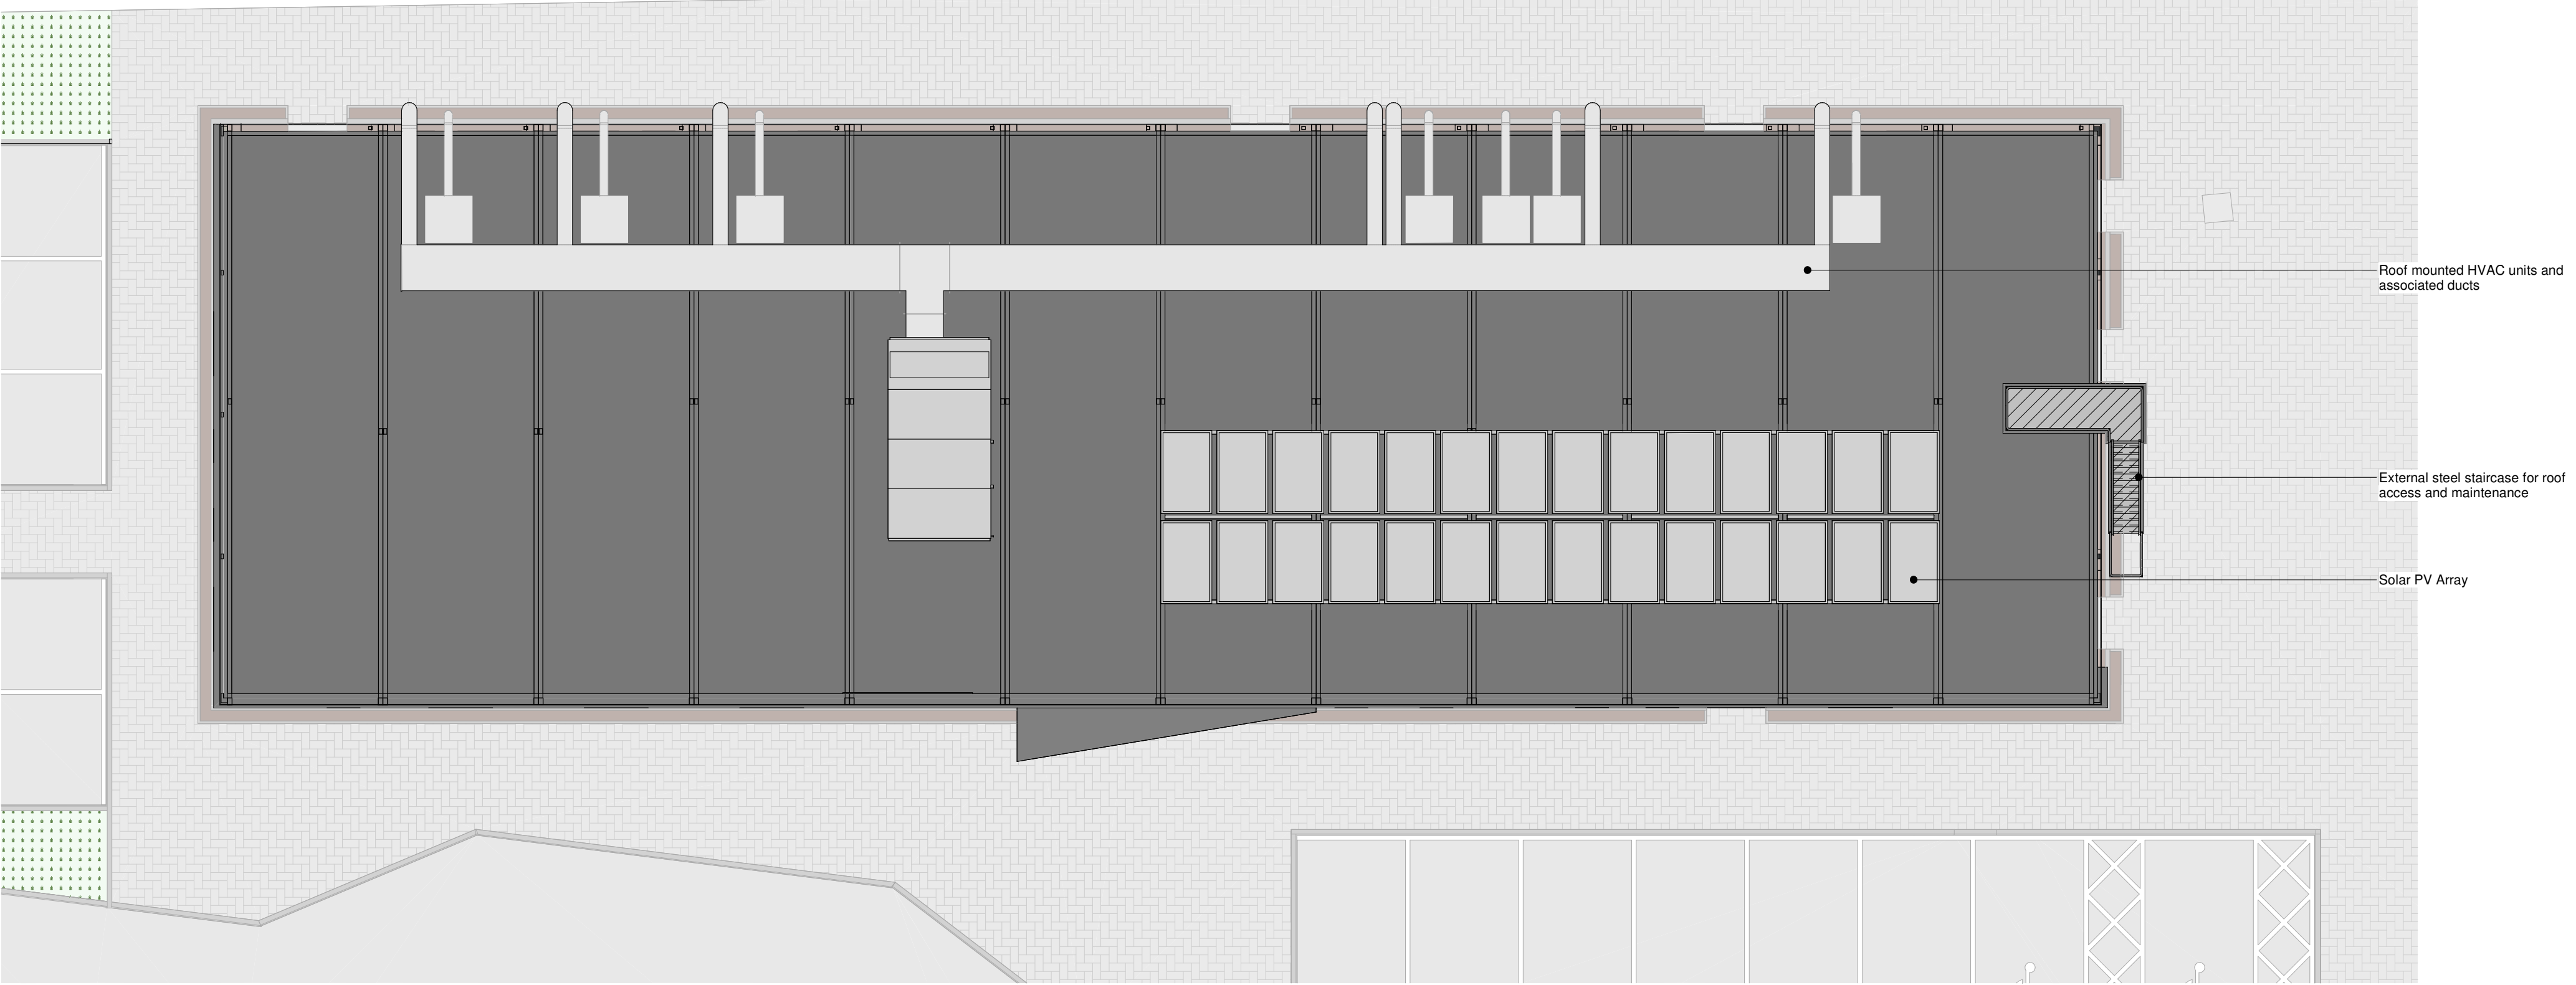

Roof Plan as Proposed
1 : 100

Application for the approval of Reserved Matters following Outline Approval : Detailed layout, scale, appearance and landscaping associated with the development under the previous outline planning permission SMD/2022/0498.

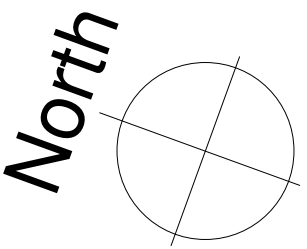

Clerk Bank House
Clerk Bank
LEEK
Staffordshire
ST13 5HE

t : 01538 373477
f : 01538 386503

e : info@ctdarchitects.co.uk
w : www.ctdarchitects.co.uk

ctd architects © 2025

- This drawing is copyright.
- All dimensions to be checked on site before proceeding.
- Contractor must notify the architect of any discrepancies before proceeding.
- Contractor to check/adjust dimensions of new work to suit existing conditions. Do not assume existing structure or details are plumb, square or level.
- All drawings to be read in conjunction with all other consultants drawings and specs.



Client

Project
New Laboratory
Barnfield Road, Leek
ST13 5QJ

Title
Roof Plan as Proposed

Scale	1:100	Size	A2	Drawn	LA	Chkd	MM
Status	PLANNING ISSUE						
Drawing Ref	2605 - CTD - XX - RF - DR - A - 005 - P01						