


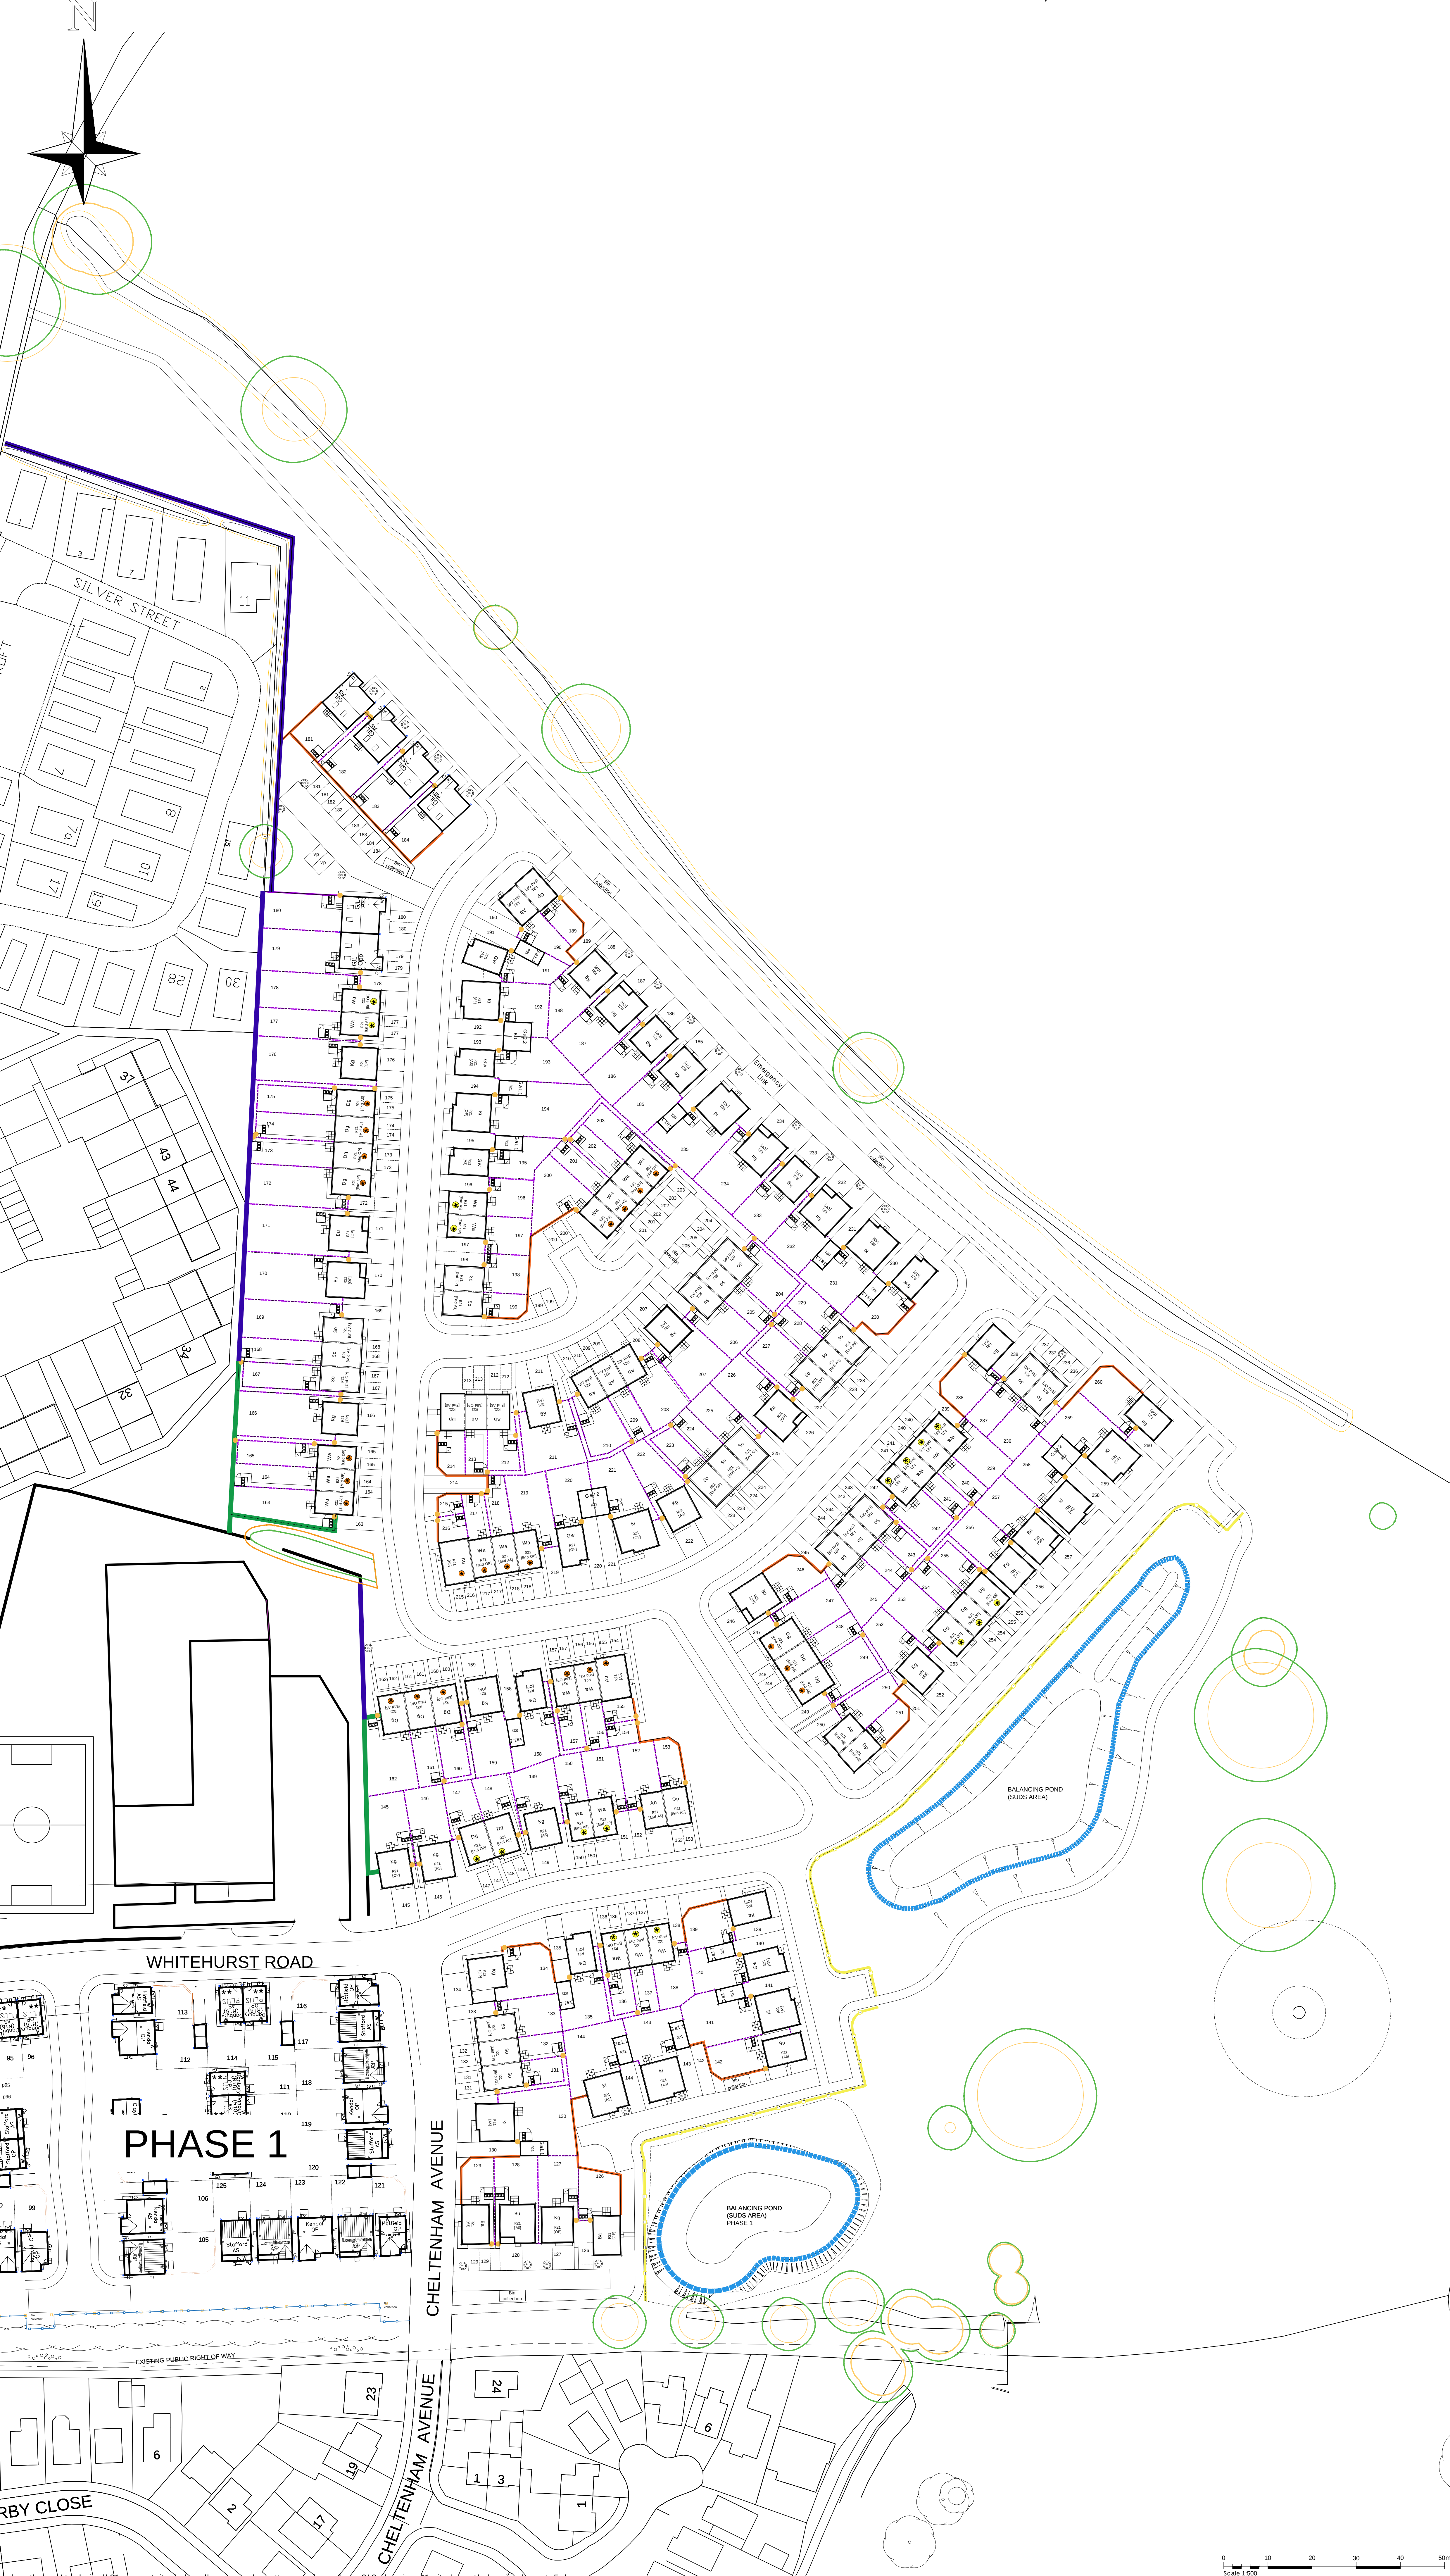

- KEY
- 2m Close Boarded Screen Fence PHNW-F-05
 - 1.8m Close Boarded Screen Fence PHNW-F-01
 - 1.8m Full Screen Wall PHNW-W-01
 - 0.6m Timber Knee Rail PHNW-KR-01
 - 2m Acoustic Fence PHNW-AF-02
 - 1.1m Post and 3 rail timber fence PHNW-F-05
 - Gates

Rev.	Description.	Date.
D	1.8m fence changed to 2m fence along western boundary. Boundary amended to suit existing hedge Plot 153 boundary amended to avoid existing hedge	11.03.26
C	1.8m high close boarded timber fence extended on western boundary	19.01.26
B	Plots 127 128 129 173 174 and 203 boundaries amended following planning comments. Gates added.	14.10.25
A	Fencing to pond added following highways comments	11.09.25

Drawing Revisions

**Persimmon**

Persimmon Homes (North West)
1st Floor East, Chadwick House, Birchwood Park
Warrington, WA3 6AE
Tel: 0161 746 3737

Development Site: Cheadle, Pottery Gardens Phase 2			
Site Address: Ayr Road			
Drawing Title: Boundary Treatment Plan			
Date: 17.07.25	Scale: 1:500	Drawn: BH	Rev: D
Drawing Status: ARCH/BTP/PH2		Rev: D	

