

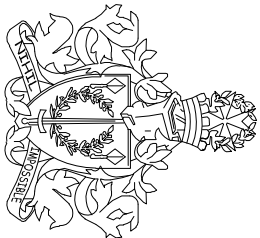
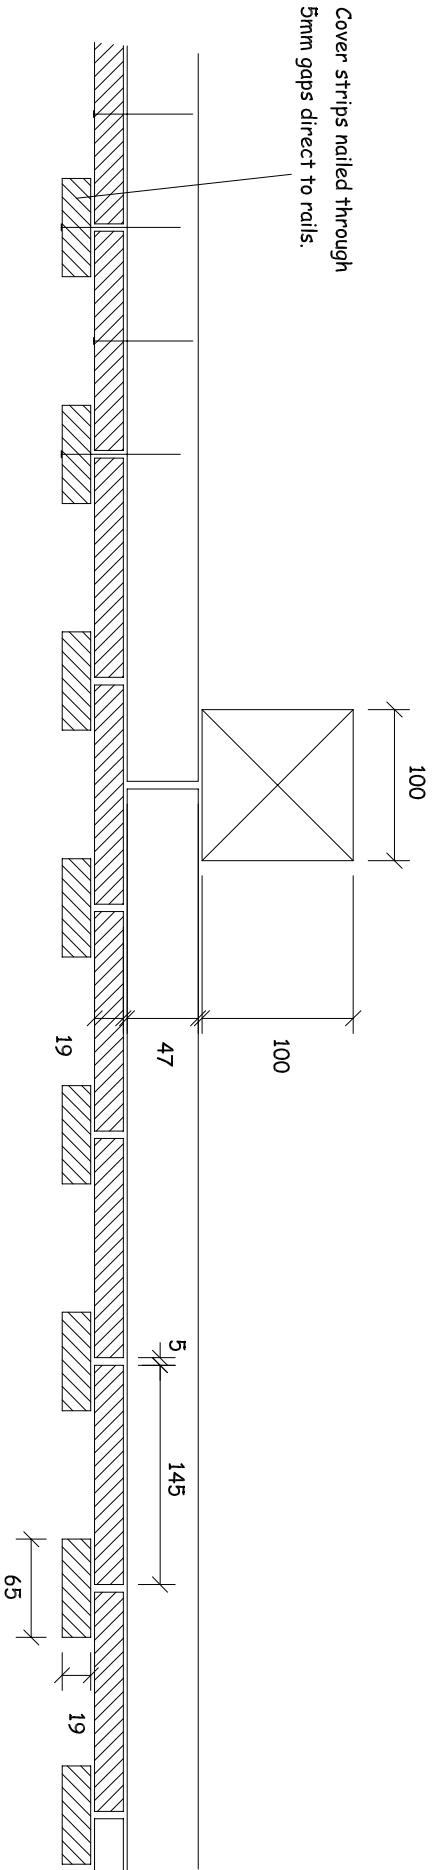


SINGLE SIDED

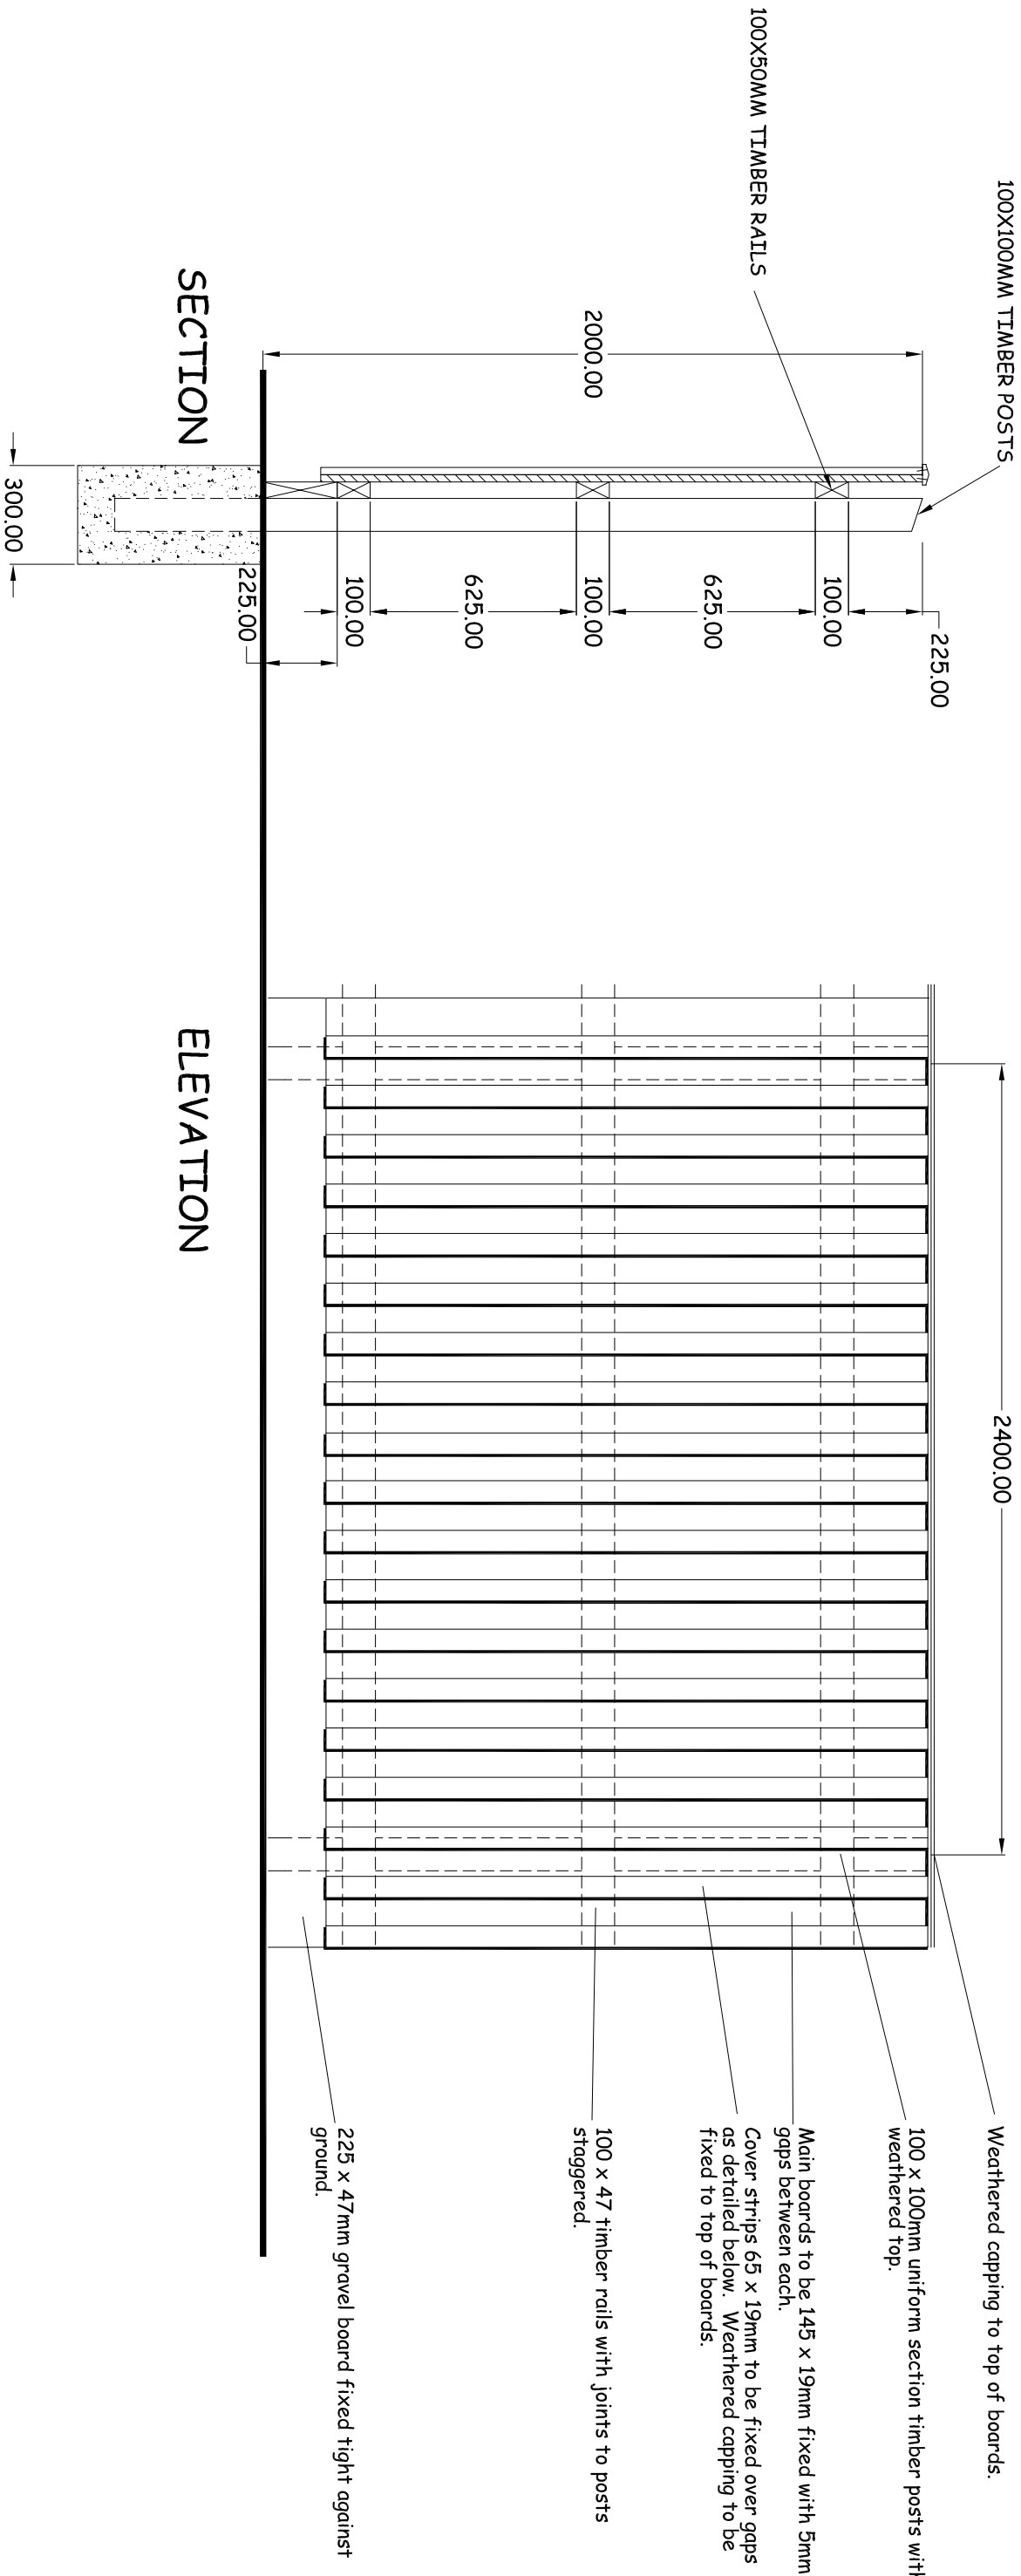

Charles Church

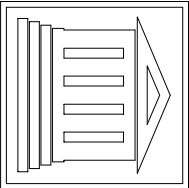

PERSIMMON
HOMES

Group Core Housetypes

Superstructure Detail

2m Acoustic Fence

Drawing Number
PHNW-AF-02

Date
07/09/2016

Scale
1/20@A3

rev