



Site Section A-A

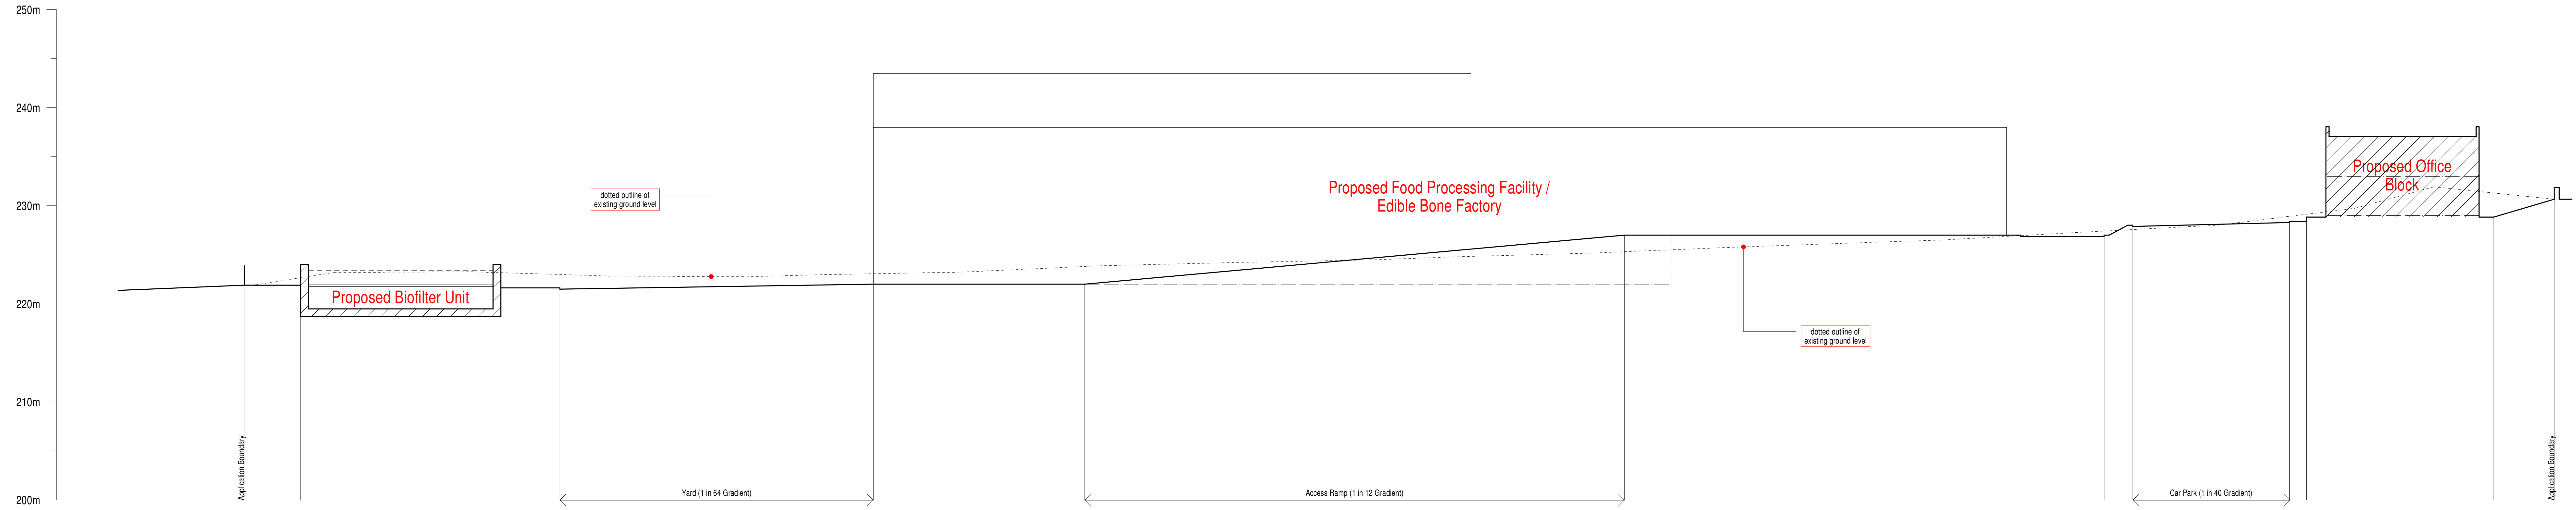

Site Section B-B



Site Section C-C

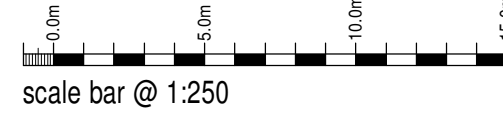

Advanced Proteins
Proposed Food Processing Facility /
Edible Bone Factory @
Bones Lane, Cheddleton
Stoke-on-Trent,
Staffs, ST13 7BT
Planning Conditions
Site Sections A - C
February 2025 A0 1:250
2024-2875-02 - RG

SAMMONS
architectural Ltd
10 Cawdy Buildings, Fountain Street, Leek, ST13 6LP
Telephone: 01538 386002
E-mail: info@sammompltd.co.uk
Web: www.sammompltd.co.uk

This drawing is copyright.
All dimensions must be checked prior to commencement.