


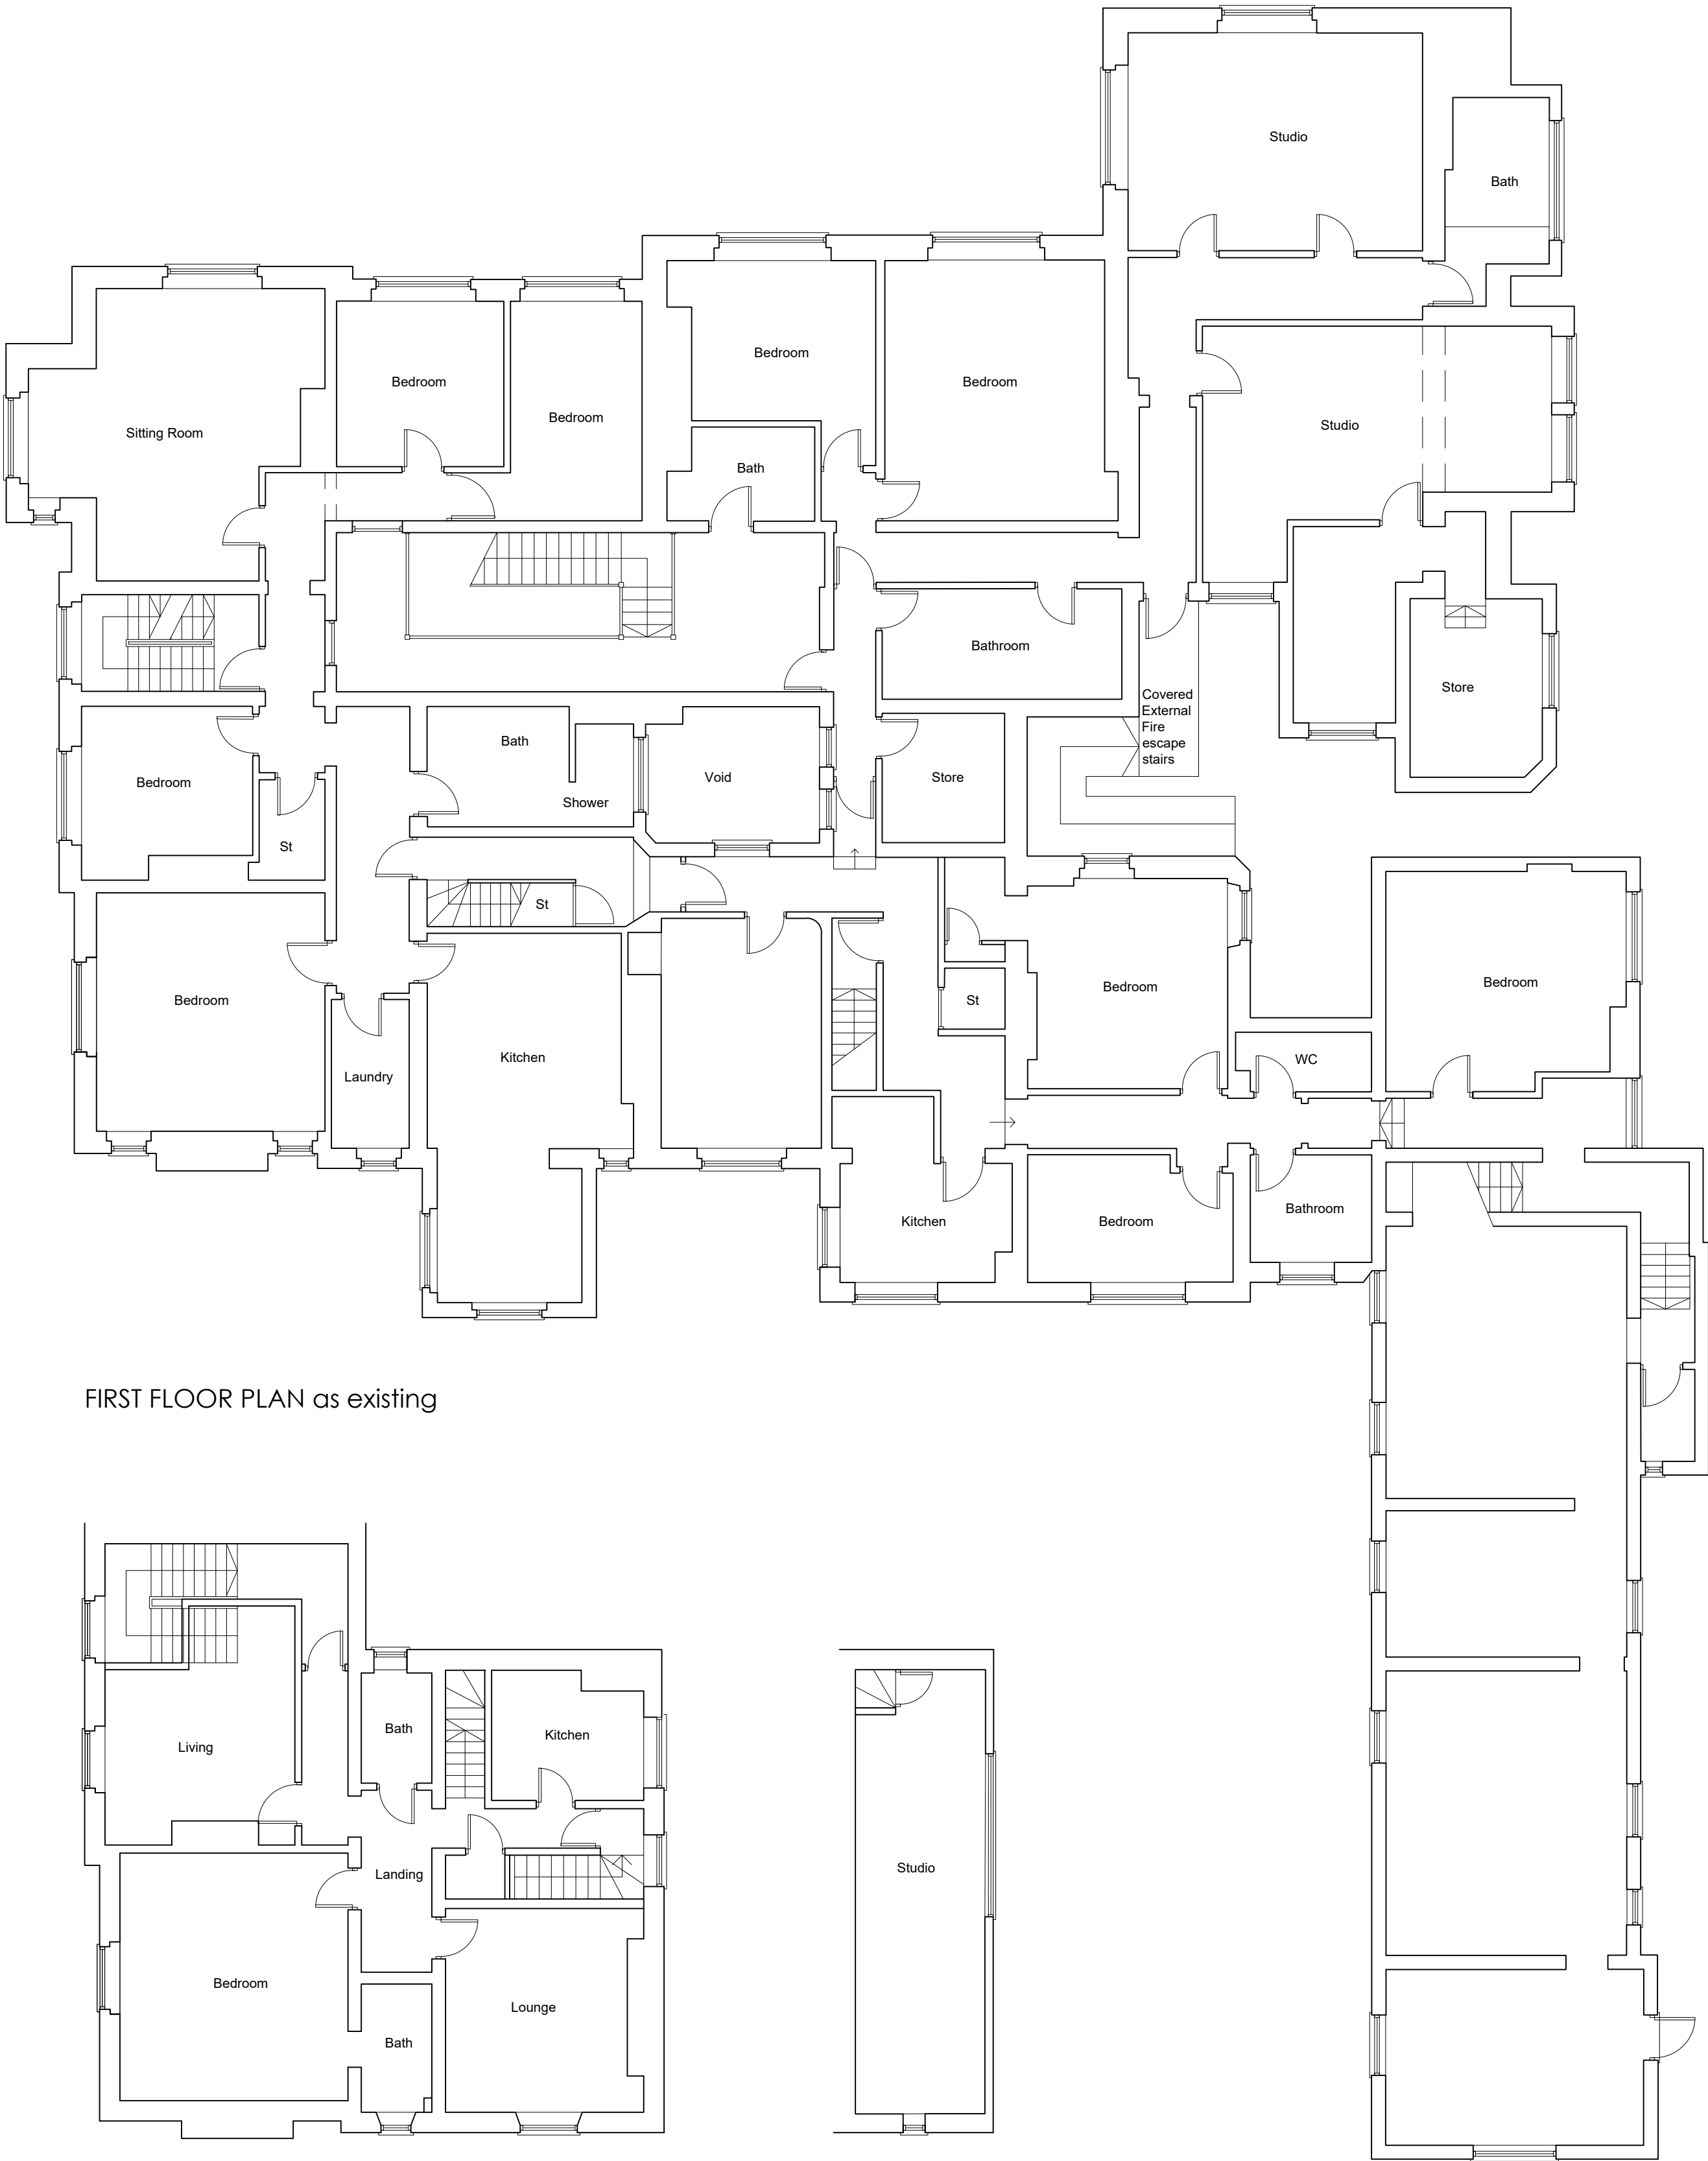

REV.	DATE	AMENDMENT	BY
CLIENT			
Daniel and Yasmin Dawkins			
PROJECT			
Moor Court Hall Farley Road Oakamoor ST10 3BD			
DRAWING TITLE			
Existing Plans			

A

for Architect

t: 07960 495728
e: info@aforarchitect.co.uk
w: www.aforarchitect.co.uk

SCALE	SHEET SIZE	
1:100	A1	
DATE	DRAWN	CHECKED
Oct 2024	LT	
JOB No.	DRAWING No.	REV.
3091	01	