


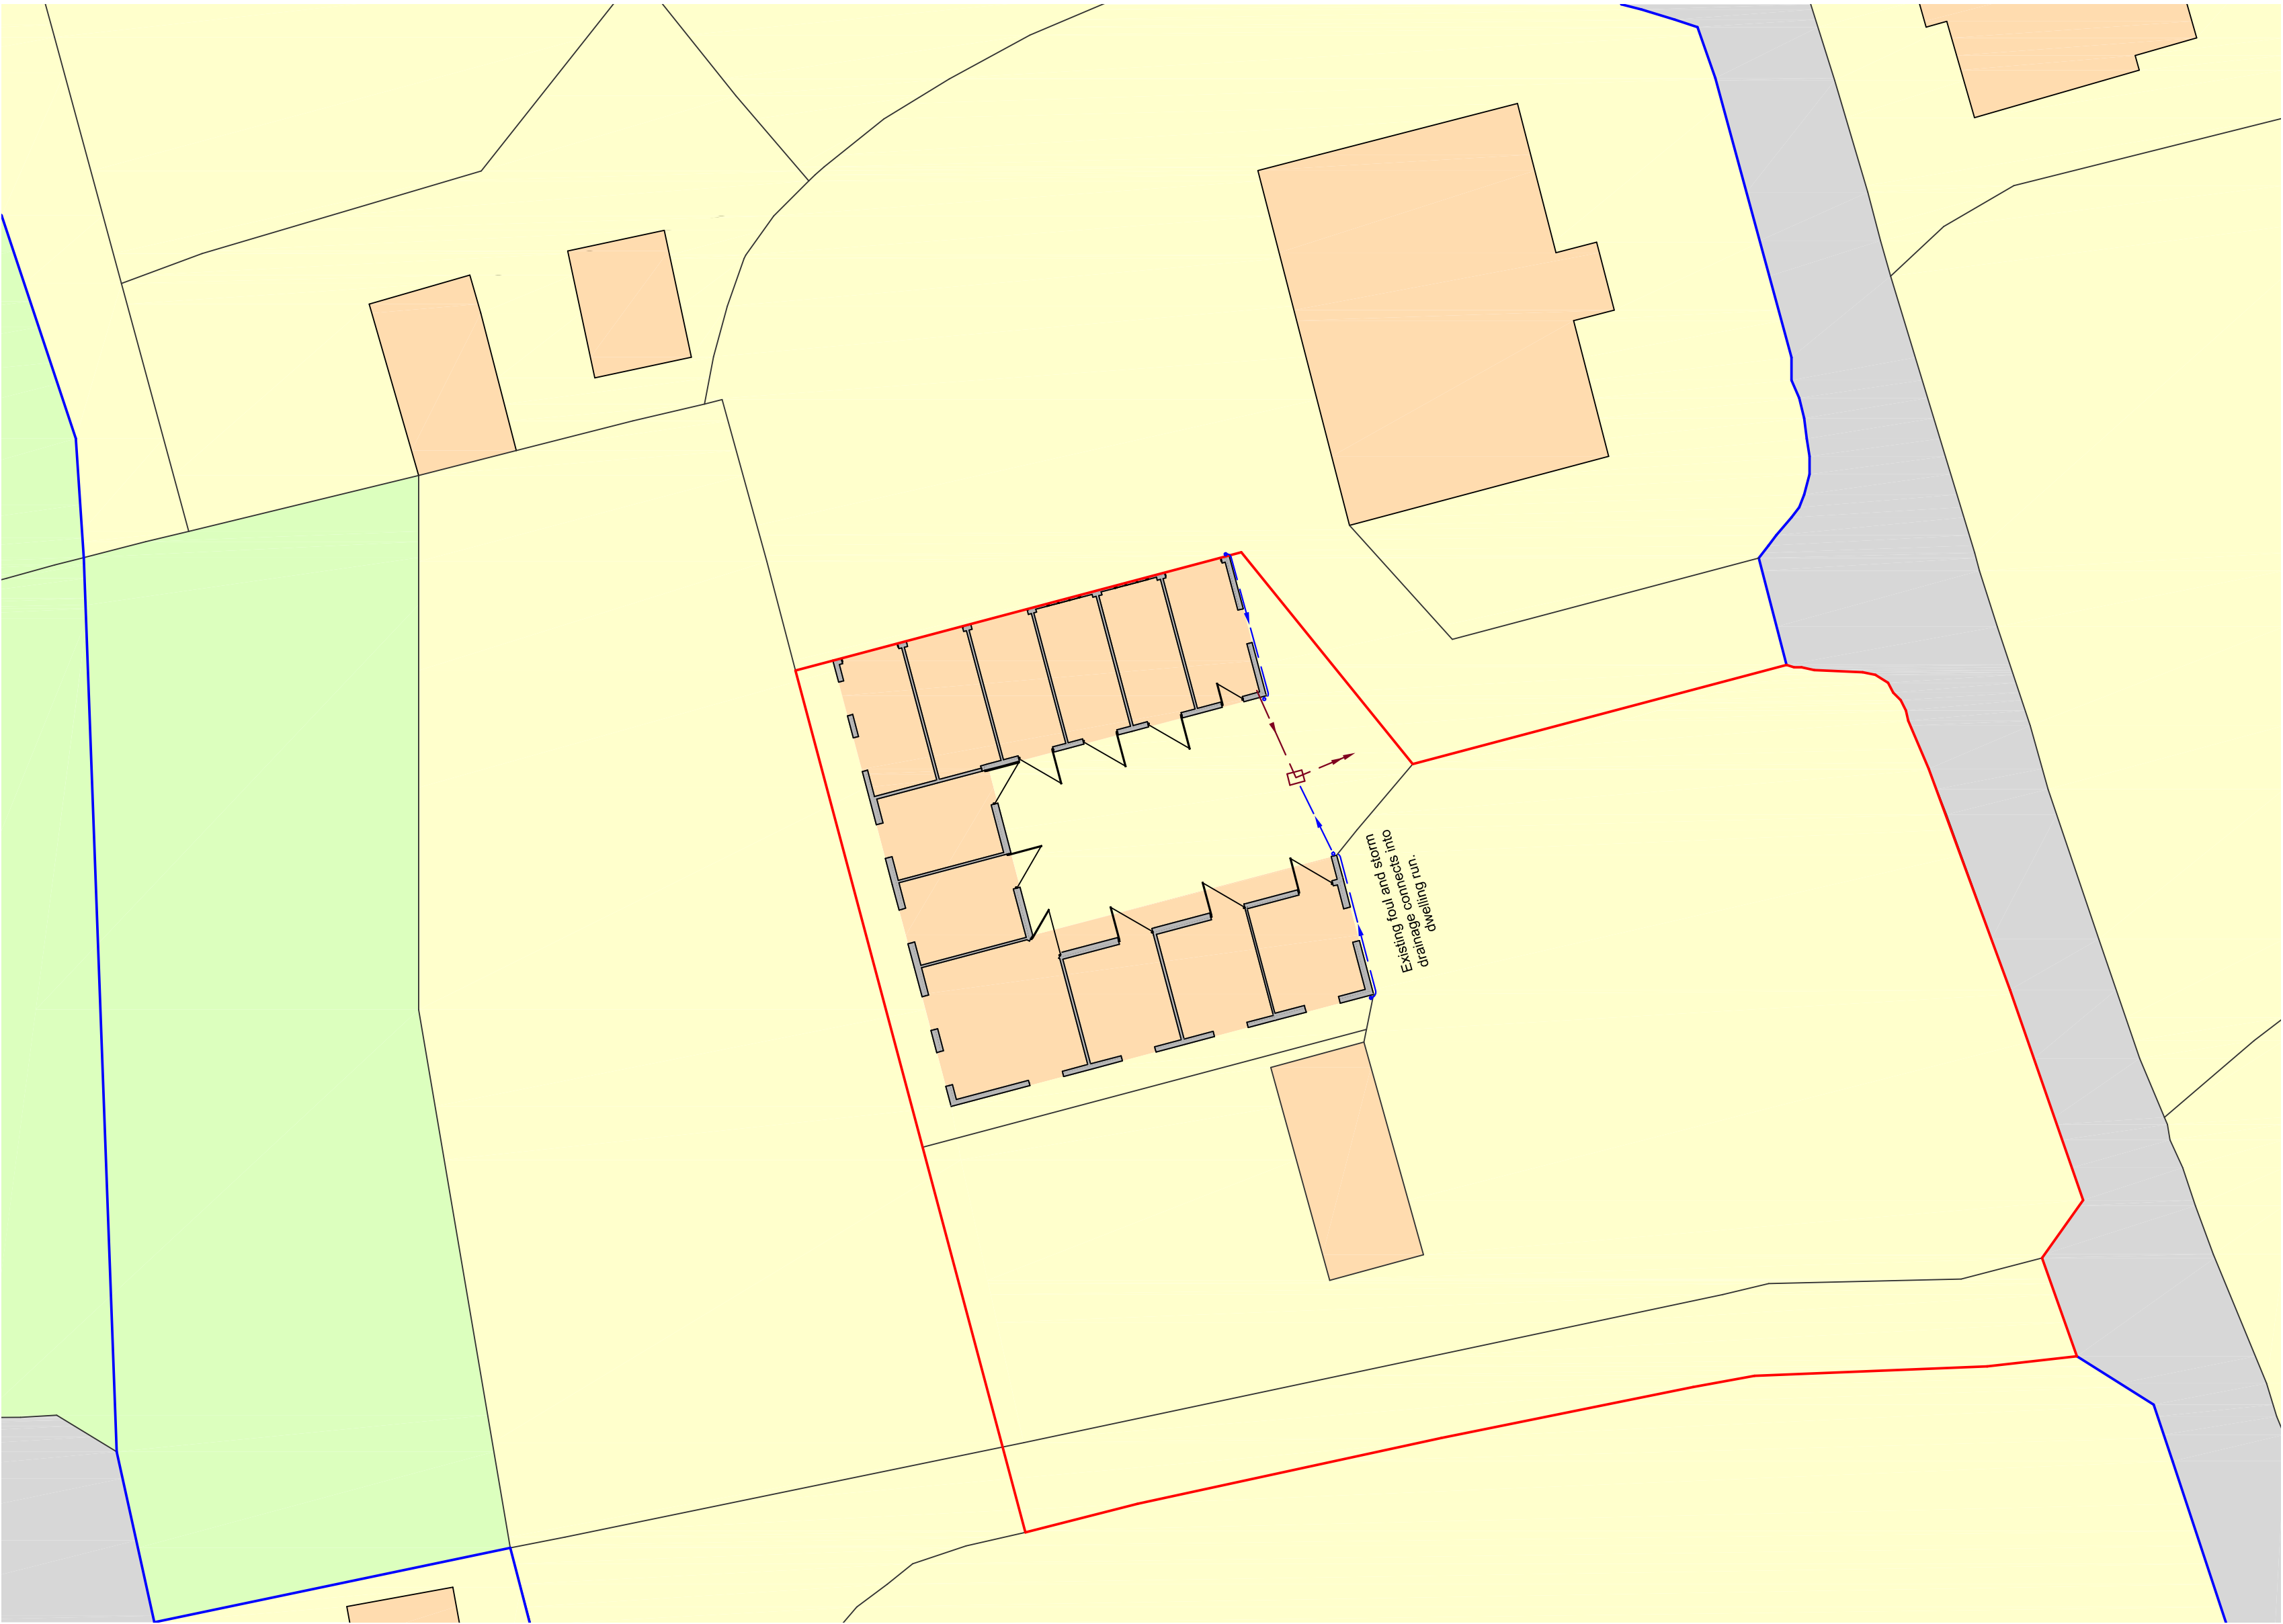
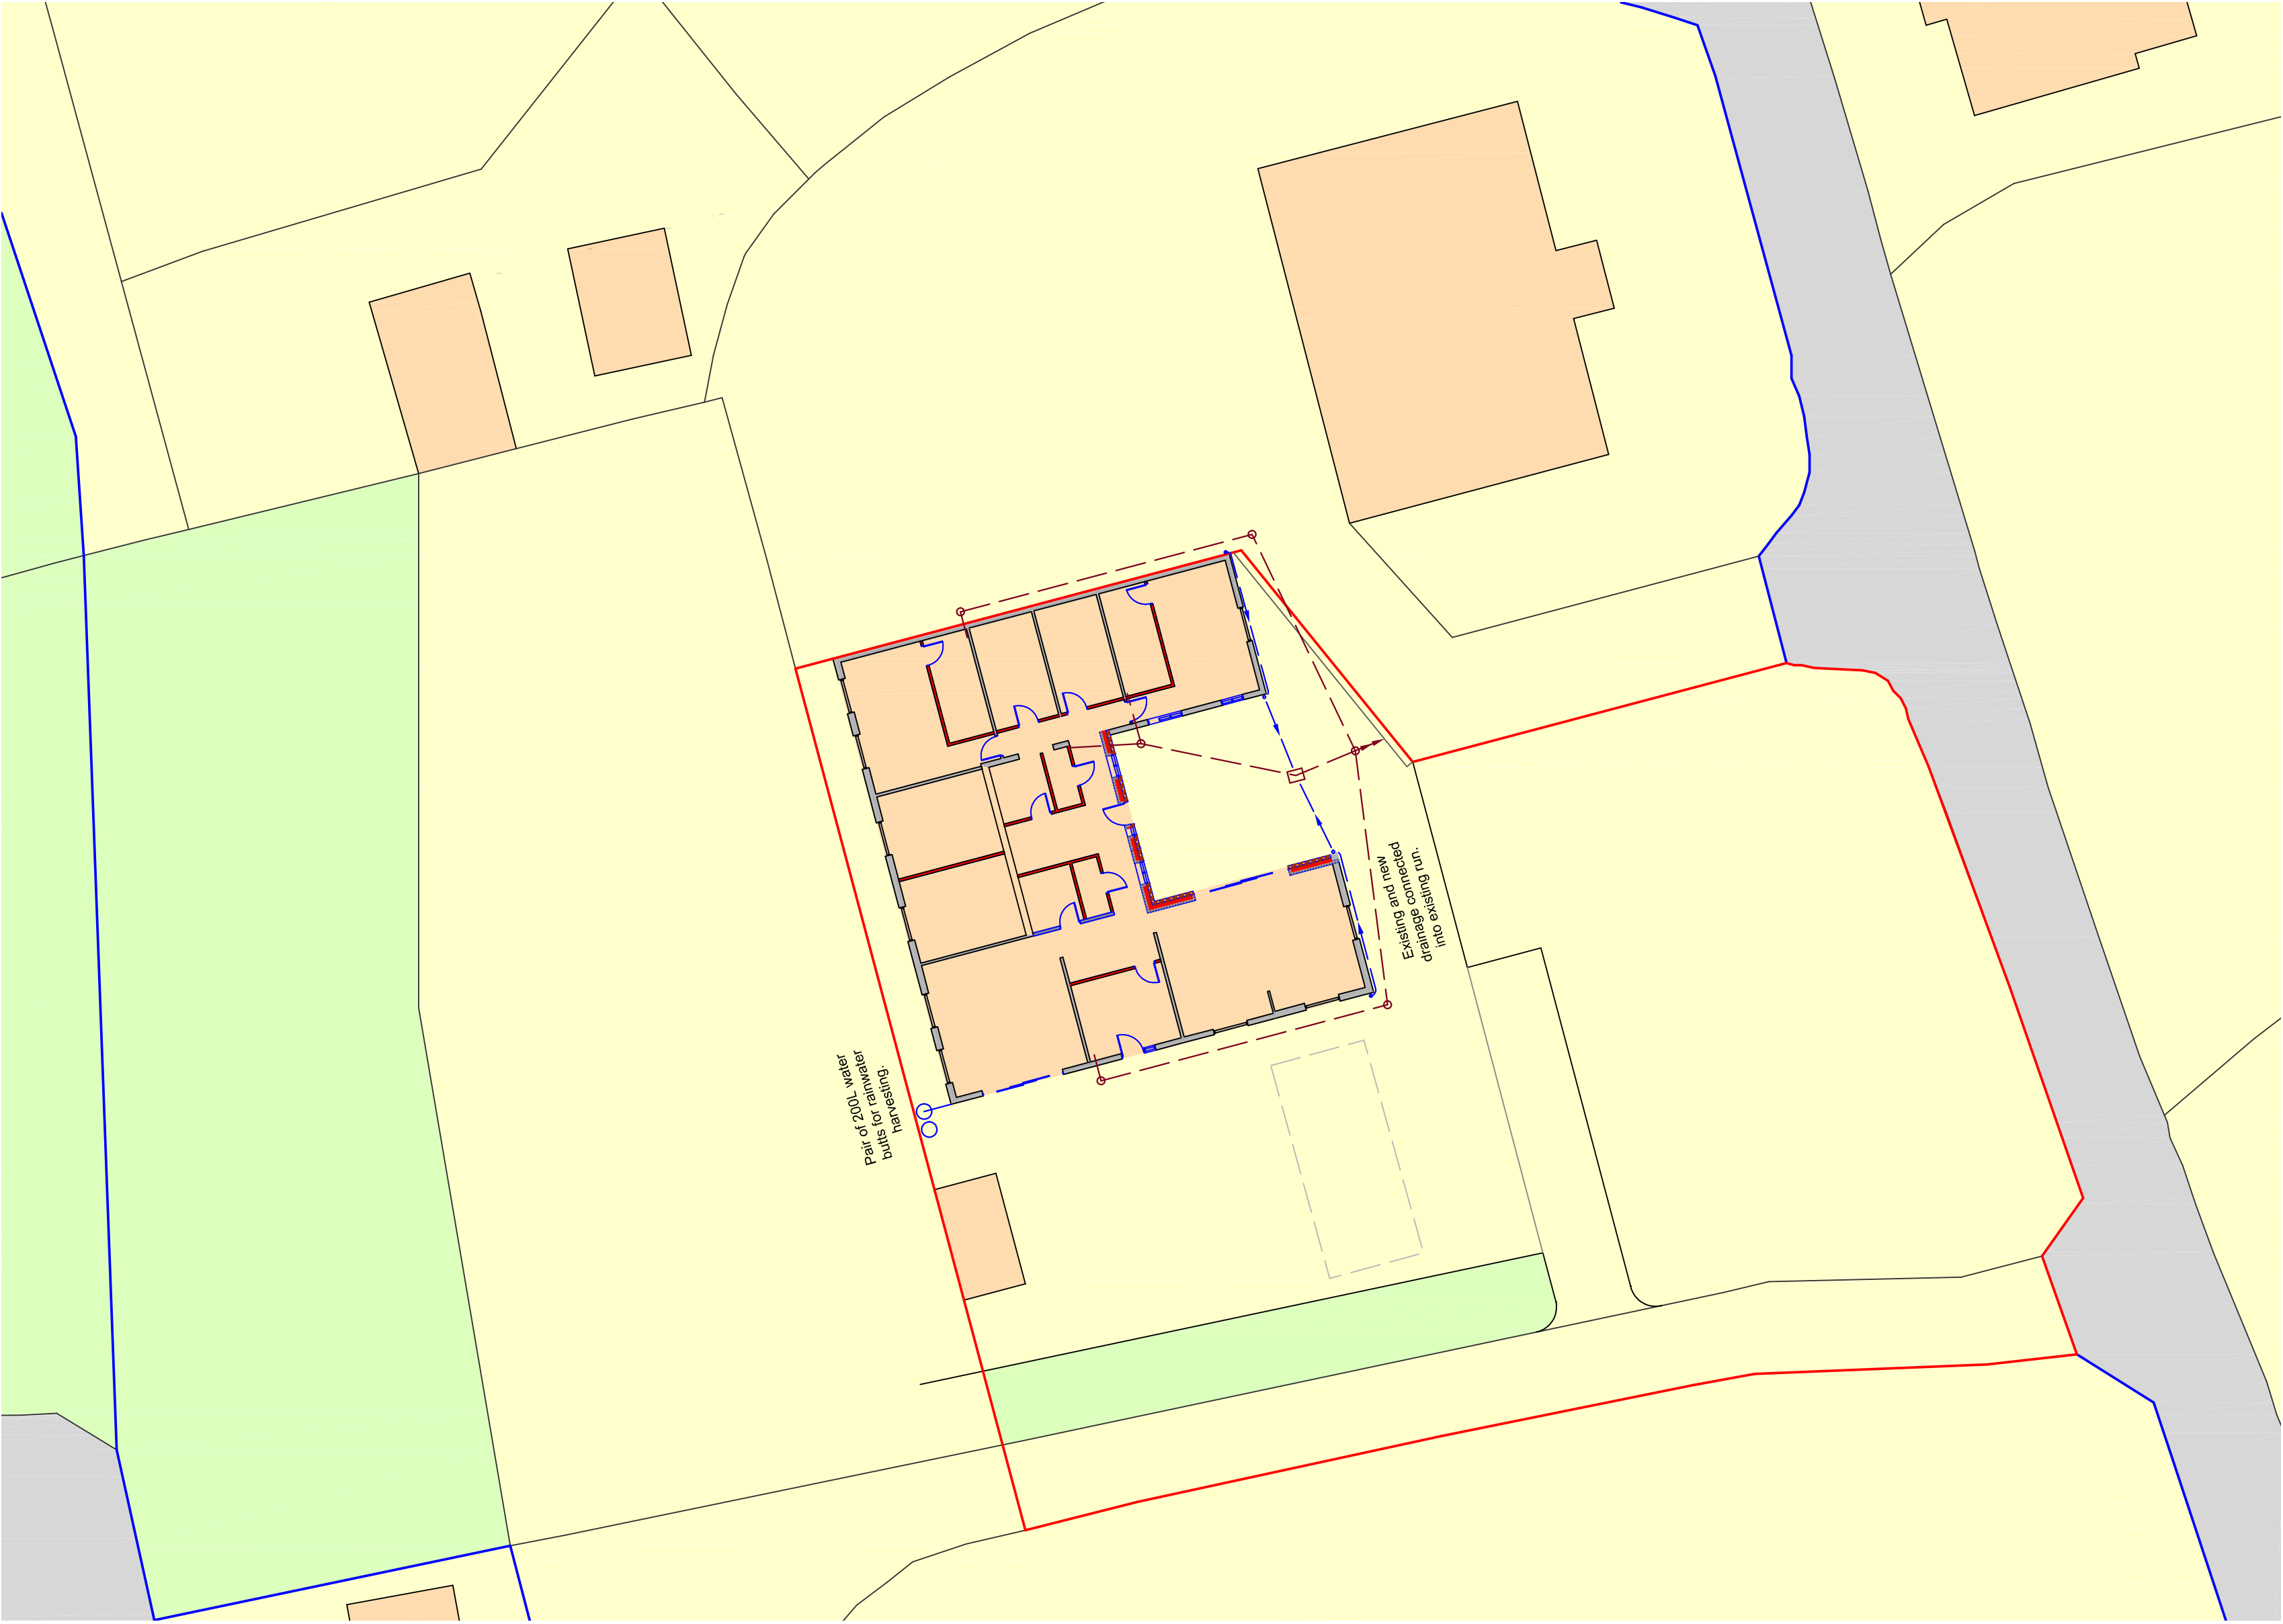


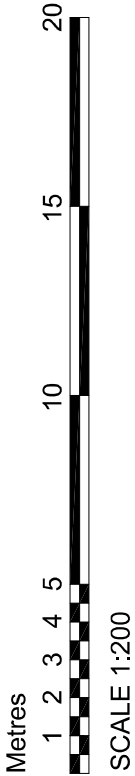

Drainage Plan as Existing

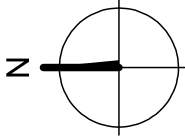

Drainage Plan as Proposed

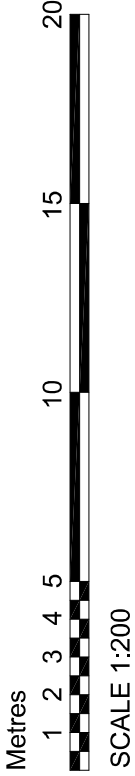

**DBD Architectural  
Consultancy Ltd ©2026**

1. Consultancy limited with DBD Architectural Consultancy Ltd.
2. All drawings to be checked on site before construction.
3. Consultancy is not liable for alterations of new work to existing conditions or for any damage to existing structures or for any loss of profit or other loss of any kind.
4. Consultancy must verify the accuracy of any information provided by the client.
5. All drawings to be used in accordance with all other relevant drawings and specifications.

| Rev | Date | Description |
|-----|------|-------------|
|     |      |             |
|     |      |             |
|     |      |             |
|     |      |             |



**Mr S. Chivers**  
Sherry Chase Farm,  
Cherry Chase,  
ST10 3AA  
Tel: 01847 821111  
Fax: 01847 821112  
Email: [schivers@dbdarchitectural.co.uk](mailto:schivers@dbdarchitectural.co.uk)  
Web: [www.dbdarchitectural.co.uk](http://www.dbdarchitectural.co.uk)

Conservation of Listed Building into a  
single dwelling