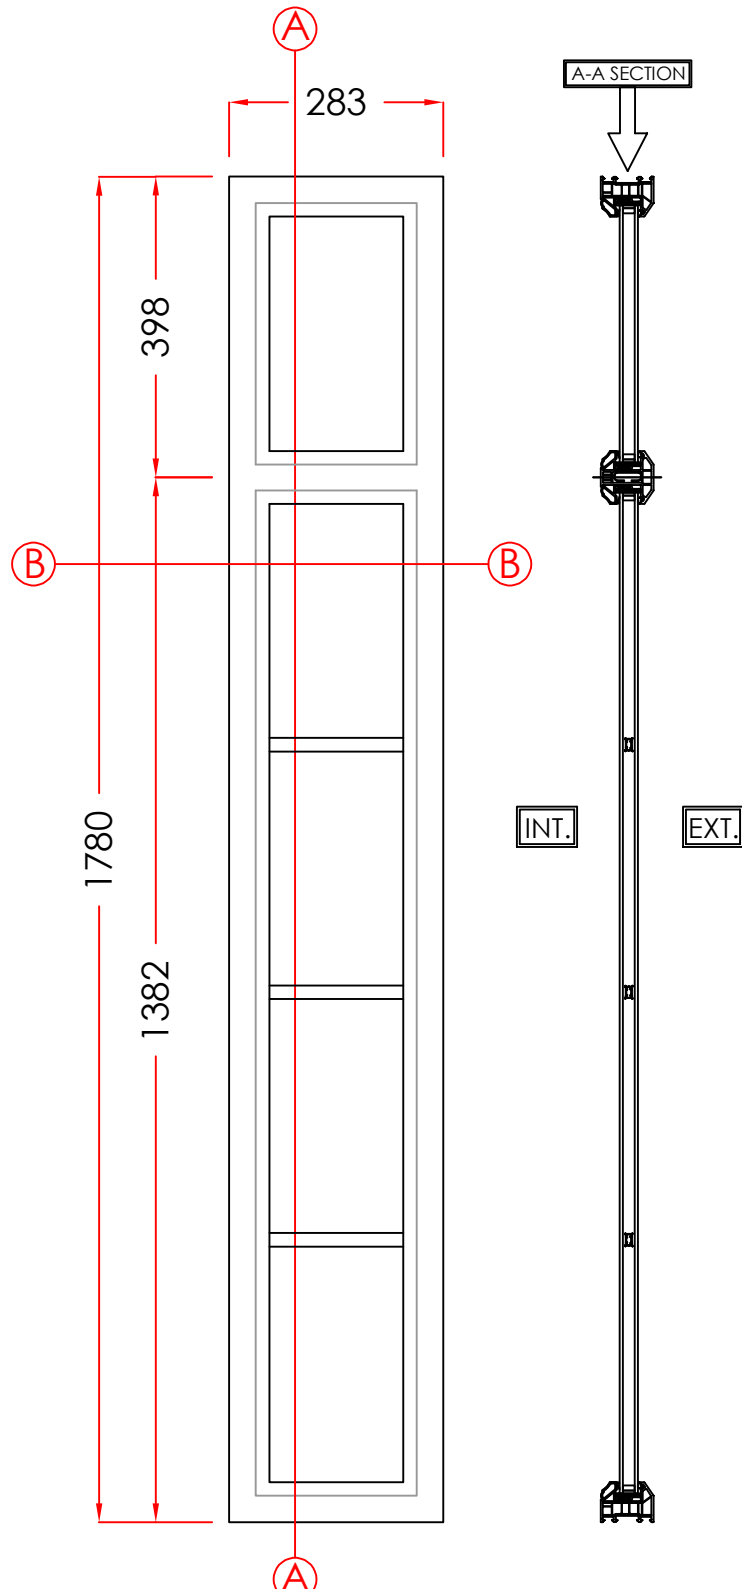


1. LOUNGE

MATERIAL - PVCu
INTERNAL & EXTERNAL COLOUR - WHITE WOODGRAIN
GLAZING - 24MM SEALED UNITS

Scale - 1:1
(Produced on A3 Paper)
Sheet 1 Of 12

Drawers Initials.
BN

CONTRACT No.: 30496356		date: 17/04/26
PROPOSED: WINDOW REPLACEMENT		
AT: (INSTALLATION ADDRESS)	11 RUSSELL ST. LEEK STAFFORDSHIRE ST13 5JF	
V1 September 2024		



VIEWED EXTERNALLY

THESE DRAWINGS ARE THE PROPERTY OF ANGLIAN HOME IMPROVEMENTS
AND MUST NOT BE USED, DISTRIBUTED, LOANED OR COPIED WITHOUT THE
EXPRESS PERMISSION OF ANGLIAN HOME IMPROVEMENTS.

130
120
110
100
90
80
70
60
50
40
30
20
10
0

Scale Bar
1:1 (mm)
10 20 30 40 50 60 70 80 90 100 110 120 130