


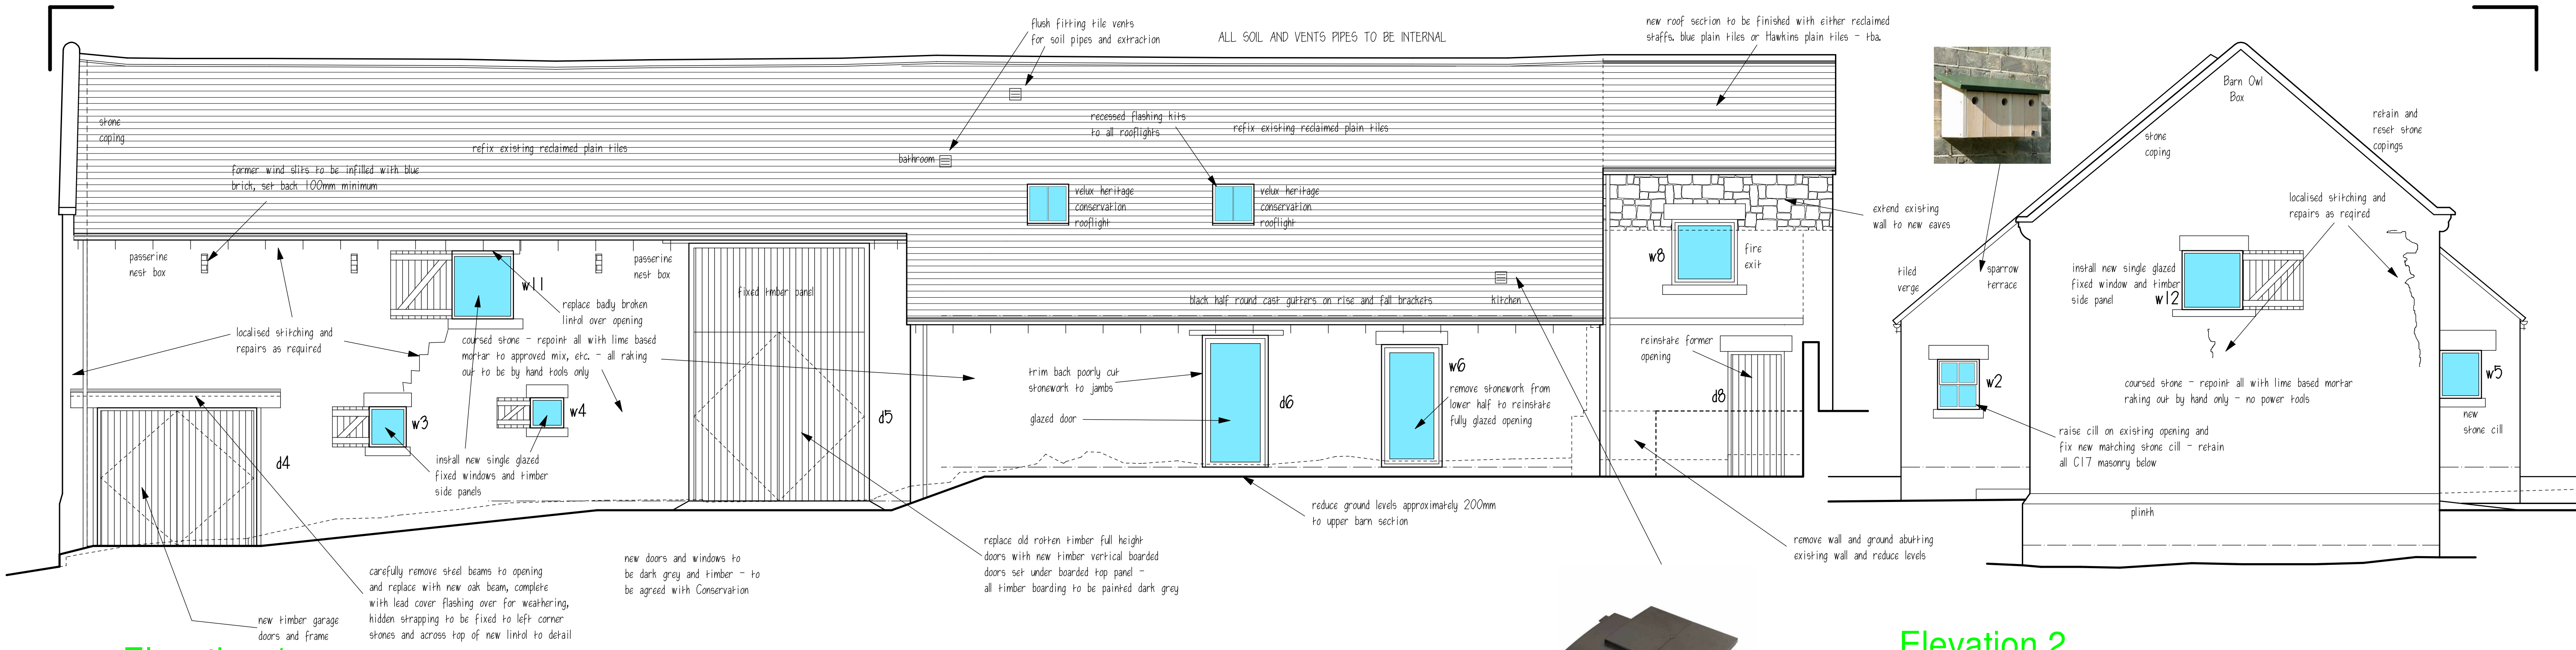

Elevation 1


Elevation 2

Datum 255.00m

Datum 255.00m

ALL WINDOWS AND DOORS TO BE CONSTRUCTED TO SEPERATE DETAILS AND TO BE FIXED INTO OPENINGG WITH A MINIMUM OF 100MM RECESS TO REVEALS - NO TRICKLE VENTS ALLOWED.

IF REQUIRED FURTHER BAT COMPENSATION AND MITIGATION MEASURES SHOULD BE AGREED WITH THE LPA AND BE PROVIDED BEFORE PROPERTY IS BROUGHT INTO USE/OCCUPIED.

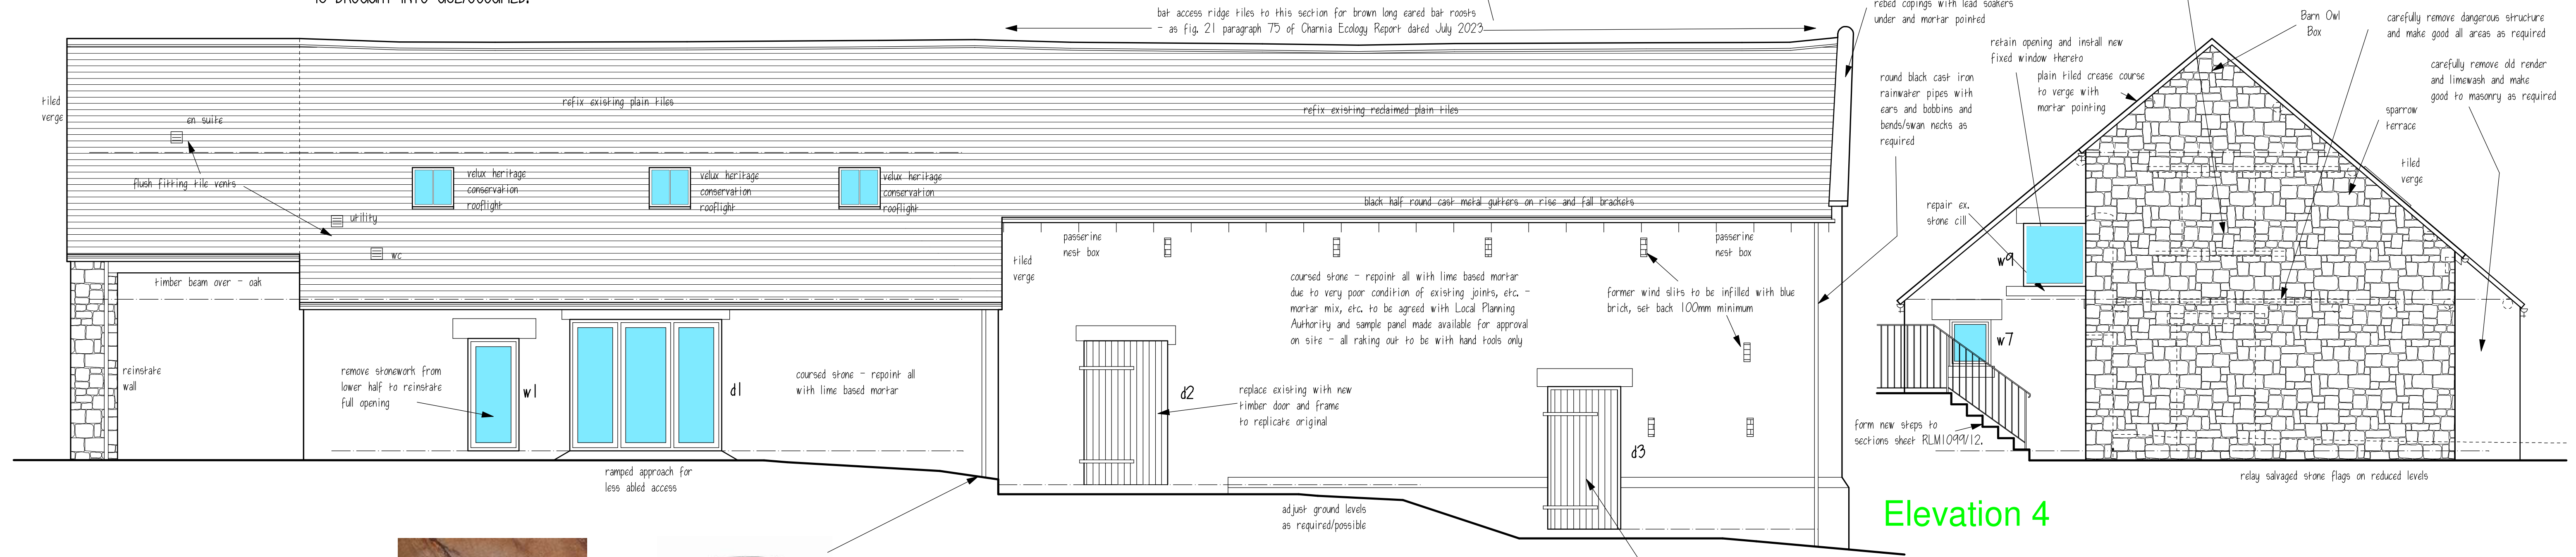

Elevation 3

Elevation 4

Datum 255.00m

Datum 255.00m



Swallow Cups



all rainwater goods to be metal and be painted black - supplied by Hargreaves Foundry or equal - joints to be linseed oil putty or equal and then overpainted with gloss



passerine nest box




Dreadnought Staffordshire Blue



Barn Owl Box

Make good jambs to opening and install new ledged, braced and battened door and frame - fix new piniles

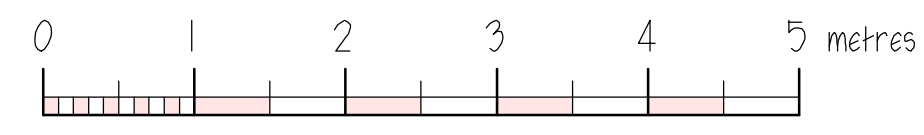

Scale bar @ 1:50 on A1 Sheet

Clients are advised to clarify dimensions with the author prior to setting out and not to scale from the drawing. This drawing is copyright and should not be reproduced without the written consent of RLM ASSOCIATES.

RLM ASSOCIATES

JOB	WHITEHOUGH FARM BARN, IPSTONES.
CLIENT	Mr. F. HARRIS.
DRAWING	ELEVATIONS OF PROPOSED BARN I - AMENDED - DETAILS ADDED.
DATE	March 2026.
DRWG. No.	RLM1099/6.
SCALE	1:50.
REVISION	G.