


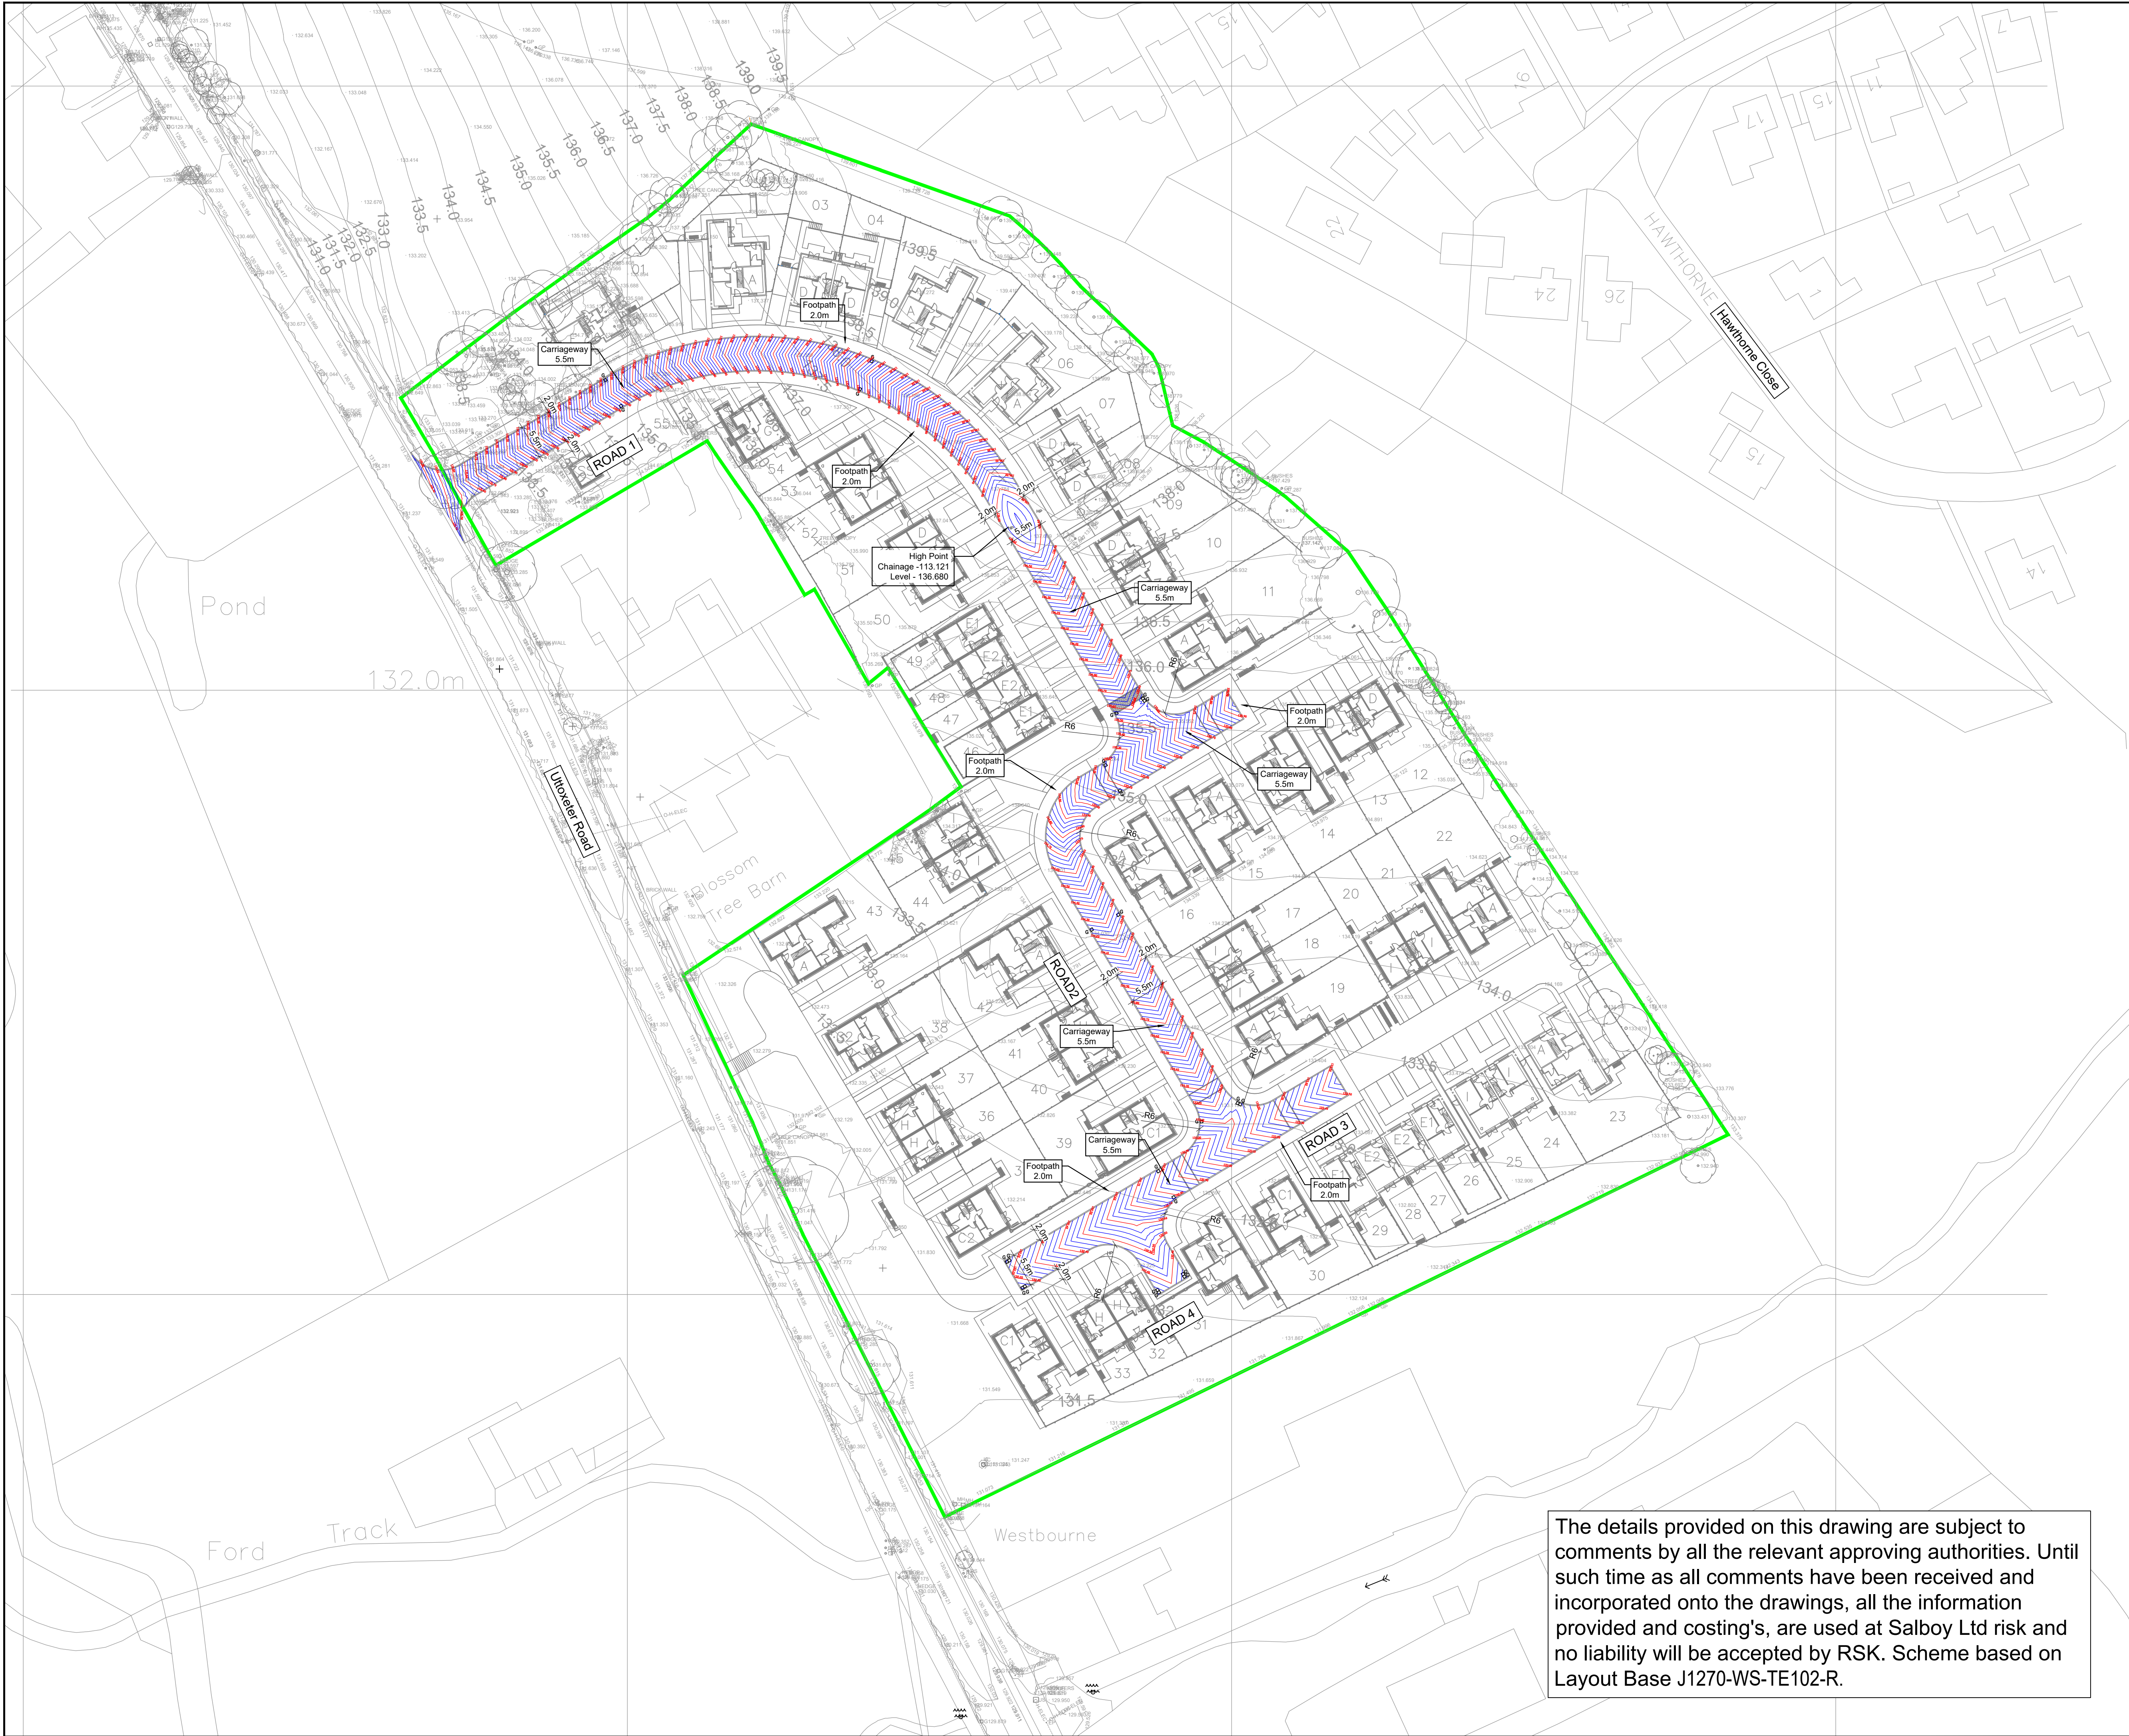

CIVIL / STRUCTURAL DESIGN RISK MANAGEMENT

Abnormal or unusual residual risks associated with the design outcomes shown on this drawing are:-

RSK LDE LTD has followed its Design Risk Management process for Hazard Elimination and Risk reduction in developing the designs shown on this drawing.
Abnormal or unusual residual risks may be shown above where it is considered that such risk may not normally be expected by competent persons engaged on work of this nature or type.

Legend:

Proposed road contours

HP

High point in proposed carriageway

Road Gully- Double gully required at low spots

Development Boundary

Refer to RSK DRG No's 40-06 & 40-07 for Road Centreline Setting out and Road Junction Geometry Setting Out

P3	20.04.26	Updated to suit latest layout J1270-WS-TE102-R.	JP	MAR	
P2	14.01.26	Updated to suit latest layout J1270-WS-TE104.	MG	MAR	
P1	26.09.25	First Issue	JP	MAR	
Rev	Date	Amendment	Drawn	Chkd	Appd

LDE

CIVILS | STRUCTURES | HYDROLOGY

an rsk company

14 Beecham Court,
Pemberton Business Park,
Wigan,
WN3 6PR
United Kingdom

Tel: +44 (0) 1942 493255
Email: info@rsk.co.uk
Web: www.rsk.co.uk

Client

SALBOY

Project Title

Daisy Bank Farm
Tean

Status

Detailed Design

Drawing Title

Road Geometry Plan

Drawn	Date	Checked	Date	Approved	Date
JP	SEP 25	MAR	SEP 25		
Scale	1:500	Orig Size	A1	Dimensions	
Project No.	882930	File Name	40-08		
Drawing No.	882930	LDE		DR D	40-08 P3
Project No.	Orig.	Vol./Sys.	Lev./Loc.	Type	Role

Scale 1:500
0 5 10 15 20 25m

The details provided on this drawing are subject to comments by all the relevant approving authorities. Until such time as all comments have been received and incorporated onto the drawings, all the information provided and costing's, are used at Salboy Ltd risk and no liability will be accepted by RSK. Scheme based on Layout Base J1270-WS-TE102-R.