


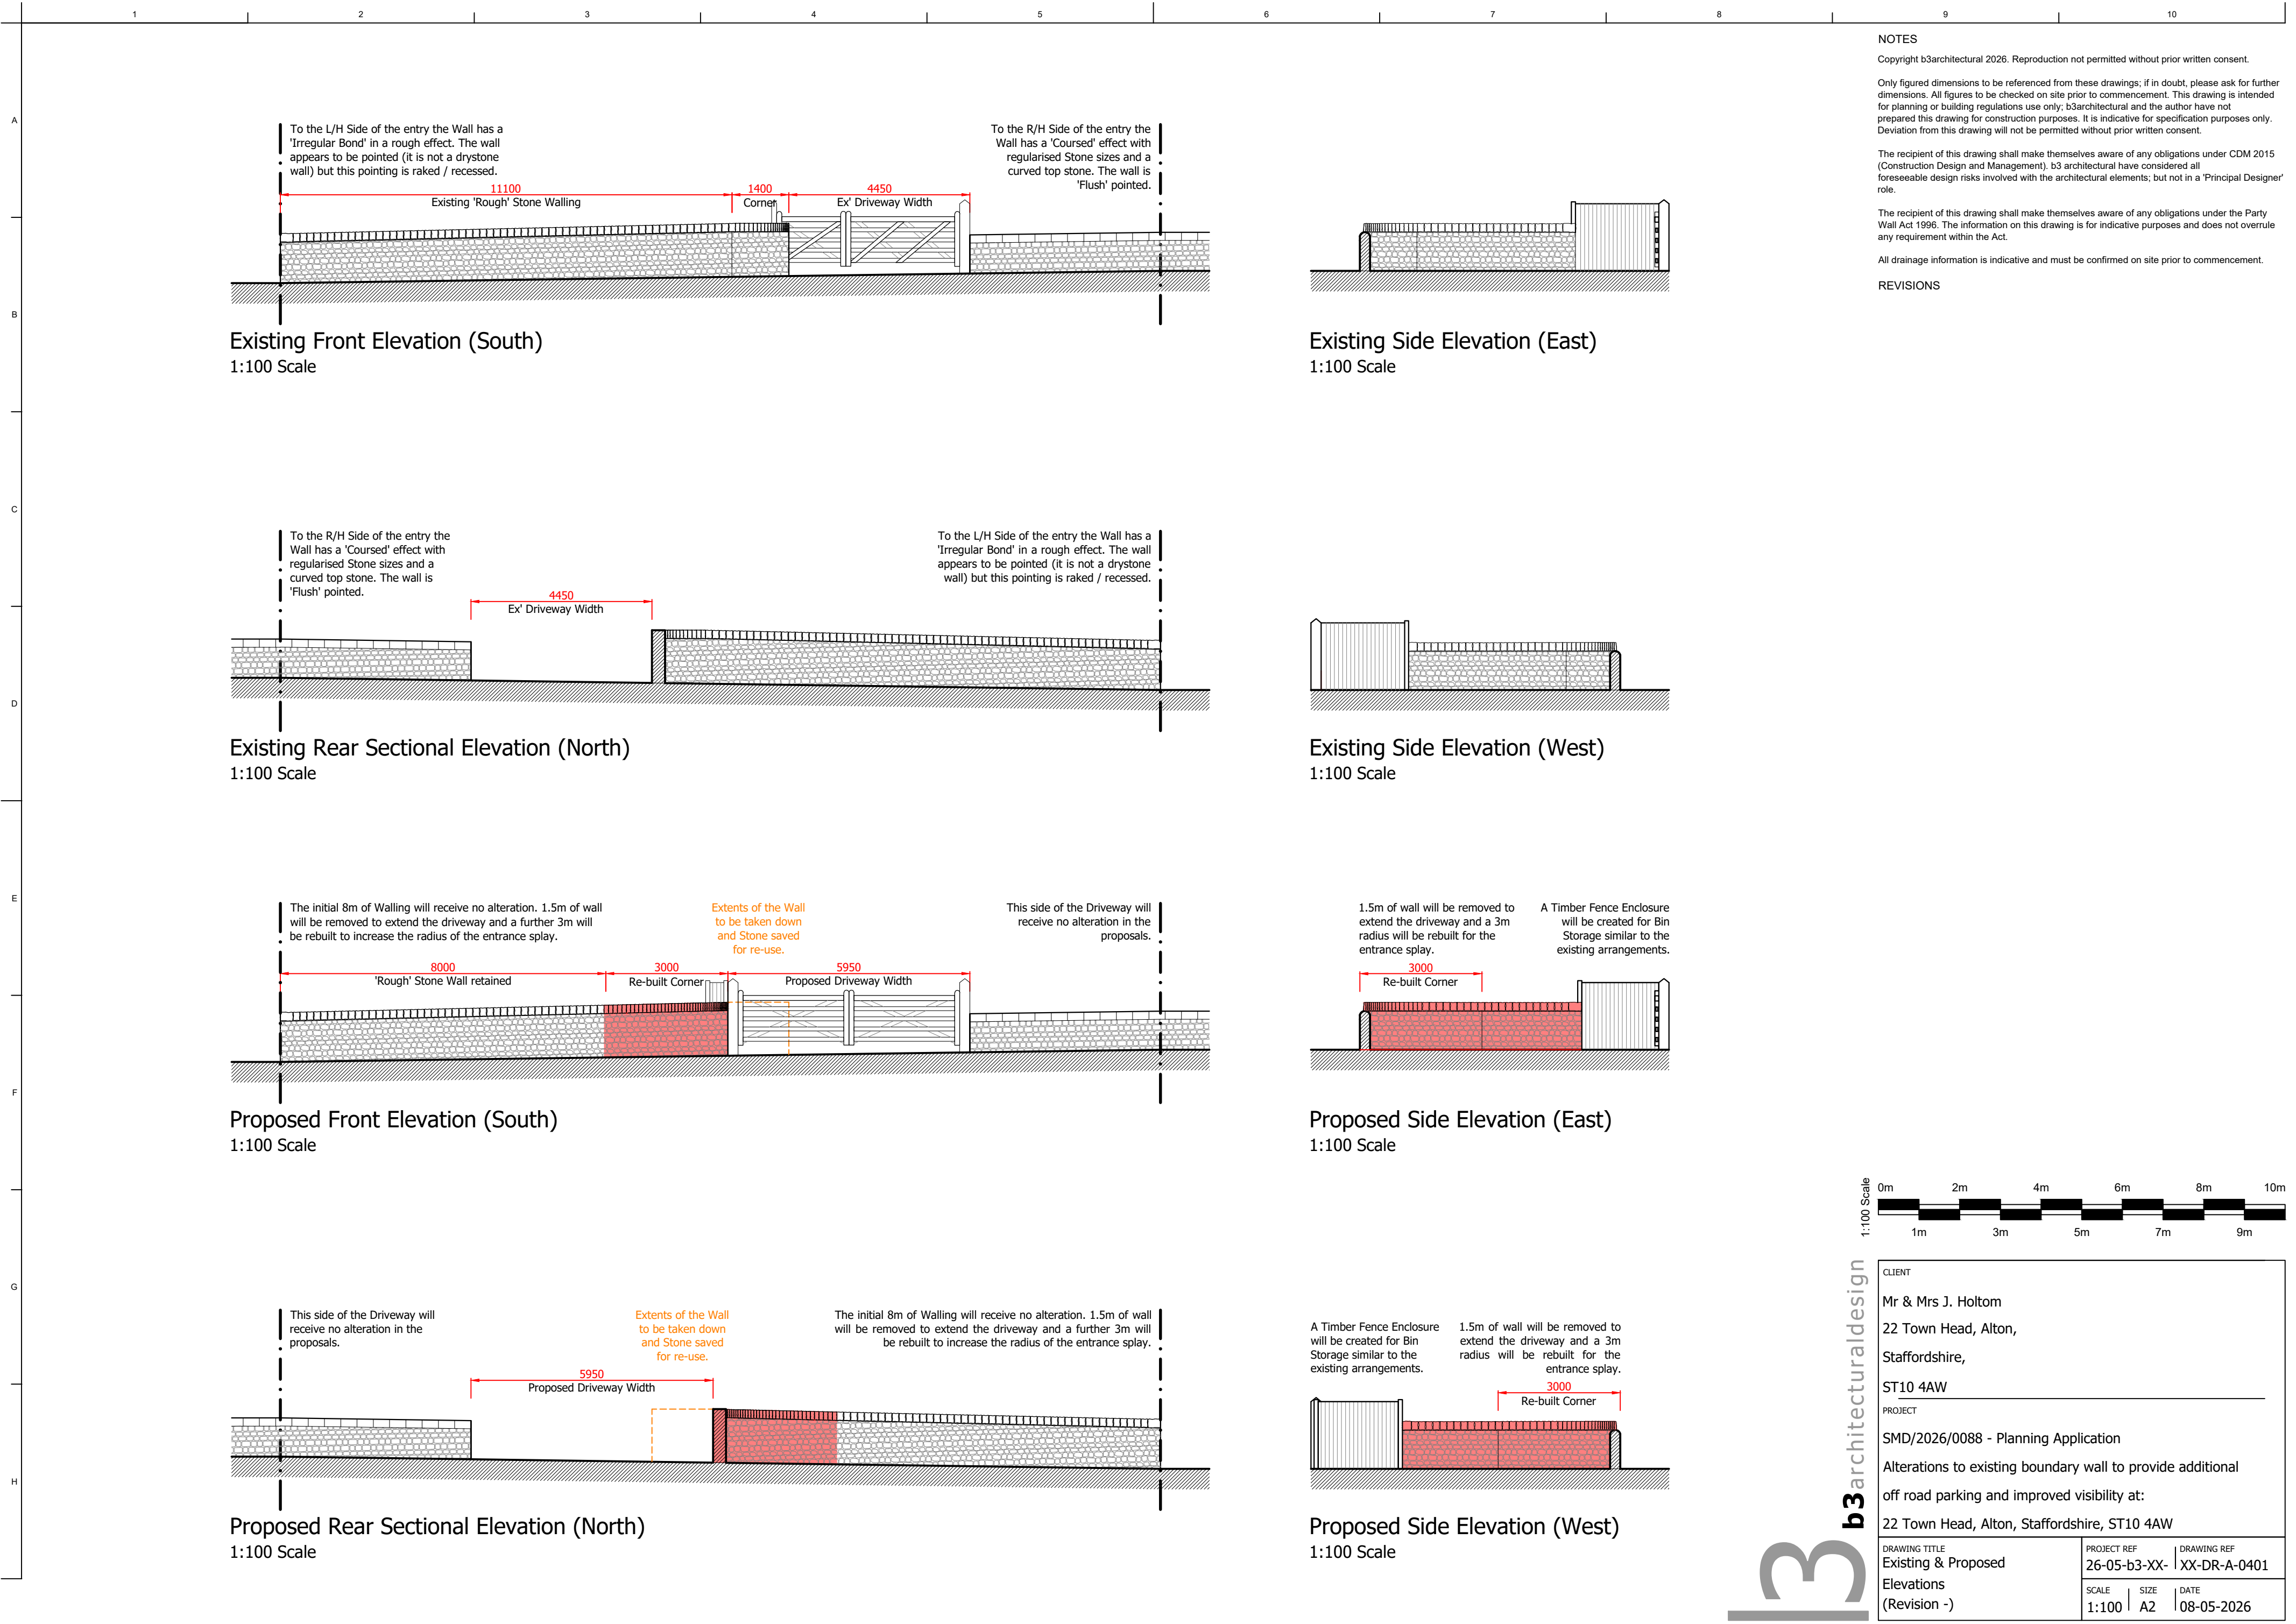

NOTES

Copyright b3architectural 2026. Reproduction not permitted without prior written consent.


Only figured dimensions to be referenced from these drawings; if in doubt, please ask for further dimensions. All figures to be checked on site prior to commencement. This drawing is intended for planning or building regulations use only; b3architectural and the author have not prepared this drawing for construction purposes. It is indicative for specification purposes only. Deviation from this drawing will not be permitted without prior written consent.

The recipient of this drawing shall make themselves aware of any obligations under CDM 2015 (Construction Design and Management). b3 architectural have considered all foreseeable design risks involved with the architectural elements; but not in a 'Principal Designer' role.

The recipient of this drawing shall make themselves aware of any obligations under the Party Wall Act 1996. The information on this drawing is for indicative purposes and does not overrule any requirement within the Act.

All drainage information is indicative and must be confirmed on site prior to commencement.

REVISIONS

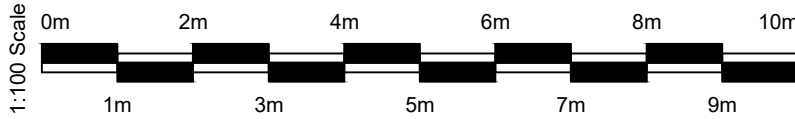

CLIENT			
Mr & Mrs J. Holtom			
22 Town Head, Alton,			
Staffordshire,			
ST10 4AW			
PROJECT			
SMD/2026/0088 - Planning Application			
Alterations to existing boundary wall to provide additional			
off road parking and improved visibility at:			
22 Town Head, Alton, Staffordshire, ST10 4AW			
DRAWING TITLE Existing & Proposed Elevations (Revision -)	PROJECT REF 26-05-b3-XX-		DRAWING REF XX-DR-A-0401
	SCALE 1:100	SIZE A2	DATE 08-05-2026