


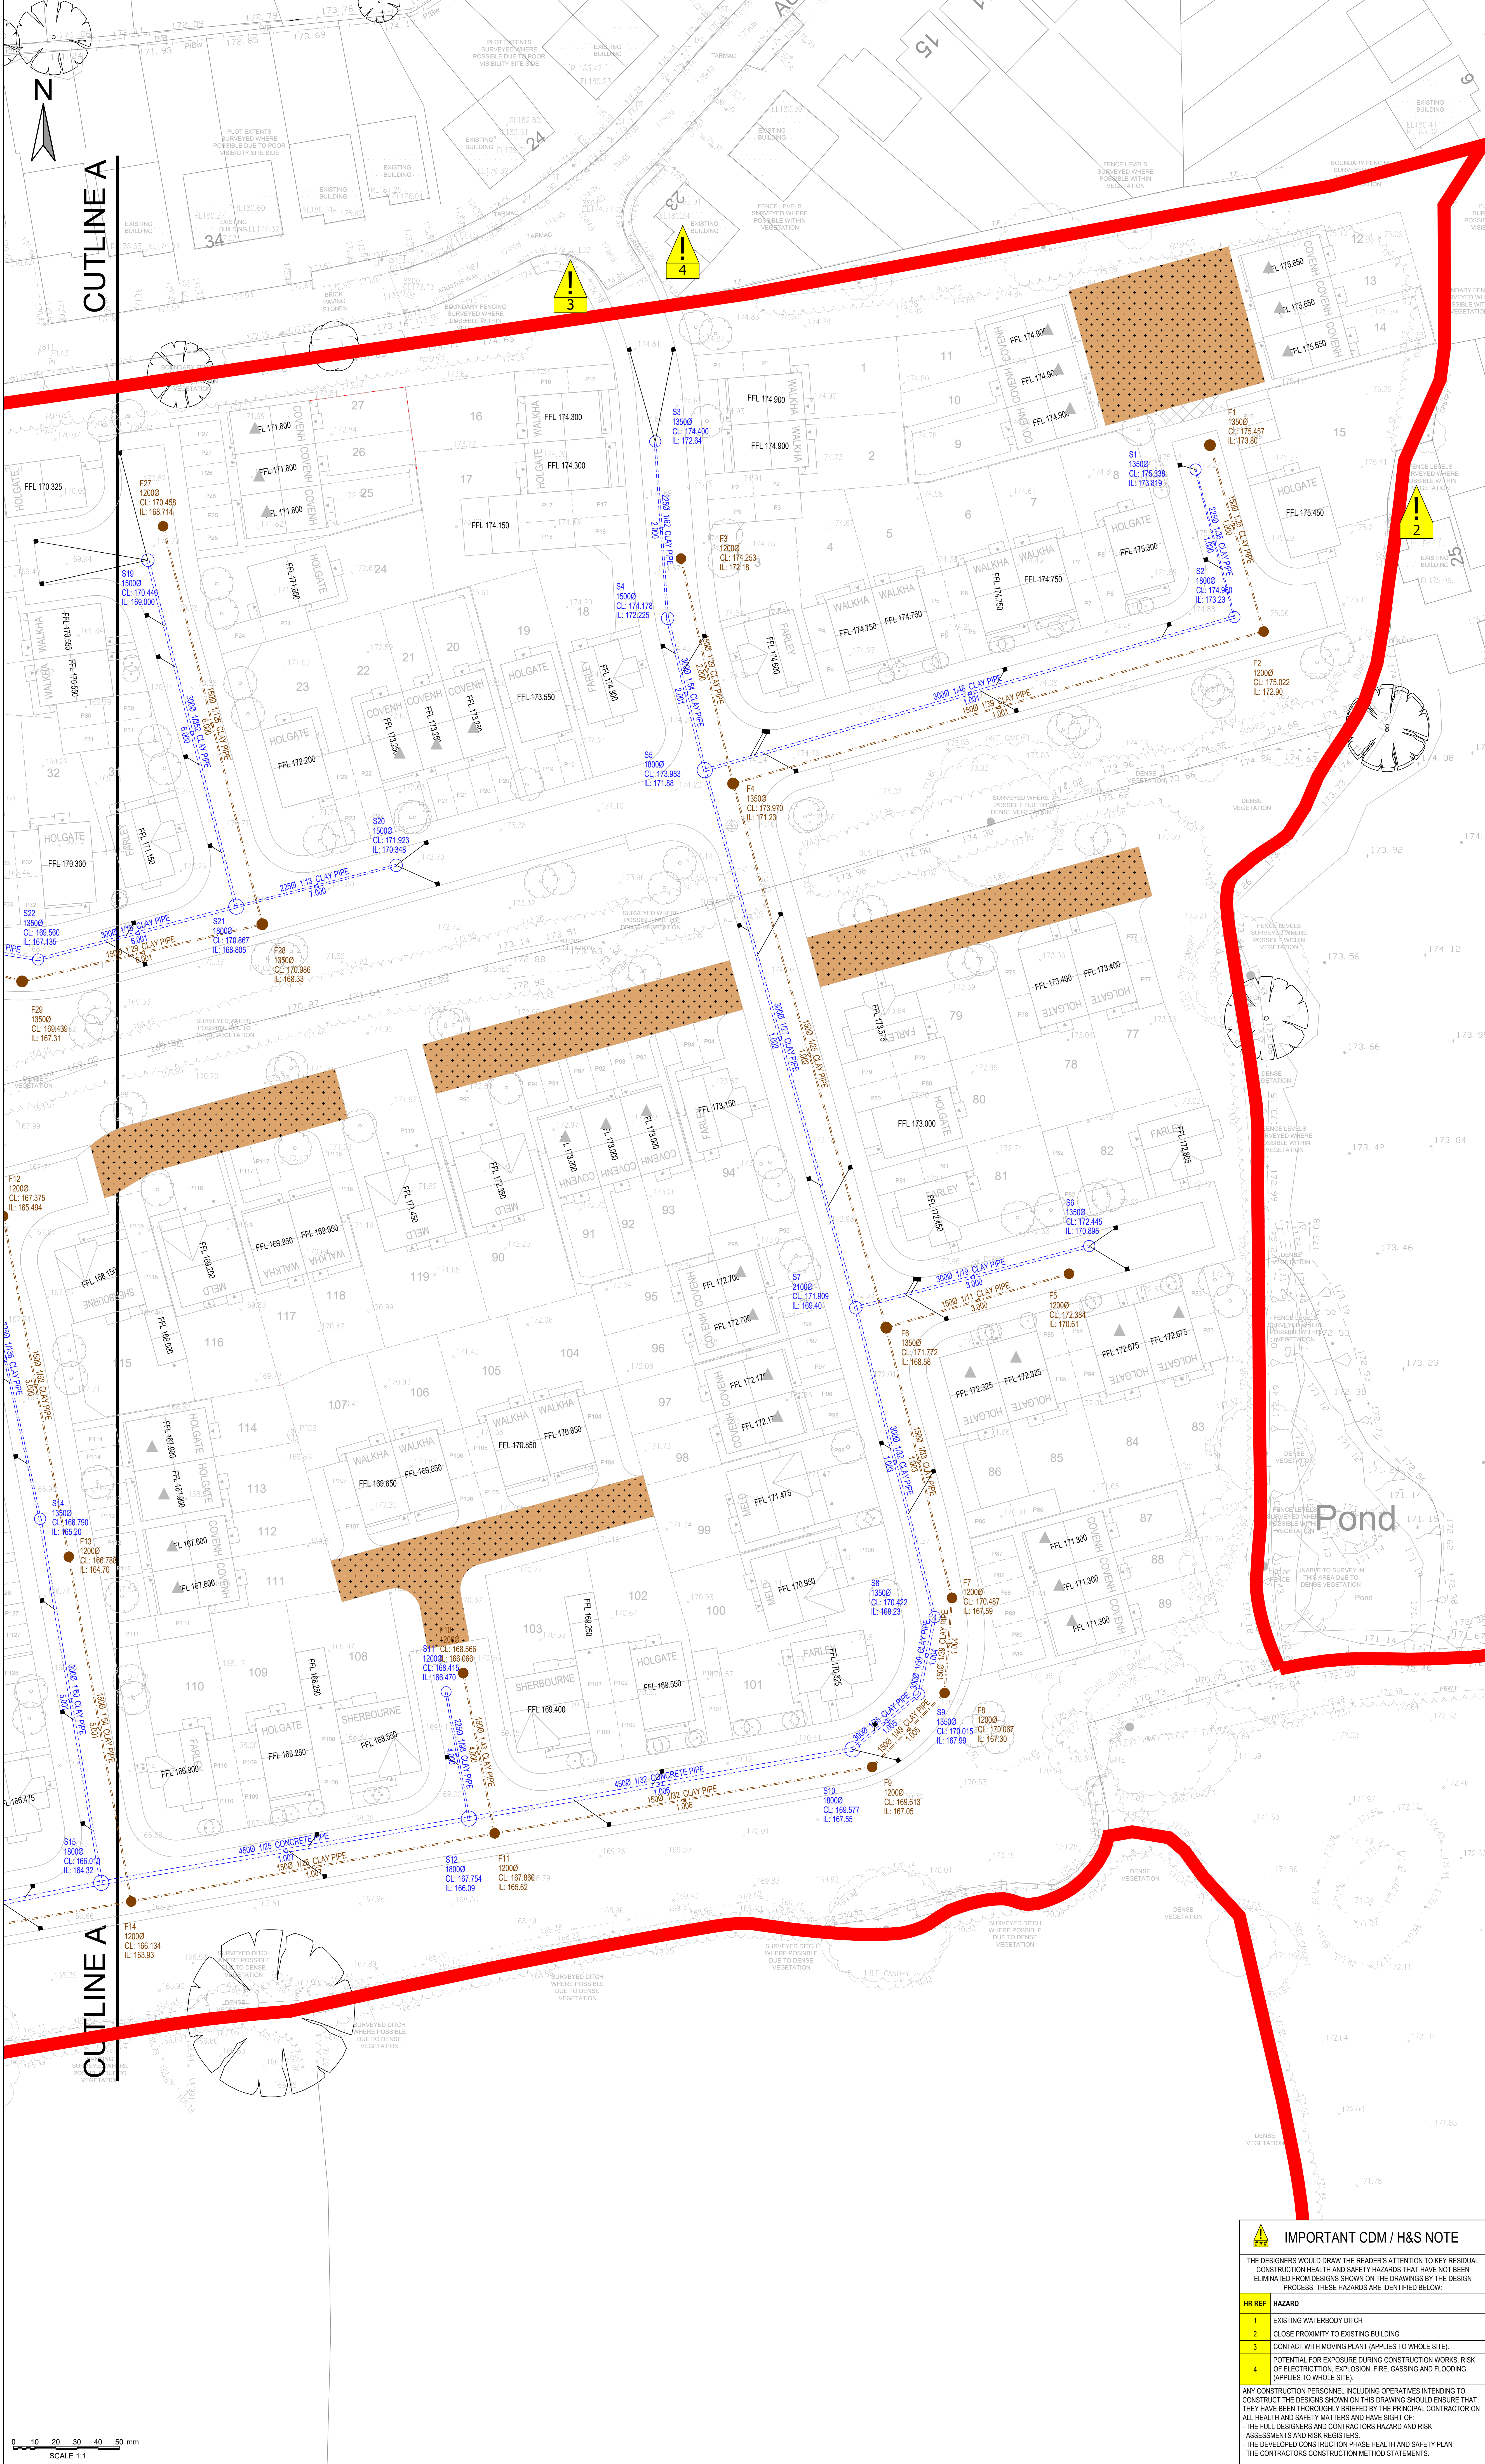

PRELIMINARY ISSUE

Sheet No.	Revision	Date	By	Check	Appr.
P02	UPDATED TO REVISED SITE LAYOUT	12.03.2026	HN	AS	LB
P01	PRELIMINARY FIRST ISSUE	18.12.2025	JG	AS	LB

Issued By: Tetra Tech Manchester
2nd Floor, 11 York Street,
Manchester, United Kingdom
M2 2AW
Tel: +44 (0)161 872 3223
www.tetratech.co.uk

Client: KEEPMOAT HOMES LTD

Project Name: AUGUSTUS WAY, CHEADLE

Sheet Title: PRELIMINARY DRAINAGE STRATEGY
SHEET 2 OF 2

TTE Project Number	Drawn By	Date	Checked By	Date	Approved By	Date	Scale @ A0	Subsidiary
784-B076708	JG	Dec 25	AS	Dec 25	LB	Dec 25	1:250	83

B076708 - TTE - HDG - 00 - DR - CH - 050002_P02

© Copyright Tetra Tech

IMPORTANT CDM / H&S NOTE

THE DESIGNERS WOULD DRAW THE READERS ATTENTION TO KEY RESIDUAL CONSTRUCTION HEALTH AND SAFETY HAZARDS THAT HAVE NOT BEEN ELIMINATED FROM DESIGNS SHOWN ON THE DRAWINGS BY THE DESIGN PROCESS. THESE HAZARDS ARE IDENTIFIED BELOW:

HR REF	HAZARD
1	EXISTING WATERBODY DITCH
2	CLOSE PROXIMITY TO EXISTING BUILDING
3	CONTACT WITH MOVING PLANT (APPLIES TO WHOLE SITE)
4	POTENTIAL FOR EXPOSURE DURING CONSTRUCTION WORKS, RISK OF ELECTRICITY, EXPLOSION, FIRE, GASSING AND FLOODING (APPLIES TO WHOLE SITE)

ANY CONSTRUCTION PERSONNEL INCLUDING OPERATIVES INTENDING TO CONSTRUCT THE DESIGNS SHOWN ON THIS DRAWING SHOULD ENSURE THAT THEY HAVE BEEN THOROUGHLY BRIEFED BY THE PRINCIPAL CONTRACTOR ON ALL HEALTH AND SAFETY MATTERS AND HAVE SIGHT OF:

- THE FULL DESIGNERS AND CONTRACTORS HAZARD AND RISK ASSESSMENTS AND RISK REGISTERS
- THE DEVELOPED CONSTRUCTION PHASE HEALTH AND SAFETY PLAN
- THE CONTRACTORS CONSTRUCTION METHOD STATEMENTS

