


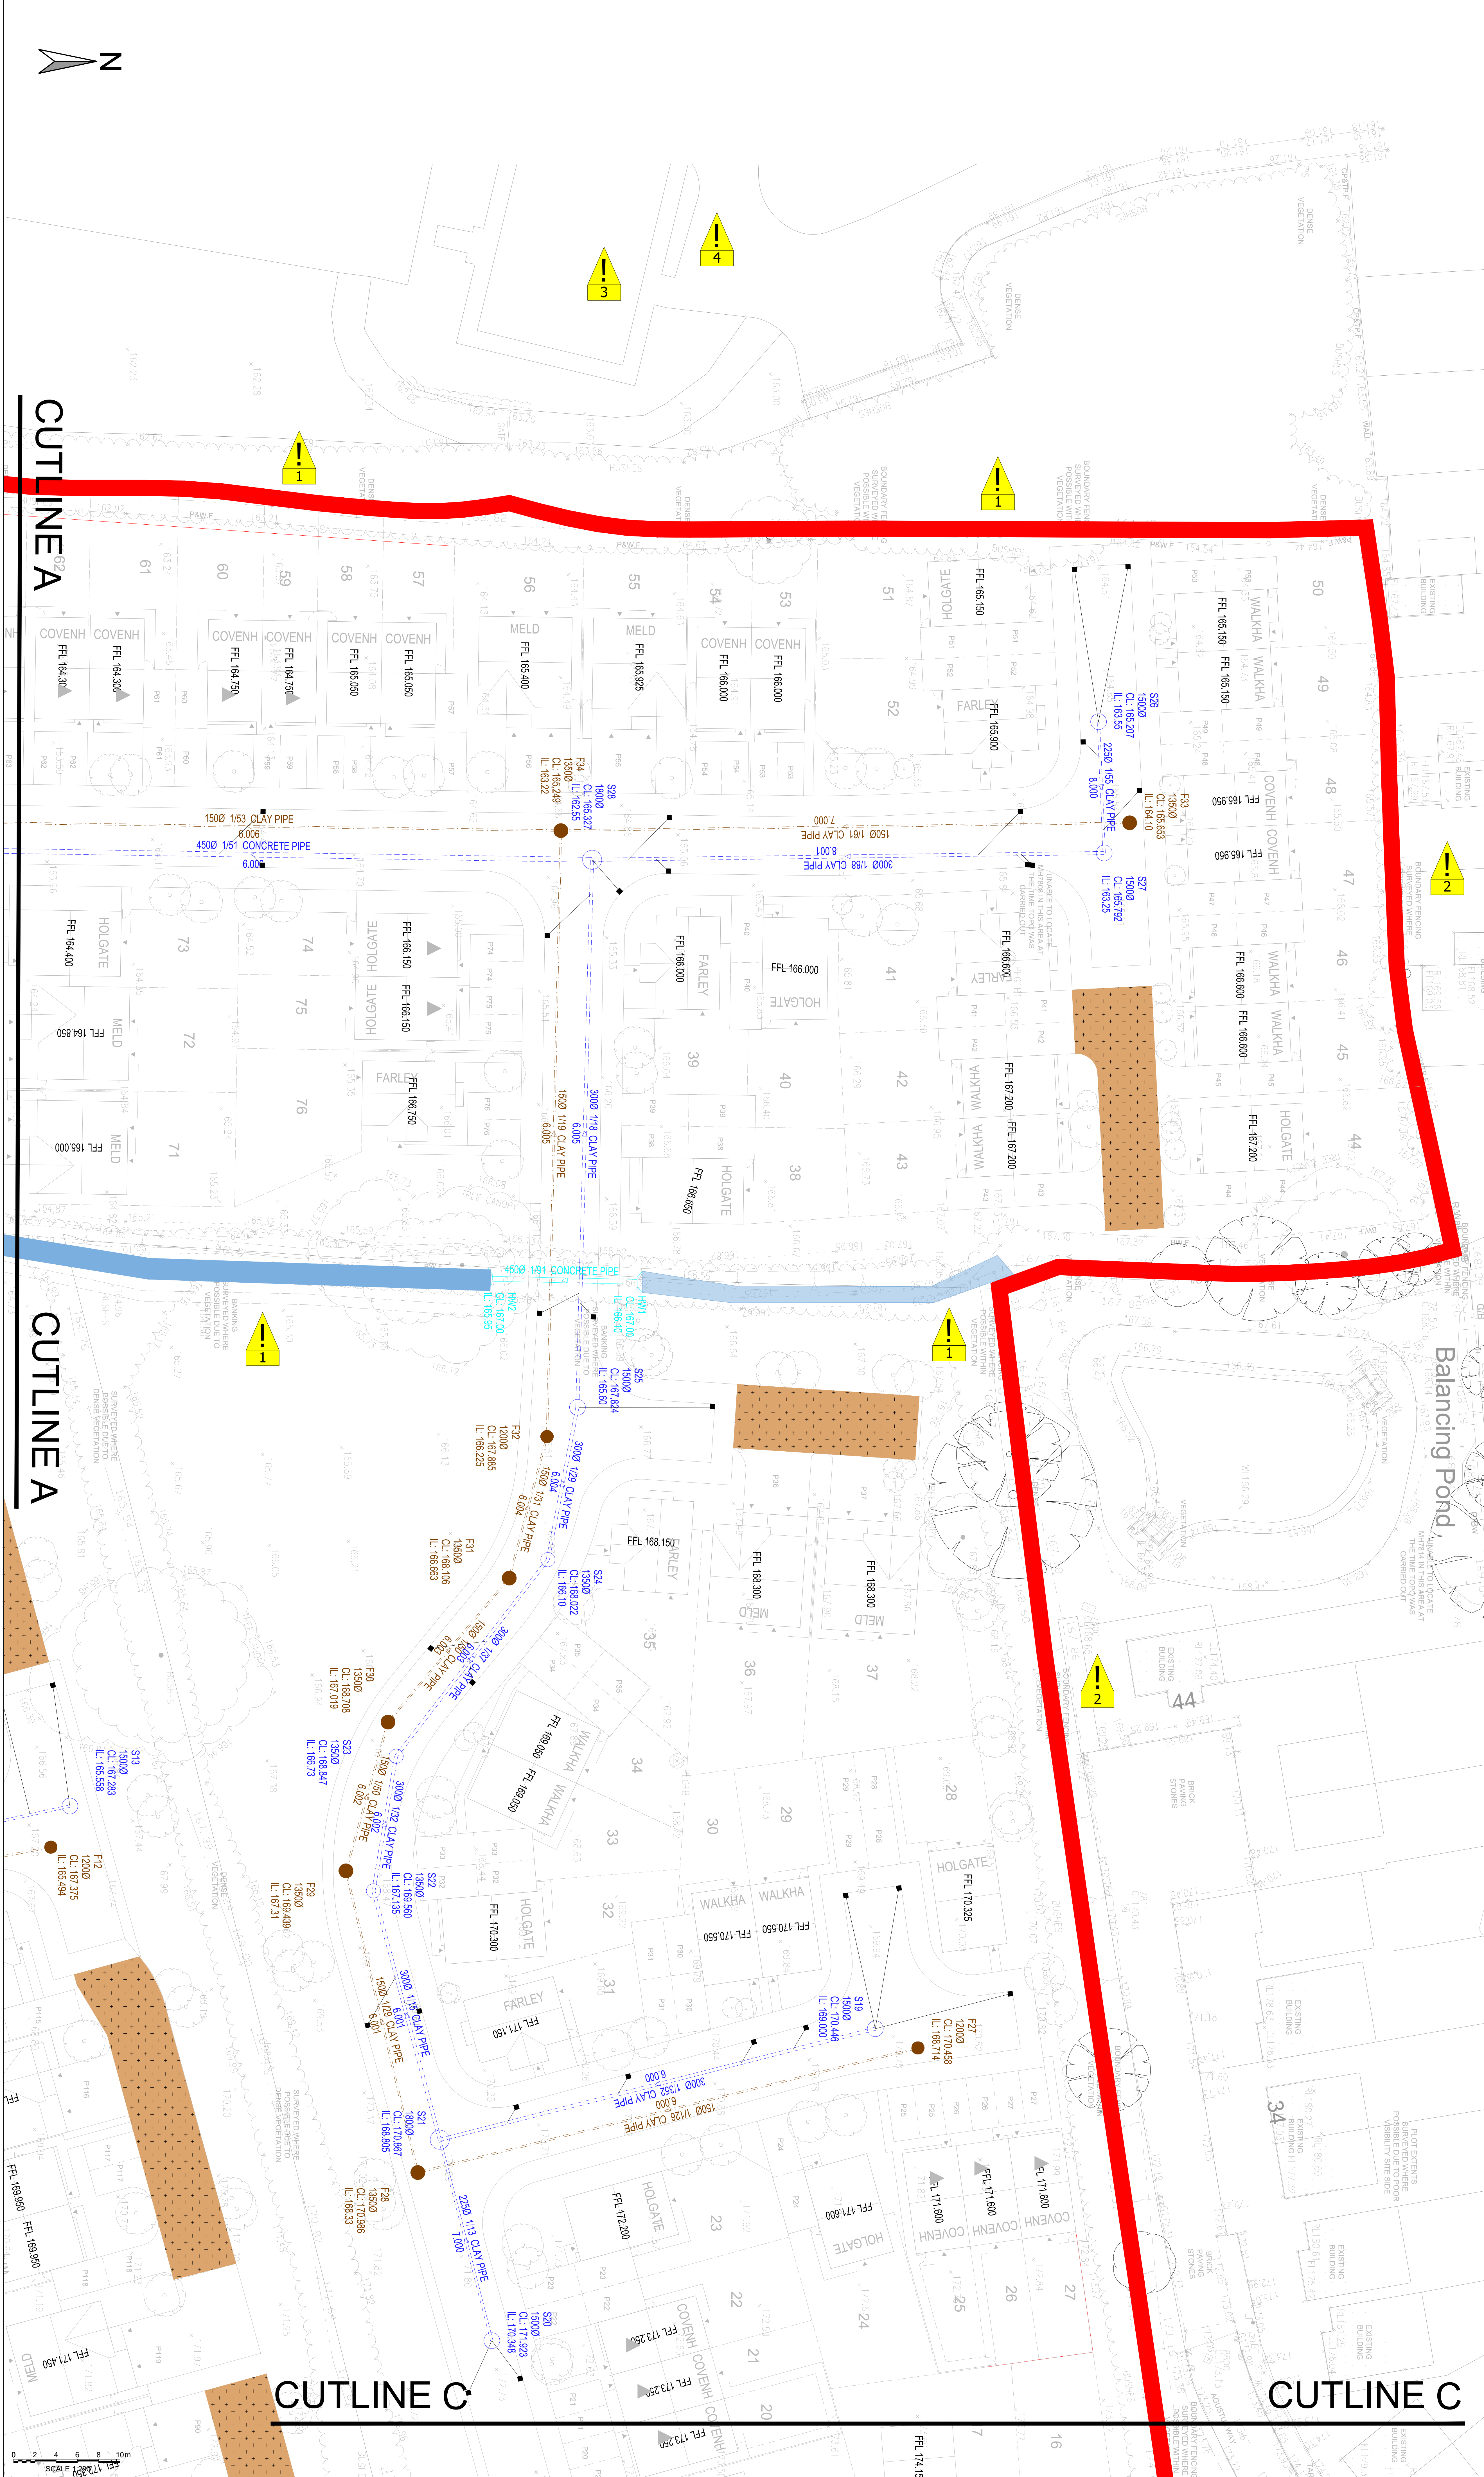

1. ALL DIMENSIONS IN METRES UNLESS STATED OTHERWISE.
2. THE INFORMATION SHOWN ON THIS DRAWING IS INTENDED TO PROVIDE A GENERAL OUTLINE OF THE HIGHWAY AND DRAINAGE PROPOSED WORKS. PLEASE REFER TO THE DETAILED DESIGN DRAWINGS FOR SPECIFIC SCHEME DETAILS.
3. ALL WORKS TO BE UNDERTAKEN IN ACCORDANCE WITH STROUDSHIRE COUNTY COUNCILS AND SEVERN TRENT STANDARDS.
4. THIS DRAWING IS TO BE READ IN CONJUNCTION WITH ALL RELEVANT ARCHITECTS, ENGINEERS AND SPECIALISTS DRAWINGS AND SPECIFICATIONS.
5. ALL WORKS SHALL BE IN ACCORDANCE WITH THE HIGHWAY AUTHORITY'S APPROVED DOCUMENTS AND SATISFACTION, ANY REFERENCE TO THE SPECIFICATION SHALL MEAN THE GRADUATED SPECIFICATION OF THE HIGHWAY AUTHORITY.
6. FOR GRADIENTS AND RETAINING ELEMENTS REFERENCE TO DRAWING B076078-TTE-HLM-00-DR-CH052001-2.
7. THIS PROPOSAL IS SUBJECT TO DETAILED DESIGN AND AUTHORITIES APPROVALS. IT IS NOT TO BE USED FOR CONTRACTION.
8. ALL ANCILLARY CHAMBERS (FLOW CONTROL, NRVS, ETC) LOCATED OUTSIDE OF THE HIGHWAY REQUIRE IMPERMEABLE HANDSTANDING SURROUNDING 150MM ON ALL SIDES MEASURED FROM THE EDGE OF THE OPENING.

	RED LINE BOUNDARY
	PROPOSED SURFACE WATER SEWER AND MANHOLE
	PROPOSED FOUL WATER SEWER AND MANHOLE
	PROPOSED GULLIES
	PROPOSED ONLINE ATTENUATION
	INDICATIVE PERMEABLE SURFACES
	PROPOSED 1 IN 3 EMBANKMENT
	PROPOSED EASEMENT, APPLIES TO ALL ADOPTABLE SEWERS OUTSIDE ADOPTABLE HIGHWAY
	FFL XXXX PROPOSED FINISHED FLOOR LEVELS
	CULVERT
	EXISTING DITCH TO BE REPROFILED

THE DESIGNERS WOULD DRAW THE READER'S ATTENTION TO KEY RESIDUAL CONSTRUCTION HEALTH AND SAFETY HAZARDS THAT HAVE NOT BEEN ELIMINATED FROM DESIGNS SHOWN ON THE DRAWINGS BY THE DESIGN PROCESS. THESE HAZARDS ARE IDENTIFIED BELOW:

ANY CONSTRUCTION PERSONNEL INCLUDING OPERATIVES INTENDING TO CONSTRUCT THE DESIGNS SHOWN ON THIS DRAWING SHOULD ENSURE THAT THEY HAVE BEEN THOROUGHLY BRIEFED BY THE PRINCIPAL CONTRACTOR ON ALL HEALTH AND SAFETY MATTERS AND HAVE SIGHT OF:

- THE FULL DESIGNERS AND CONTRACTORS HAZARD AND RISK ASSESSMENTS AND RISK REGISTERS.
- THE DEVELOPED CONSTRUCTION PHASE HEALTH AND SAFETY PLAN
- THE CONTRACTORS CONSTRUCTION METHOD STATEMENTS.

P03	UPDATED TO REVISED SCALE	21.04.2026	OS	AS	LB		
P02	UPDATED TO REVISED SITE LAYOUT	12.03.2026	HN	AS	LB		
P01	PRELIMINARY FIRST ISSUE	16.12.2025	JG	AS	LB		
	Rev Description	Date	Dim / Chk / App				

Project Name

AUGUSTUS WAY, CHEADLE

Sheet Title

PRELIMINARY DRAINAGE STRATEGY
SHEET 1 OF 3