
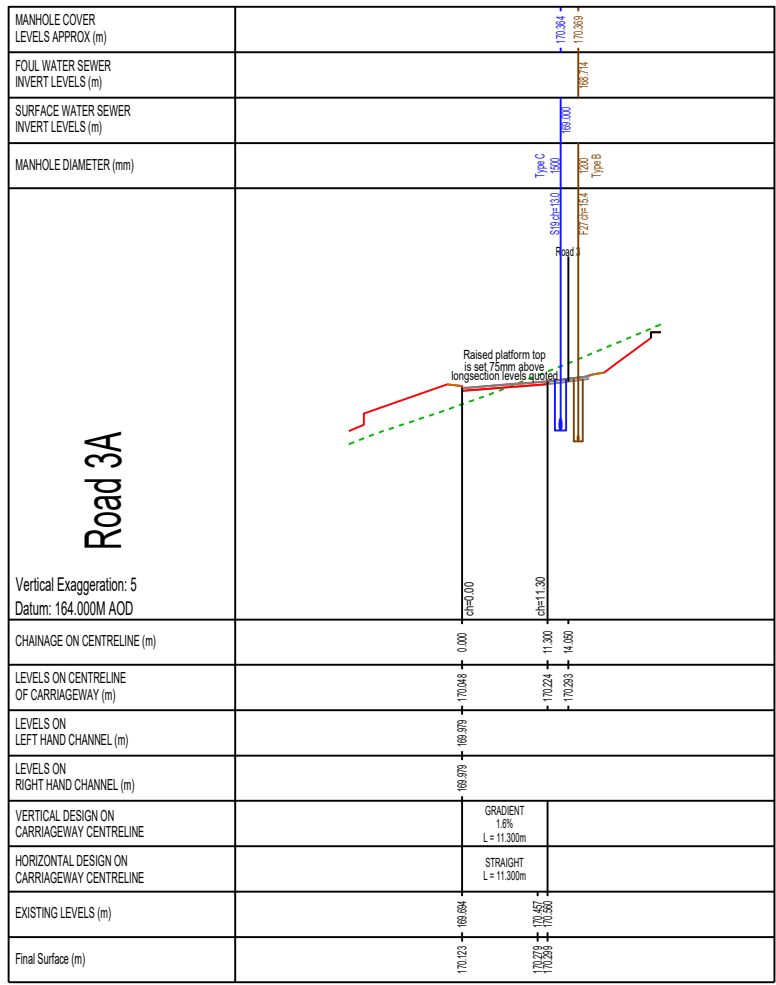
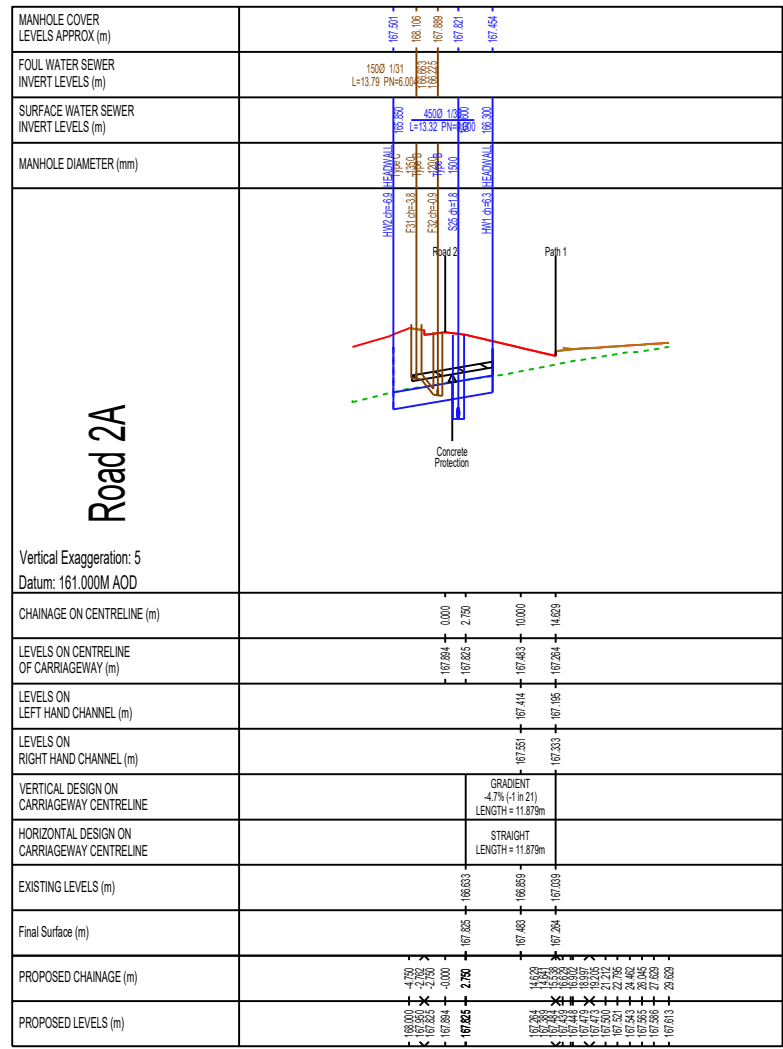
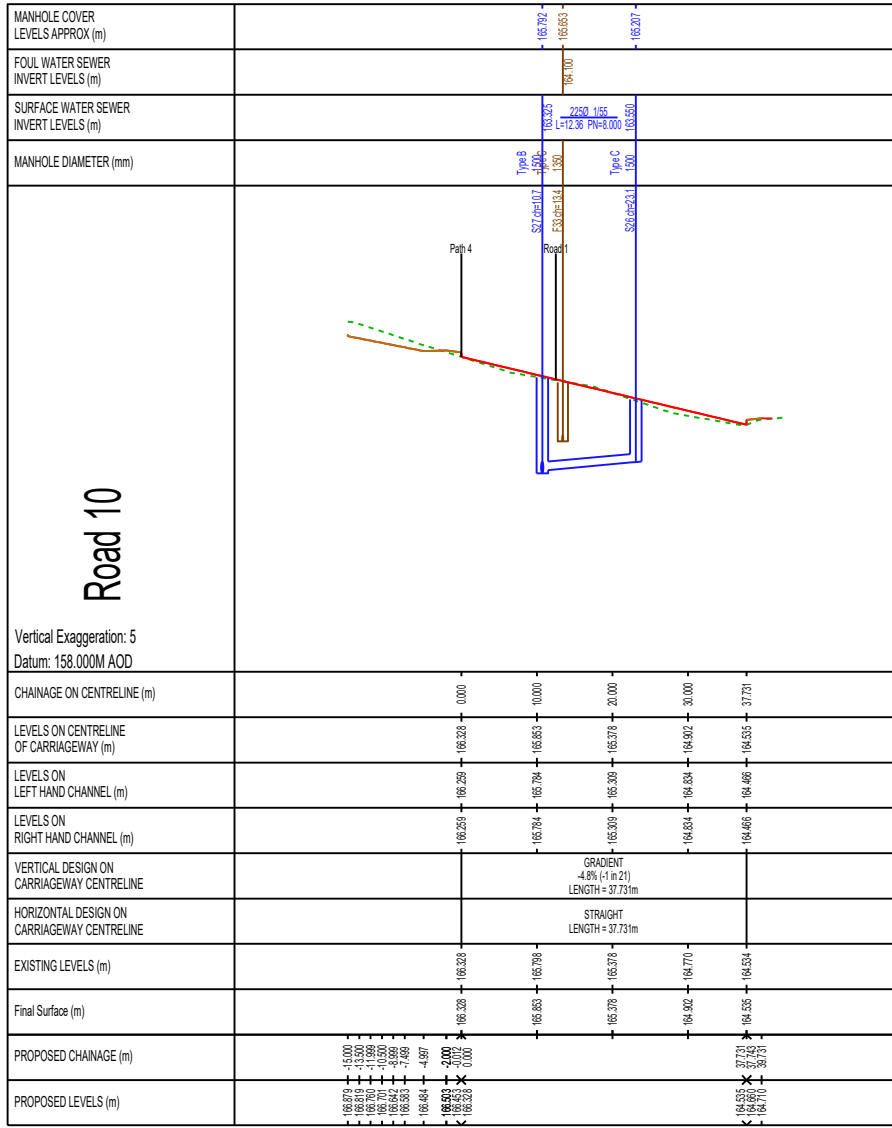
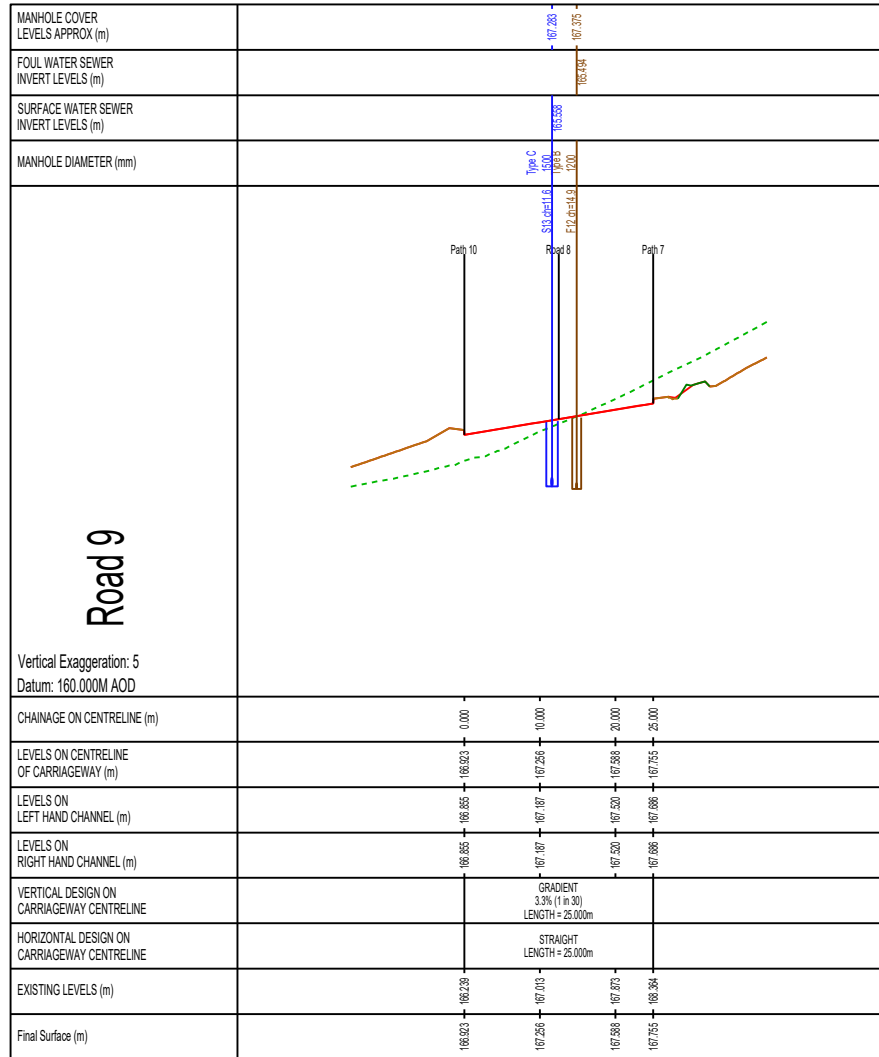
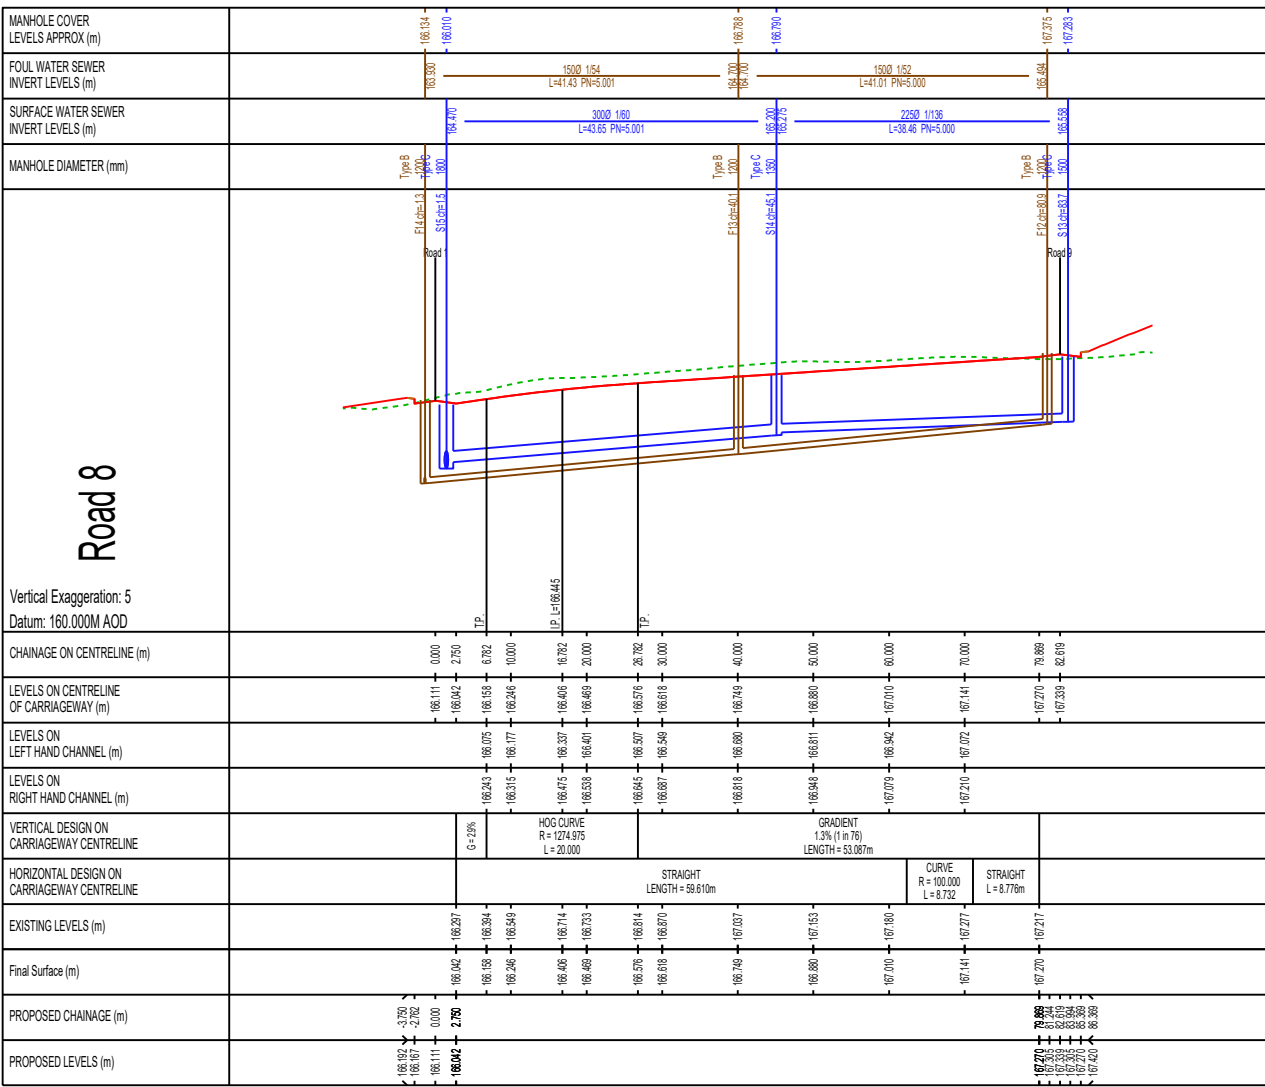
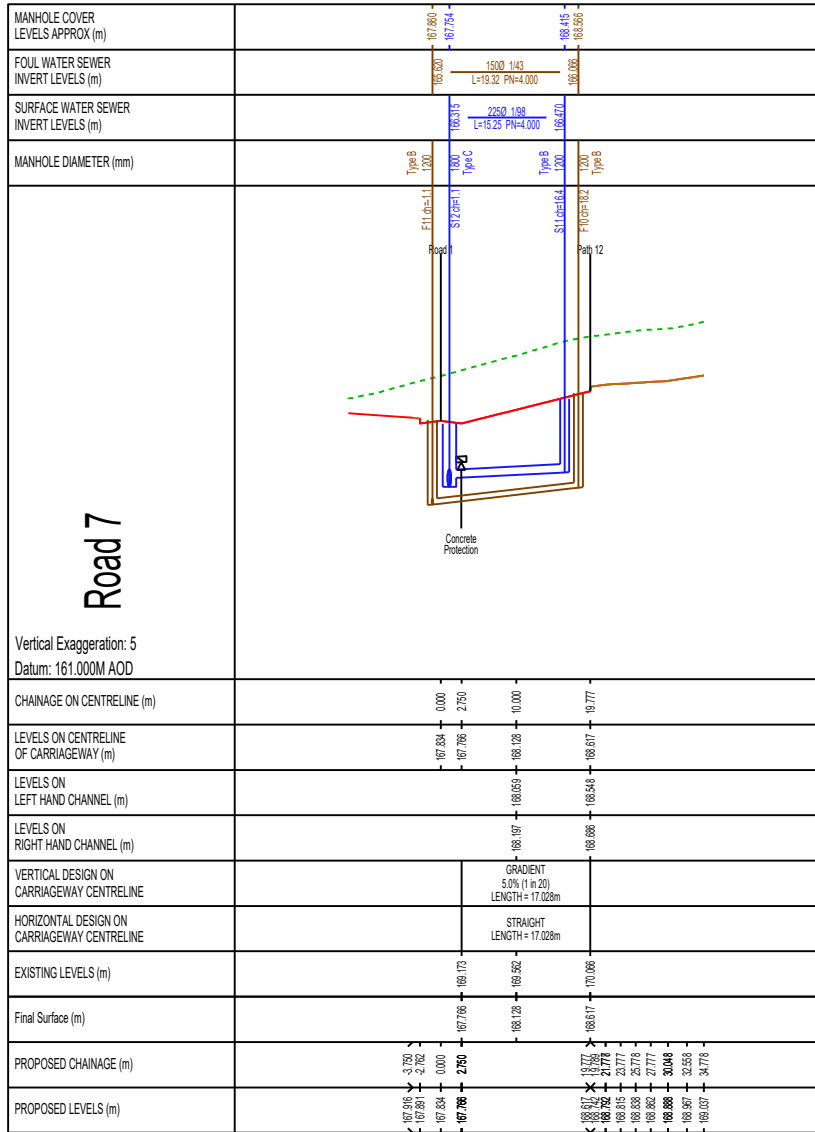
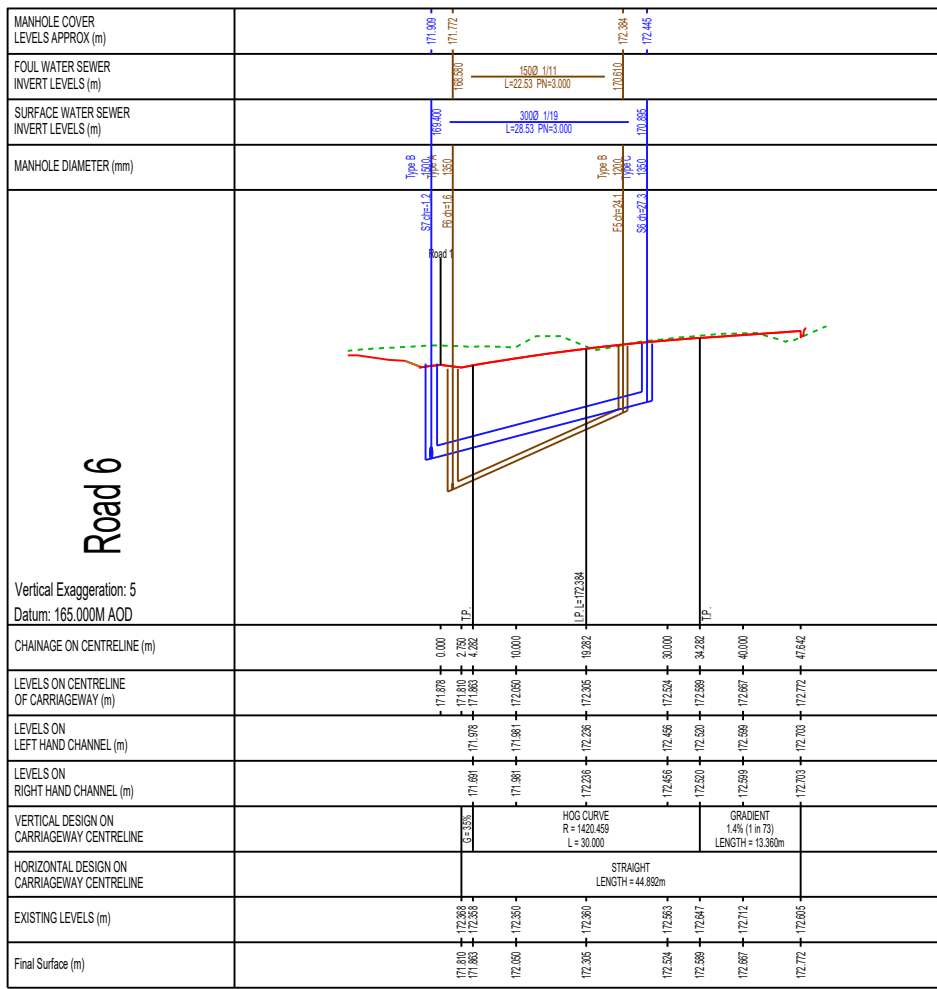


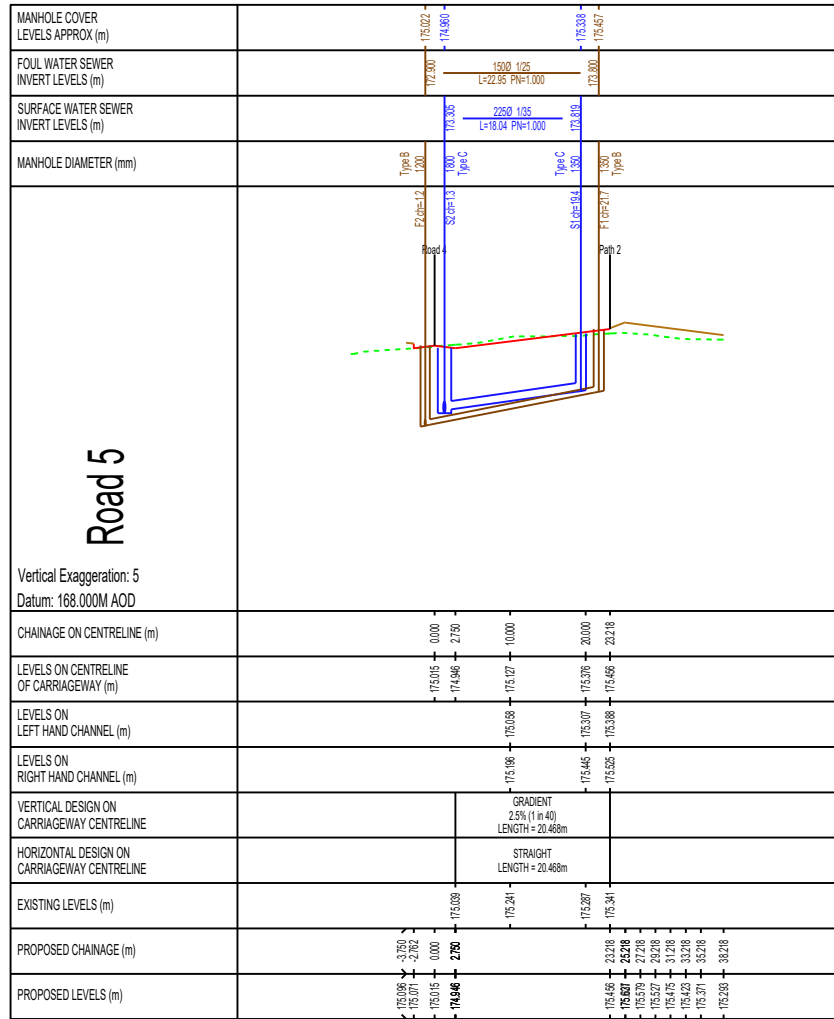

NOTES:

- THIS DRAWING SHOULD BE READ IN RELATION TO THE SUBJECT OF THE TITLE ONLY. OTHER INFORMATION SHOWN ON THE DRAWING IS TO BE CONSIDERED INDICATIVE ONLY. REFERENCE SHOULD BE MADE TO APPROPRIATE DRAWINGS SERIES/SPECIFICATIONS FOR OTHER INFORMATION.
- ALL DIMENSIONS ARE IN METRES UNLESS SPECIFIED OTHERWISE.
- UNTIL TECHNICAL APPROVAL HAS BEEN OBTAINED FROM STAFFORDSHIRE COUNTY COUNCIL, IT SHOULD BE UNDERSTOOD THAT ALL DRAWINGS ARE PRELIMINARY, SUBJECT TO CHANGE AND NOT FOR CONSTRUCTION. SHOULD THE CONTRACTOR COMMENCE SITE WORK PRIOR TO APPROVAL BEING GIVEN, IT IS ENTIRELY AT THEIR OWN RISK.
- PRESENCE OF STATUTORY UNDERTAKERS EQUIPMENT IN THE HIGHWAY SHOULD BE VERIFIED BY THE CONTRACTOR ON SITE PRIOR TO STARTING ANY WORKS. THE CONTRACTOR SHOULD CONFIRM THE LOCATION OF ALL STATS PLANT BY HAND DUG TRIAL TRENCHES PRIOR TO COMMENCING ANY WORKS. ALLOWANCE FOR THE PRESENCE OF ALL STATS APPROPRIATE PROTECTION / DIVERSION MEASURES IS TO BE PUT IN PLACE BY THE CONTRACTOR (UNLESS STATED OTHERWISE) WHERE STATS EQUIPMENT ARE FOUND TO BE WITHIN THE AREA OF HIGHWAY WORKS. NECESSARY DIVERSION/PROTECTION REQUIREMENTS TO BE AGREED WITH SERVICE PROVIDER.
- FOR ROAD NUMBERS REFER TO PRELIMINARY LEVEL 784-B076708-TTE-HML-00-DR-CH-052001-02.

KEY:

- PROPOSED GROUND PROFILE
- EXISTING GROUND PROFILE
- PROPOSED SURFACE WATER SEWER AND MANHOLES TO BE ADOPTABLE BY WATER AUTHORITY
- PROPOSED FOUL WATER SEWER AND MANHOLES TO BE ADOPTABLE BY WATER AUTHORITY

VERTICAL SCALE: 1:200
HORIZONTAL SCALE: 1:1000

PRELIMINARY ISSUE

P02	REVISED	13.03.2026	OS	AS	LB
P01	PRELIMINARY FIRST ISSUE	18.12.2025	JG	AS	LB
Rev.	Description	Date			Em / Csk / App

Issuing Office
Tetra Tech Manchester
2nd Floor, 11 York Street,
Manchester, United Kingdom
M2 2AW
Tel: +44 (0)161 872 3223
www.tetrateteurope.com

Client
KEEPMOAT HOMES LTD

Project Name
AUGUSTUS WAY, CHEADLE

Sheet Title
**PRELIMINARY LONG SECTIONS
SHEET 2 OF 2**

TTE Project Number	Drawn By	Date	Checked By	Date	Approved By	Date	Scale	@ A1	Suitability
784-B076708	VV	Dec '25	JG	Dec '25	AS	Dec '25	As Shown		S3

Client Project Number	Originator	Function	Spatial	Form	Role	Number	Revision
B076708	- TTE	- HML	- 00	- DR	- CH	- 053002	P02