

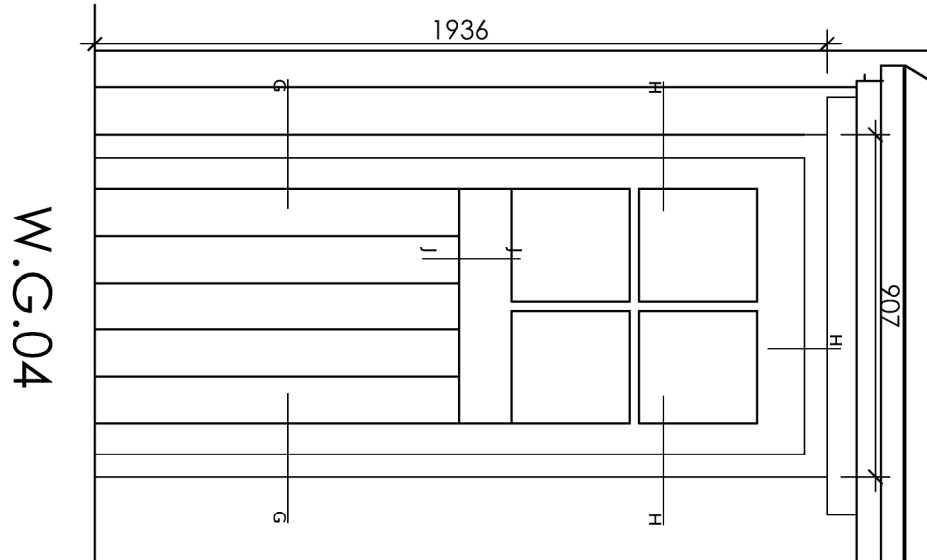



Rev.	Down	Comments	Date
A	SV	Amendment to descriptions	18/03/2026

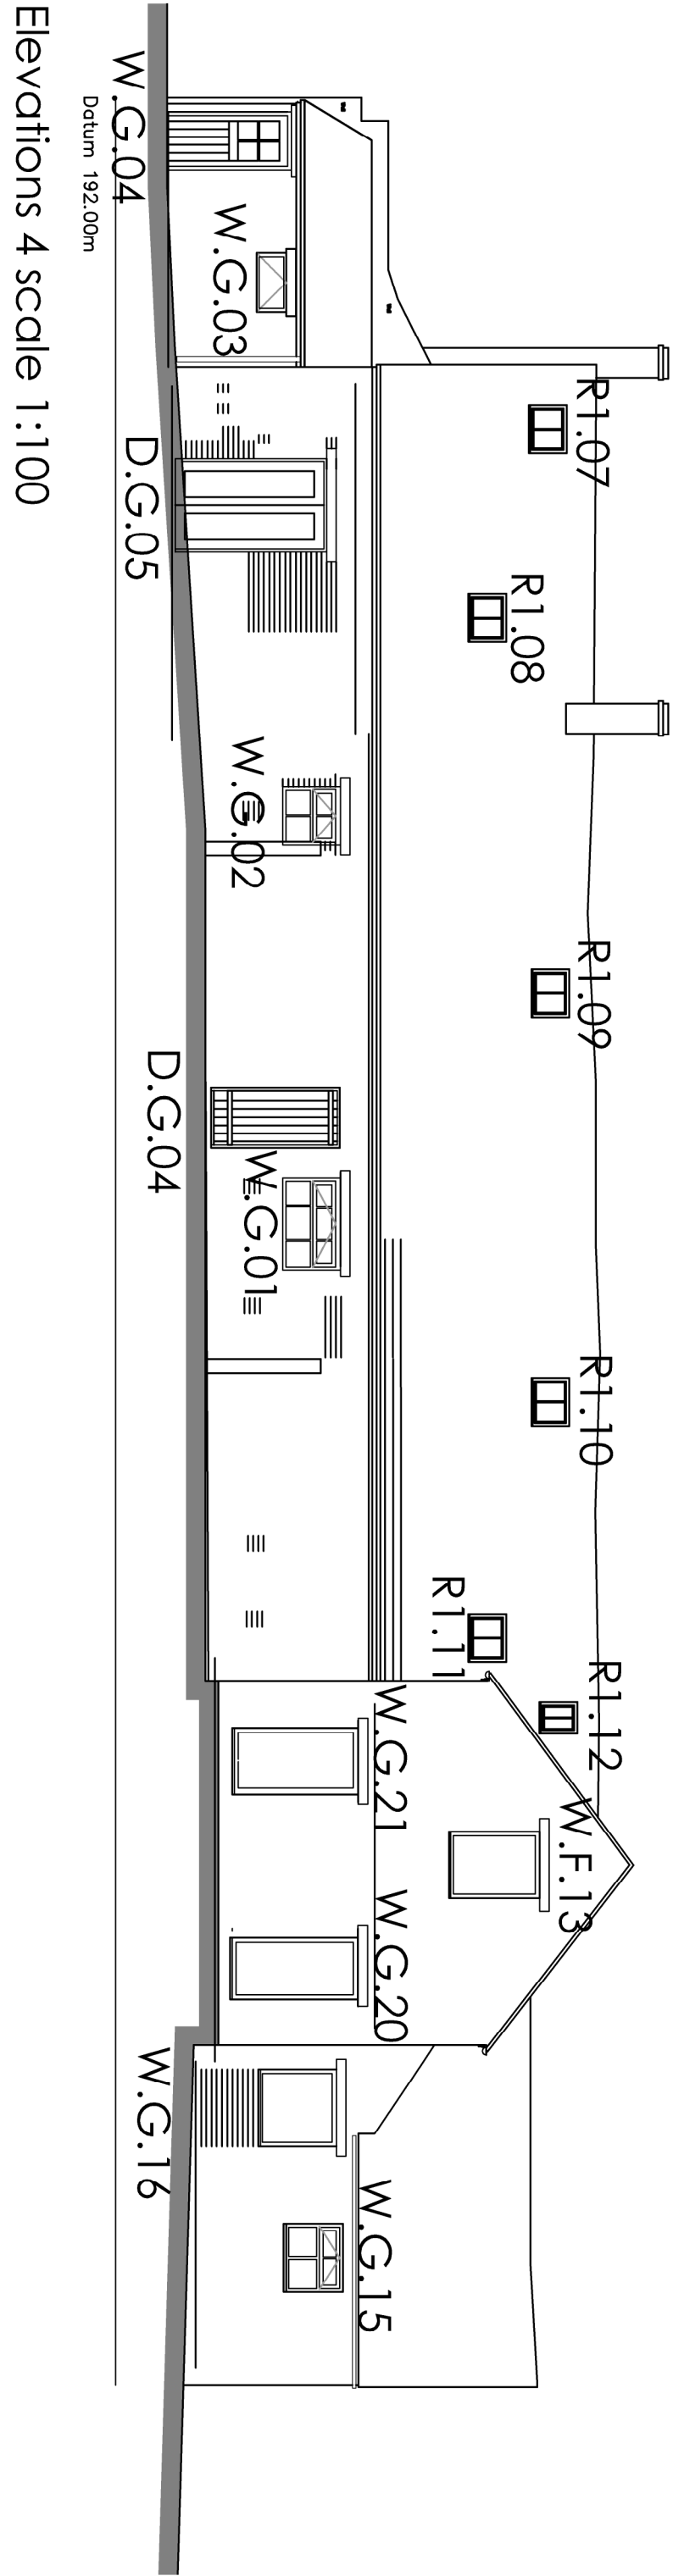





- Frame: Hardwood Timber stable type window
- Glazing: Double glazed units
- Setback: Doors to be set back a minimum of 50mm from external wall face
- External finish: Painted heritage green

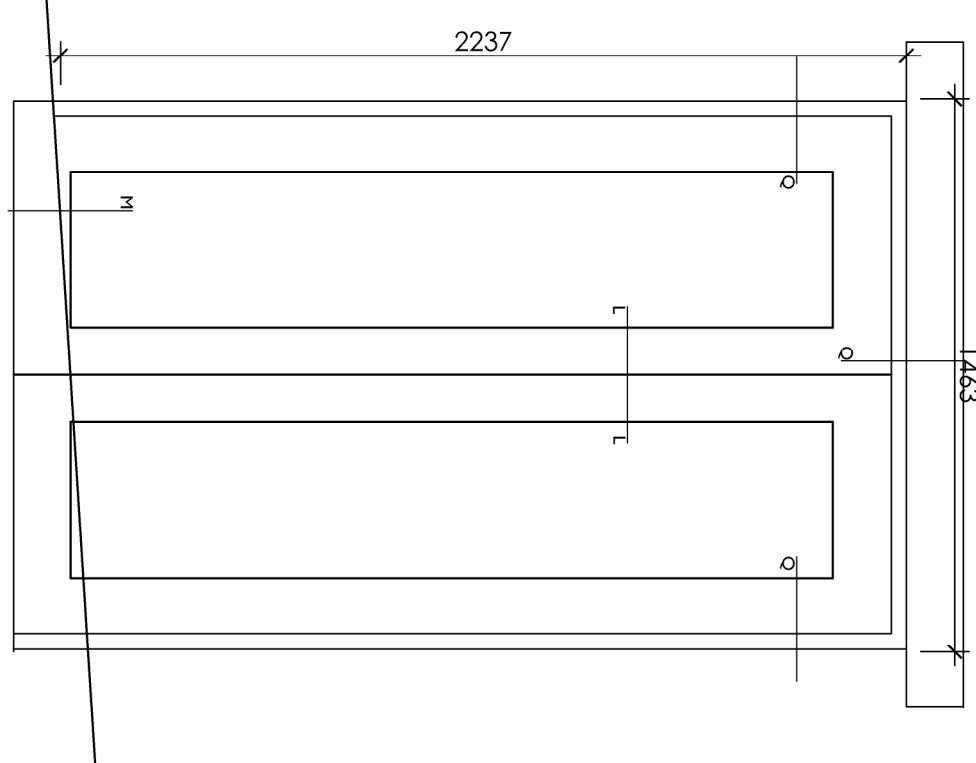





- Frame: Hardwood Timber, glazed doors
- Glazing: Double glazed units
- Setback: Doors to be set back a minimum of 50mm from external wall face
- External finish: Painted heritage green

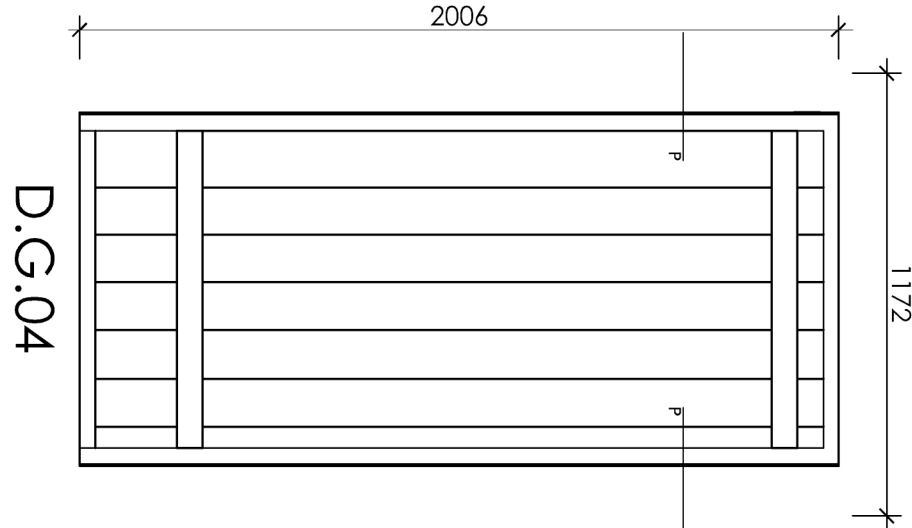


- Frame: Hardwood Timber door
- Setback: Doors to be set back a minimum of 50mm from external wall face
- External finish: Painted heritage green

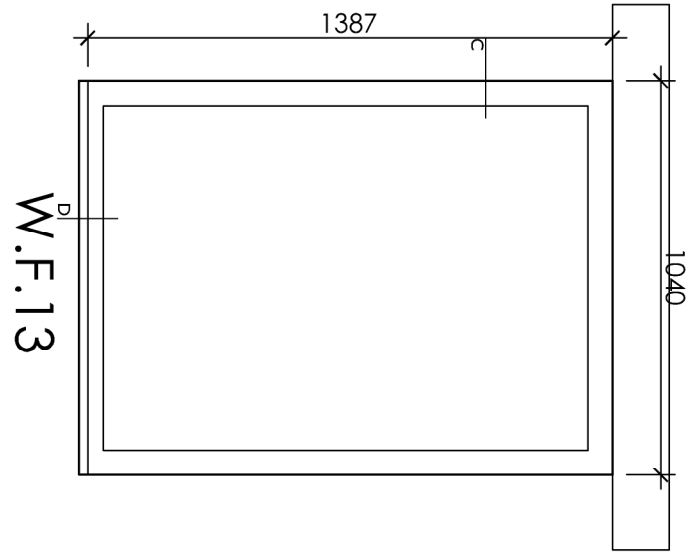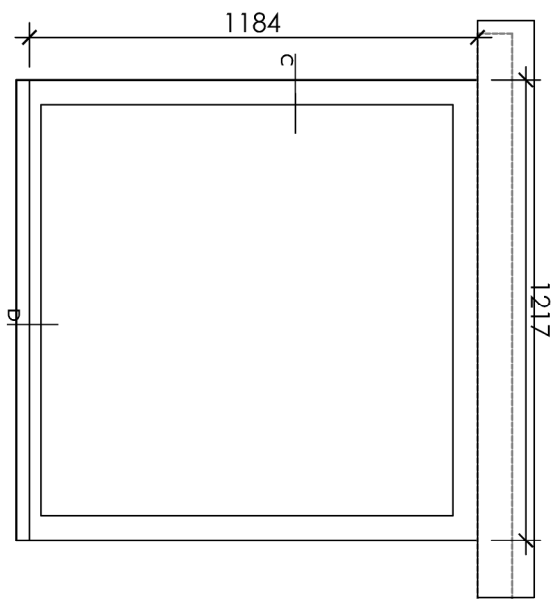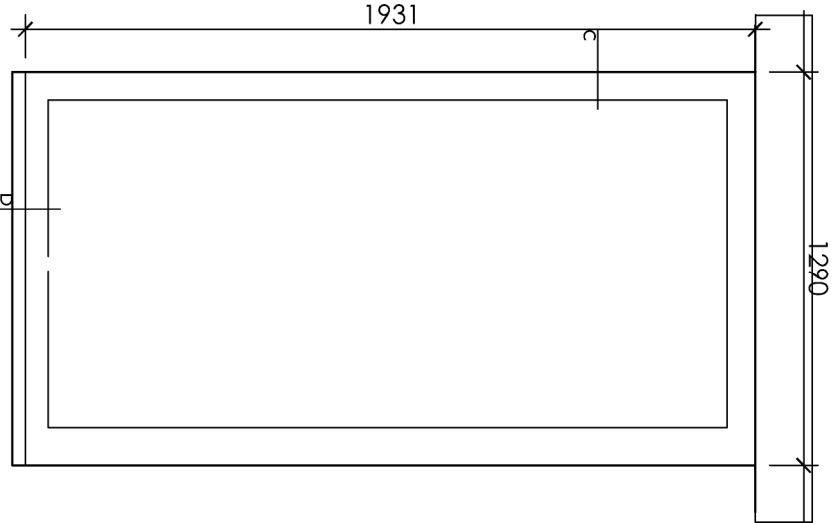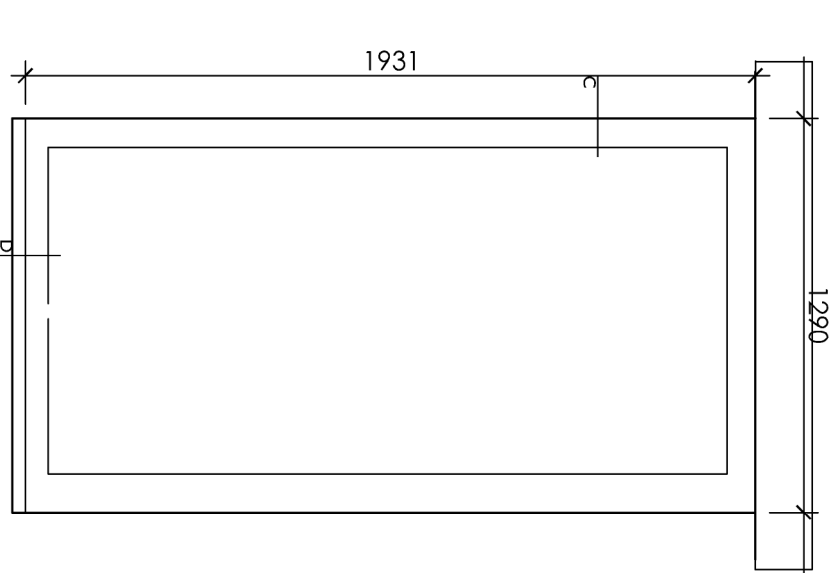

- Frame: Hardwood Timber, fixed casement
- Glazing: Double glazed units
- Setback: All windows to be set back a minimum of 50mm from external wall face
- External finish: Painted heritage green

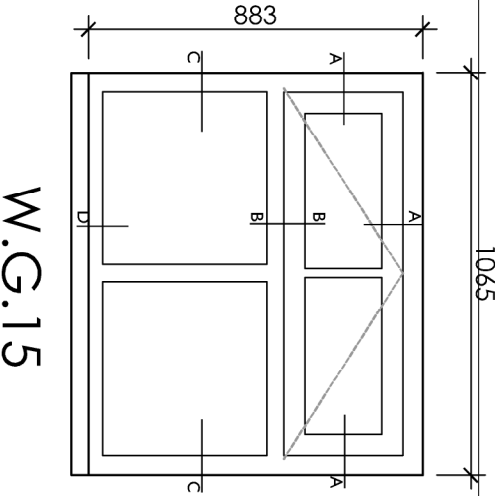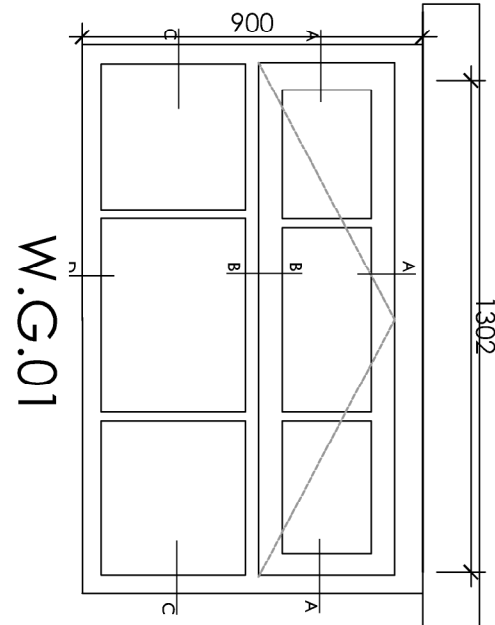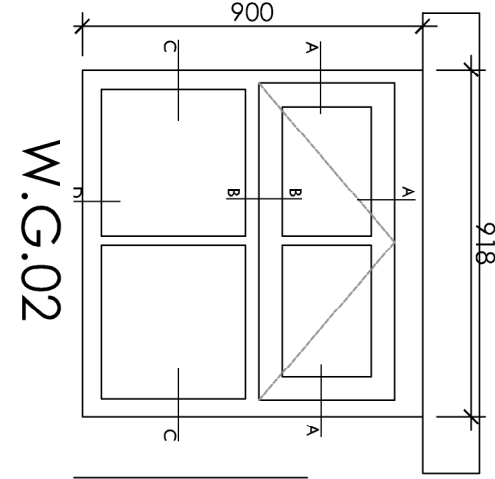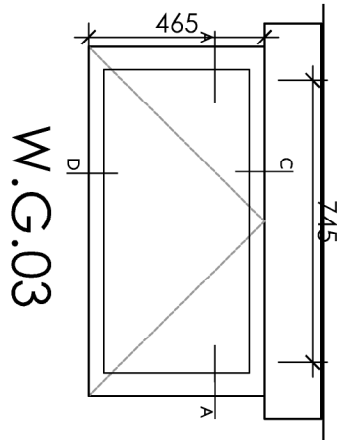

- Frame: Hardwood Timber, Hopper opening
- Glazing: Double glazed units
- Setback: All window to be set back a minimum of 50mm from external wall face
- External finish: Painted heritage green

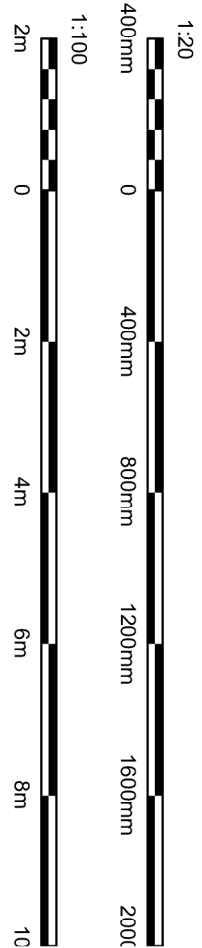

Hewitt&Carr Architects
A. Design House 117-15 Leek Road | Cheshire ST10 1JE
T. 01259 754889
E. enquiries@hccarchitects.co.uk
W. www.hccarchitects.co.uk

Client
HG PA & R J Whitehurst

Project
Proposed Barn Conversion
Parkfields Farm, Cherry Lane,
Cheadle, Staffs.

Title
Window and door details
Elevation 4

Drawn
PLANNING
Date
November 2025
Scale @A1 As Shown

Down
SV
Checked

Project No.
00987 AC(0)04

Rev
A

Elevations 4 scale 1:100