


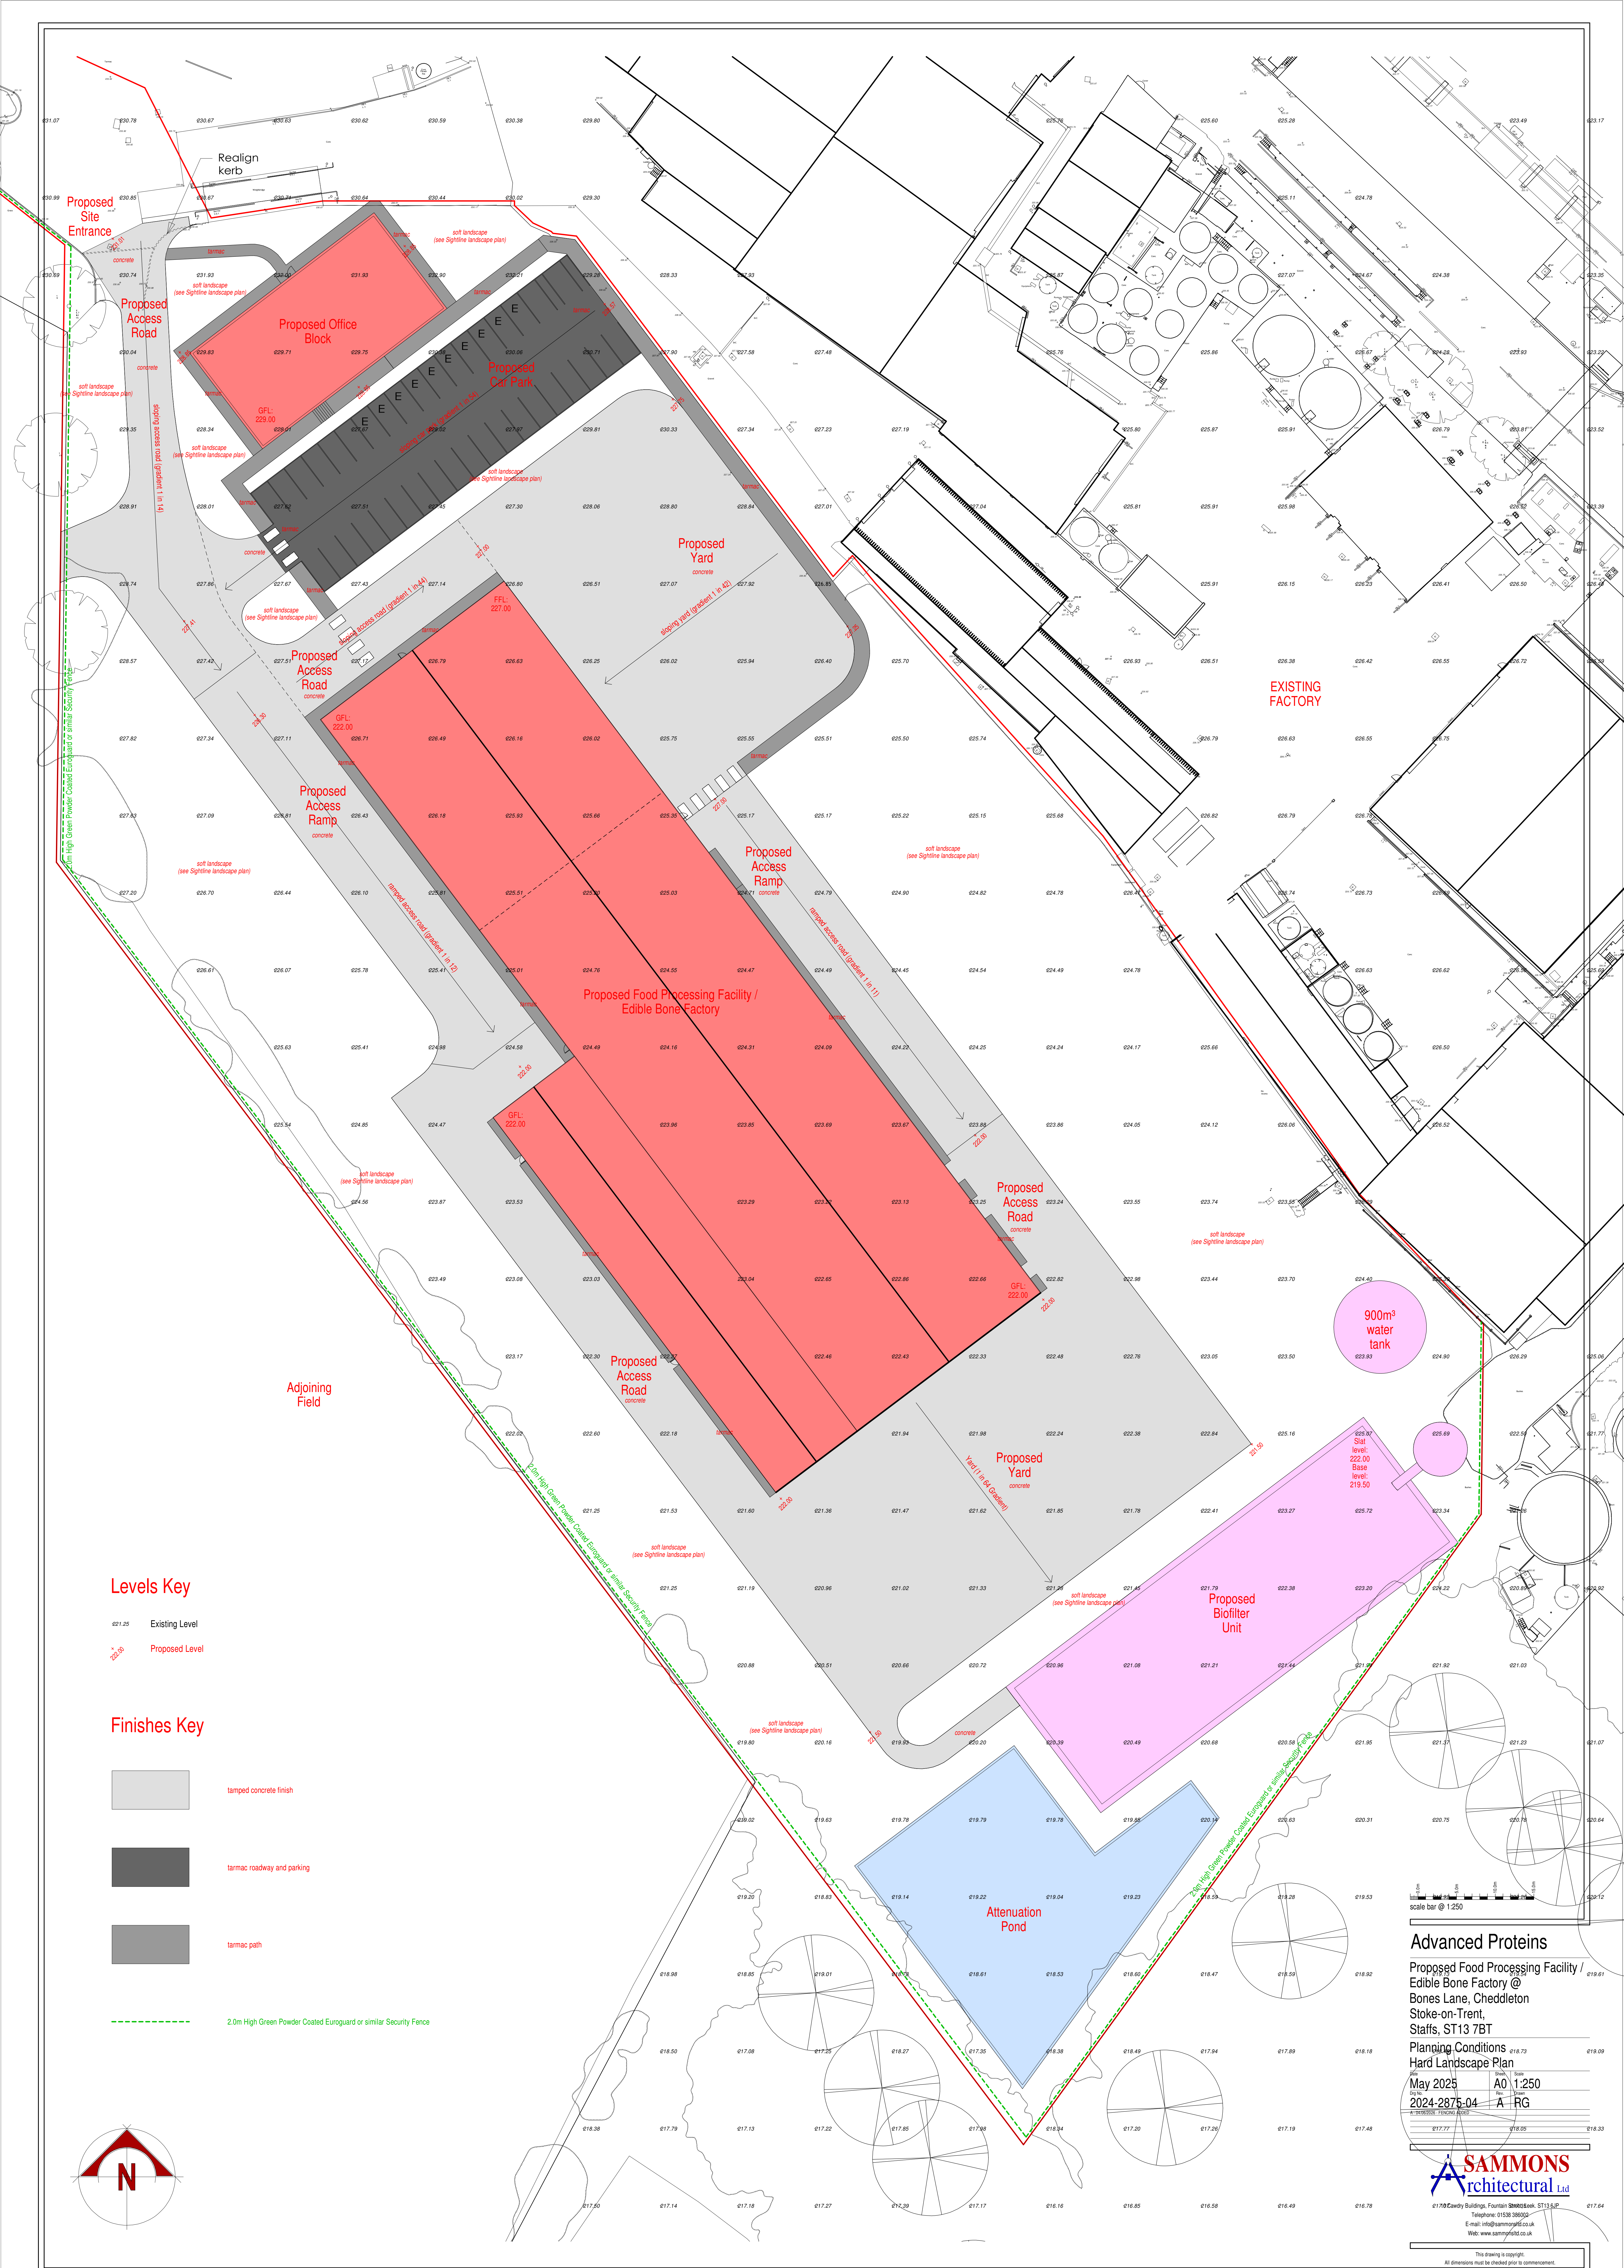

Levels Key



- Existing Level
- Proposed Level

Finishes Key



- tamped concrete finish
- tarmac roadway and parking
- tarmac path

2.0m High Green Powder Coated Euroguard or similar Security Fence

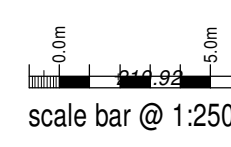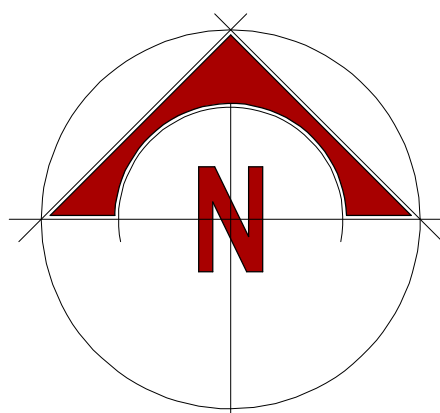

scale bar @ 1:250

Advanced Proteins

Proposed Food Processing Facility /
Edible Bone Factory @
Bones Lane, Cheddleton
Stoke-on-Trent,
Staffs, ST13 7BT

Planting Conditions
Hard Landscape Plan

May 2025
2024-2875-04

AO 1:250
A RG



100 Fawcett Buildings, Fountain Square, ST13 8LP
Telephone: 01538 388002
E-mail: info@sammsonfield.co.uk
Web: www.sammsonfield.co.uk

This drawing is copyright.
All dimensions must be checked prior to commencement.