


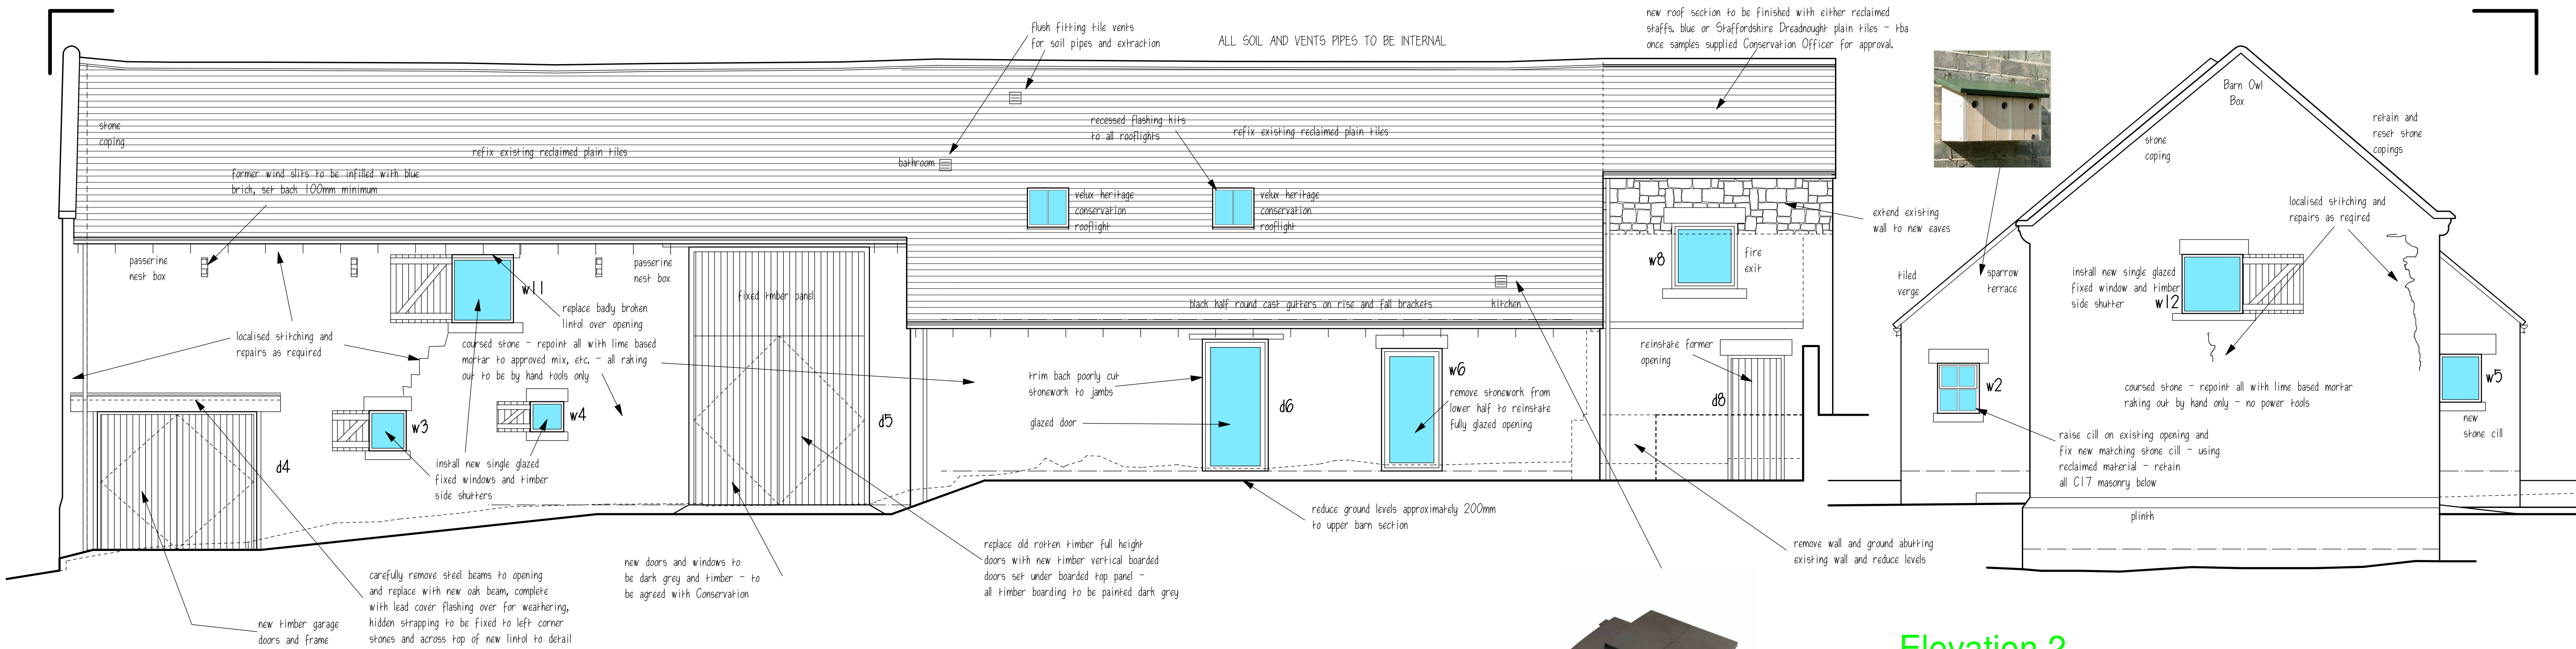

Elevation 1


Datum 255.00m

IF REQUIRED FURTHER BAT COMPENSATION AND MITIGATION MEASURES SHOULD BE AGREED WITH THE LPA AND BE PROVIDED BEFORE PROPERTY IS BROUGHT INTO USE/OCCUPIED.

ALL WINDOWS AND DOORS TO BE CONSTRUCTED TO SEPERATE DETAILS AND TO BE FIXED INTO OPENINGS WITH A MINIMUM OF 100MM RECESS TO REVEALS - NO TRICKLE VENTS ALLOWED.

Elevation 2

Datum 255.00m

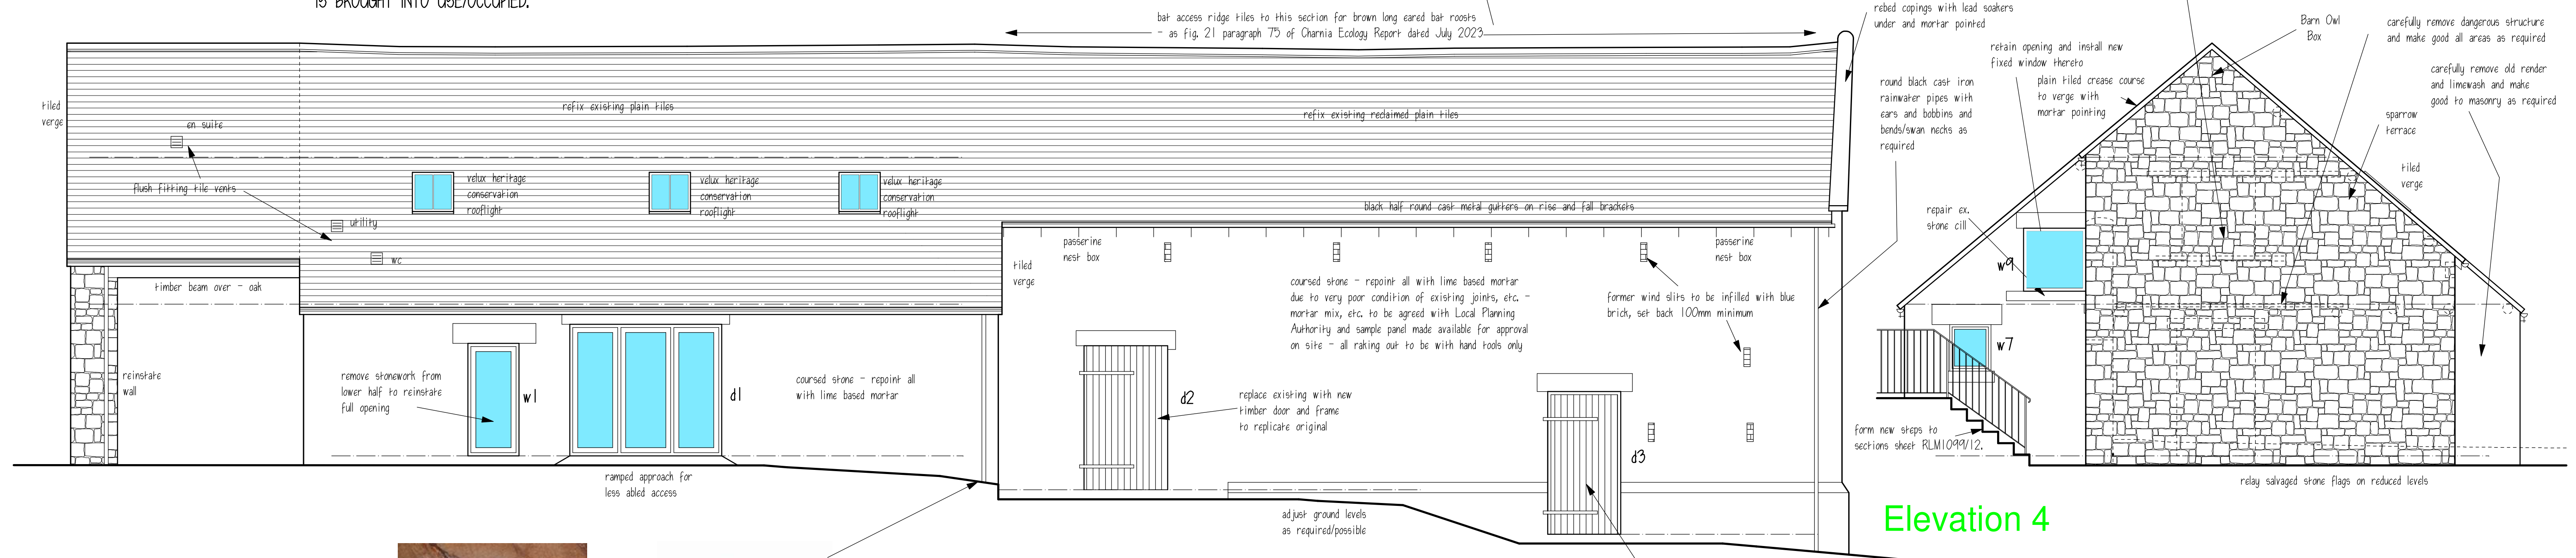

Elevation 3

Datum 255.00m



Swallow Cups



passerine nest box



all rainwater goods to be metal and be painted black - supplied by Hargreaves Foundry or equal - joints to be linseed oil putty or equal and then overpainted with gloss




Dreadnought Staffordshire Blue



Barn Owl Box

Make good jambs to opening and install new ledged, braced and battened door and frame - fix new pinlines

Datum 255.00m

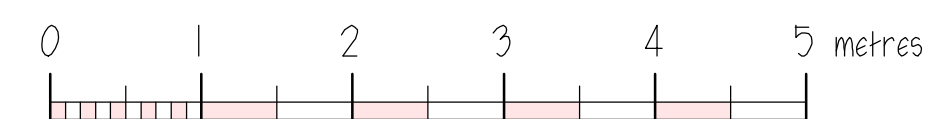

Scale bar @ 1:50 on A1 Sheet

Clients are advised to clarify dimensions with the author prior to setting out and not to scale from the drawing. This drawing is copyright and should not be reproduced without the written consent of RLM ASSOCIATES.

RLM ASSOCIATES

JOB	WHITEHOUGH FARM BARN, IPSTONES.
CLIENT	Mr. F. HARRIS.
DRAWING	ELEVATIONS OF PROPOSED BARN 1 - AMENDED - DETAILS ADDED.
DATE	June 2026.
DRWG. No.	RLM1099/6.
SCALE	1:50.
REVISION	H.